


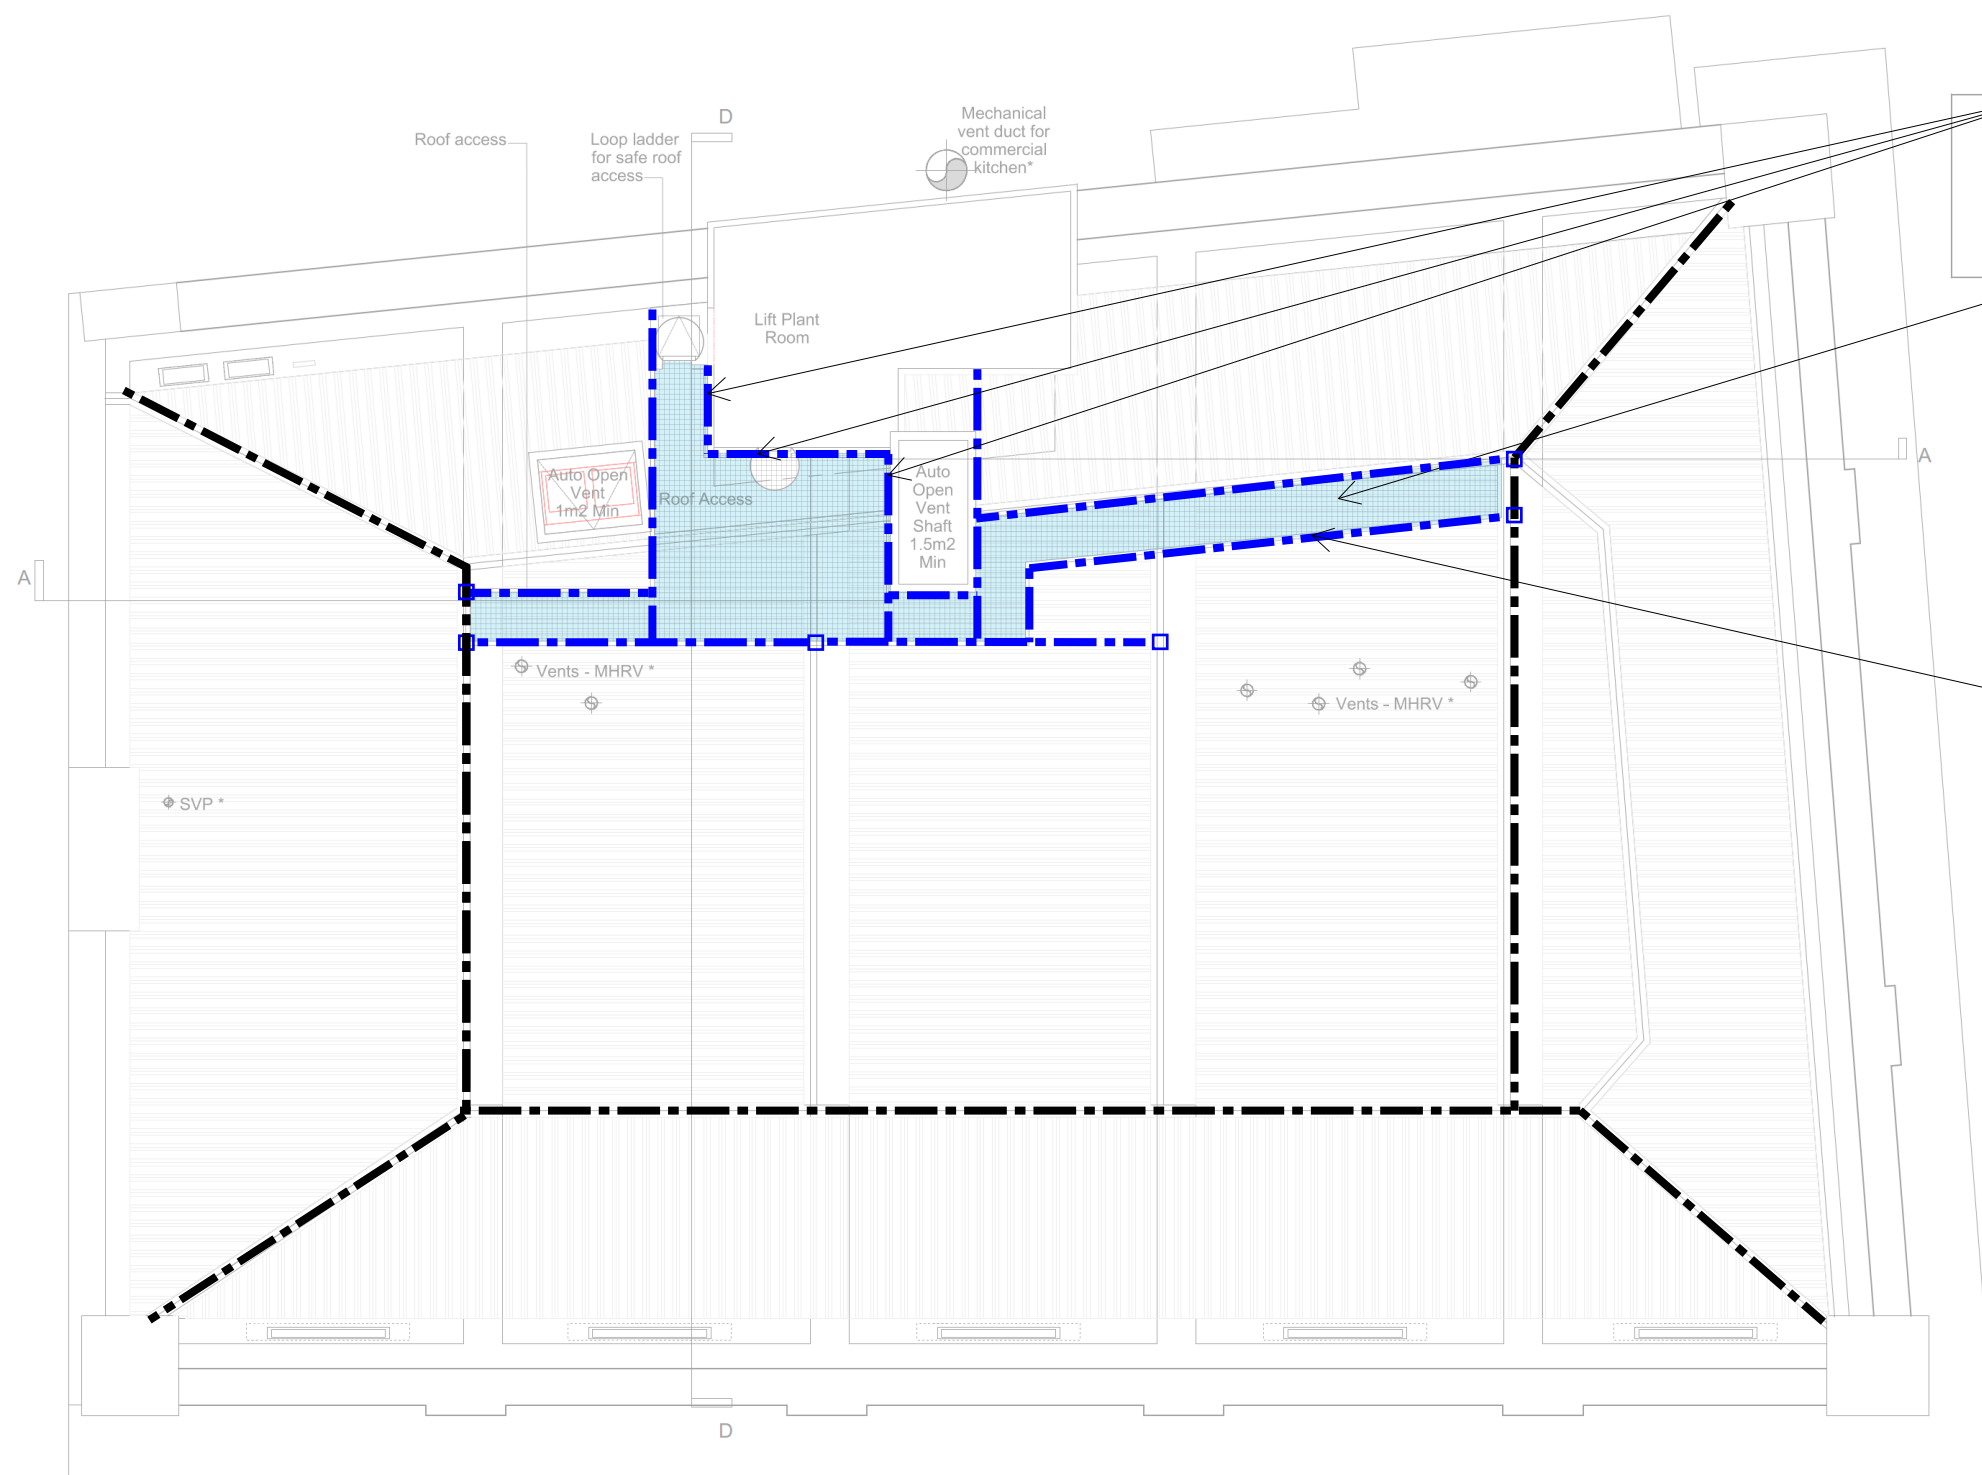

PFC steels to be face fixed to existing masonry wall.

Hatched area denotes galvanised durbar steel floor plate for platform.

Galvanised steel grillage to support access walkway fixed down to existing north light ridges, supported on stub column sections. Exact arrangement of platform fixings to be determined during detailed design.

Drawing Key

- Existing timber beams
- - - Existing metal beams
- o Existing metal columns
- New non-structural studwork fire compartmentation walls
- New non-structural studwork walls
- New non-structural blockwork fire compartmentation walls
- - - New structural steel beams
- New structural timber beams

Roof Structure Indicating Access Platform

General Notes

1. The scheme shown is indicative and is subject to detailed design.
2. Locations of the existing structure are indicative and are based on the survey information provided by the client.
3. Scheme shown is based on Architectural planning drawings Rev C.

17/05/2023 P01 Issue

Project:	Fraser House	Eng:	MWS
Title:	Fourth floor structure	Date:	May'23
No:	LM21346-DYSE-XX-ZZ-SK-S-0027	Rev:	P01