


Notes

Designer takes no responsibility for any dimensions obtained by scaling from this drawing. If no dimension is shown the recipient must ascertain the dimension specifically from the Designer or by site measurement. Supplying this drawing in digital form is solely for convenience and no reliance may be placed on digital data. All data must be checked against hard copy. Dimensions must be checked on site. Any discrepancies must be reported to the Designer immediately. This drawing is copyright of Duke Design Services

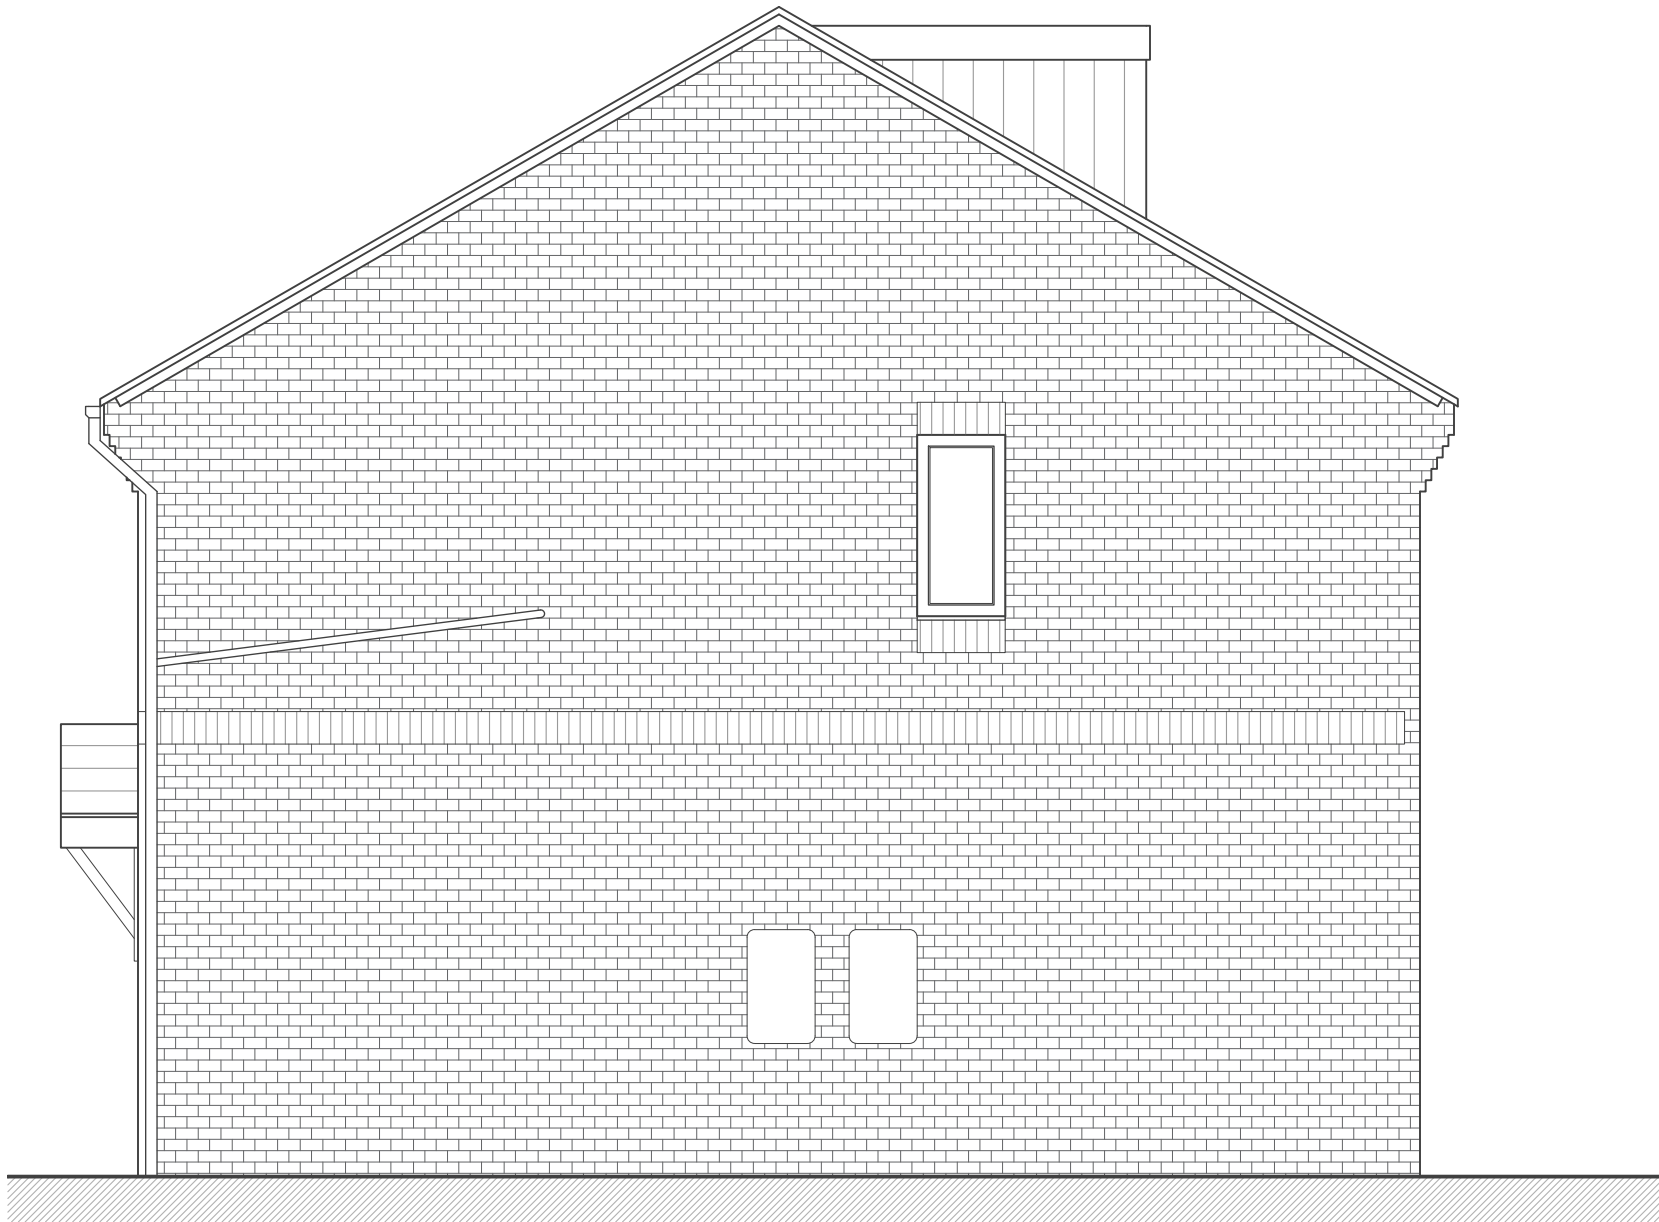

Side Elevation
1:50

Rev	Description	Date	By
-----	-------------	------	----

Duke Design Services
T:07450607284 W:ddesignservices.co.uk
E:dd@dukedesignservices.co.uk



C	Concept	G	Contract	
D	Planning	J	Construction	
E	Building Regs	L	As Built	
F	Tender	Sk	Sketch	

Client:		Vitaliy Nuda	
Project:		14 Culcheth Lane, Manchester, M40 1LR	
Scale:	Is original size	Date:	
1:50	A3	Mar 2023	

Drawing Number	Description	Rev
23(04)_11	Existing Side Elevation	1

