




EXISTING SECTION

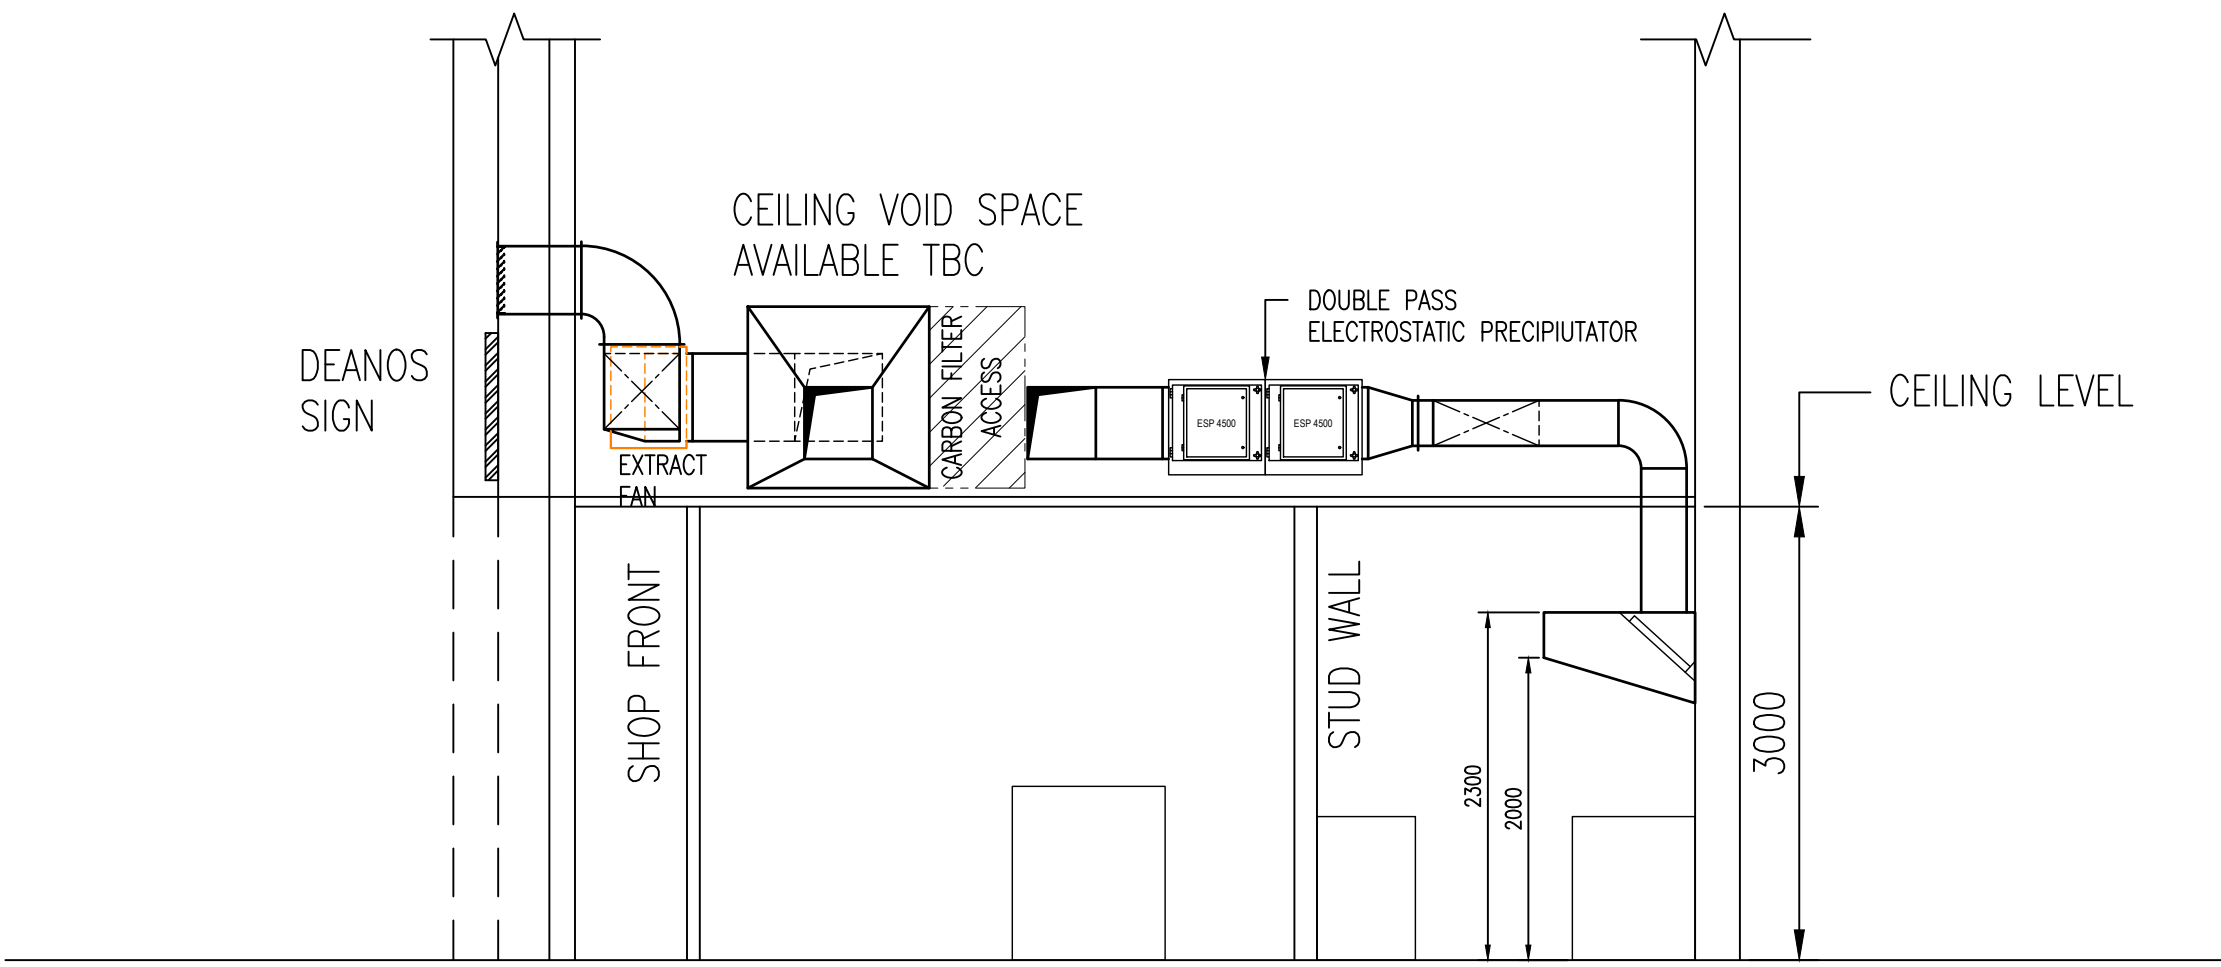

PROPOSED SECTION

DRAWING REVISION / AMENDMENT DETAILS									
ORIGINAL									

CLIENT:		PROJECT: GYROS ST.	
TITLE: EXISTING & PROPOSED SECTIONS		AREA REF: 005	
PROJECT No:	DATE: 14.02.2023	DRAWN BY: J R	
REVISION:	SCALE: 1:50	PAPER SIZE: A1	



DAWNVALE GROUP
RESTAURANT + BAR DESIGN + BUILD

UNITS 1-2 | ALBERT STREET | HOLLINWOOD | OLDHAM | OL8 3QP
TEL: 0161 684 7879 | DAWNVALE.COM

COPYRIGHT © 2017
THE INFORMATION ON THIS DRAWING IS THE SOLE COPYRIGHT OF DAWNVALE AND MAY NOT BE COPIED OR REPRODUCED WITHOUT PRIOR CONSENT. ALL RIGHTS RESERVED.

DISCLAIMER
DRAWING IS INTENDED FOR ILLUSTRATIVE PURPOSES ONLY. FINAL DESIGN TO BE AGREED WITH CLIENT. ALL DIMENSIONS TO BE AGREED WITH CLIENT AND/OR CHECKED AGAINST SITE PRIOR TO MANUFACTURE.