


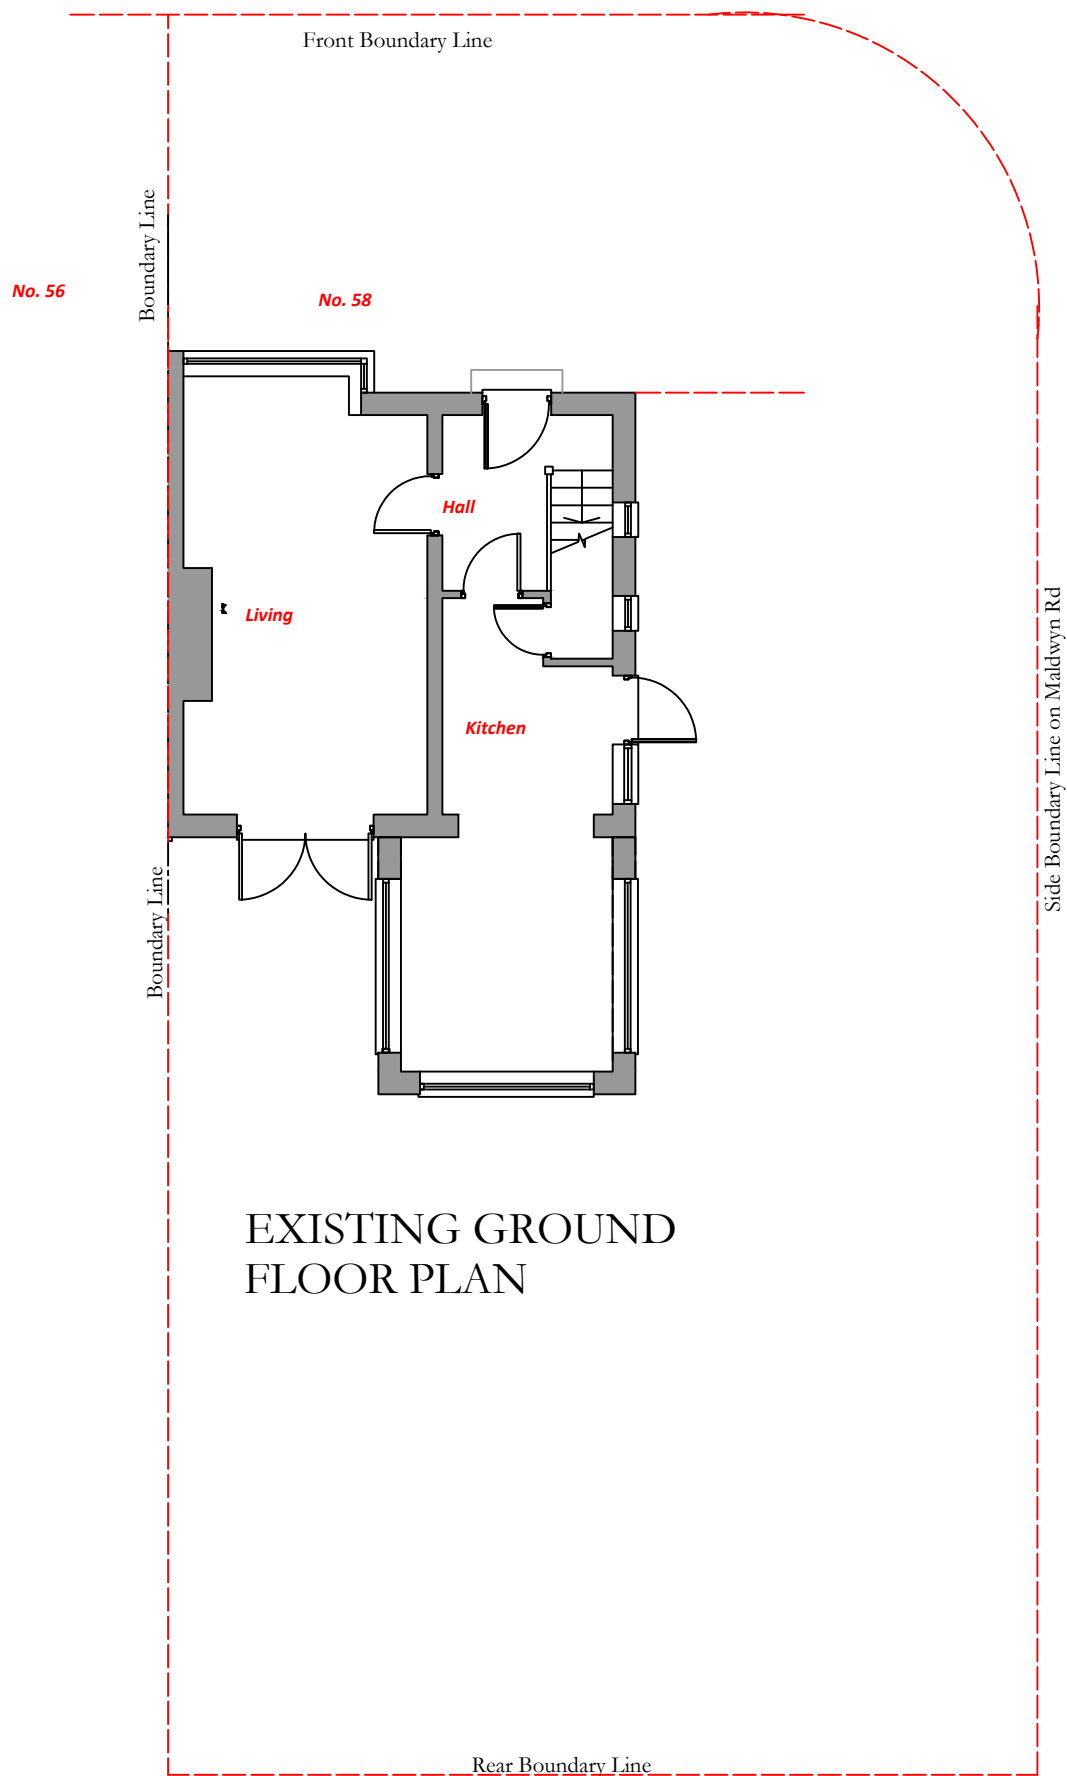


EXISTING GROUND FLOOR PLAN

58 Wilton Rd, Crumpsall, Manchester M8 4EN

Proposed Rear Single Storey Extension

Drg 001- Scale 1:100 @ A4

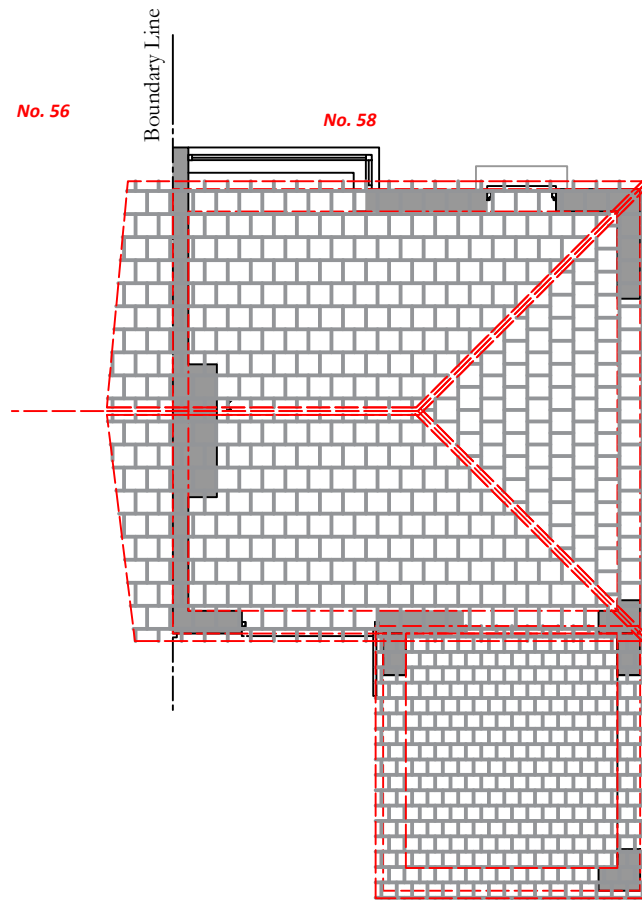


EXISTING ROOF PLAN

58 Wilton Rd, Crumpsall, Manchester M8 4EN

Proposed Rear Single Storey Extension


Drg 002- Scale 1:100 @ A4


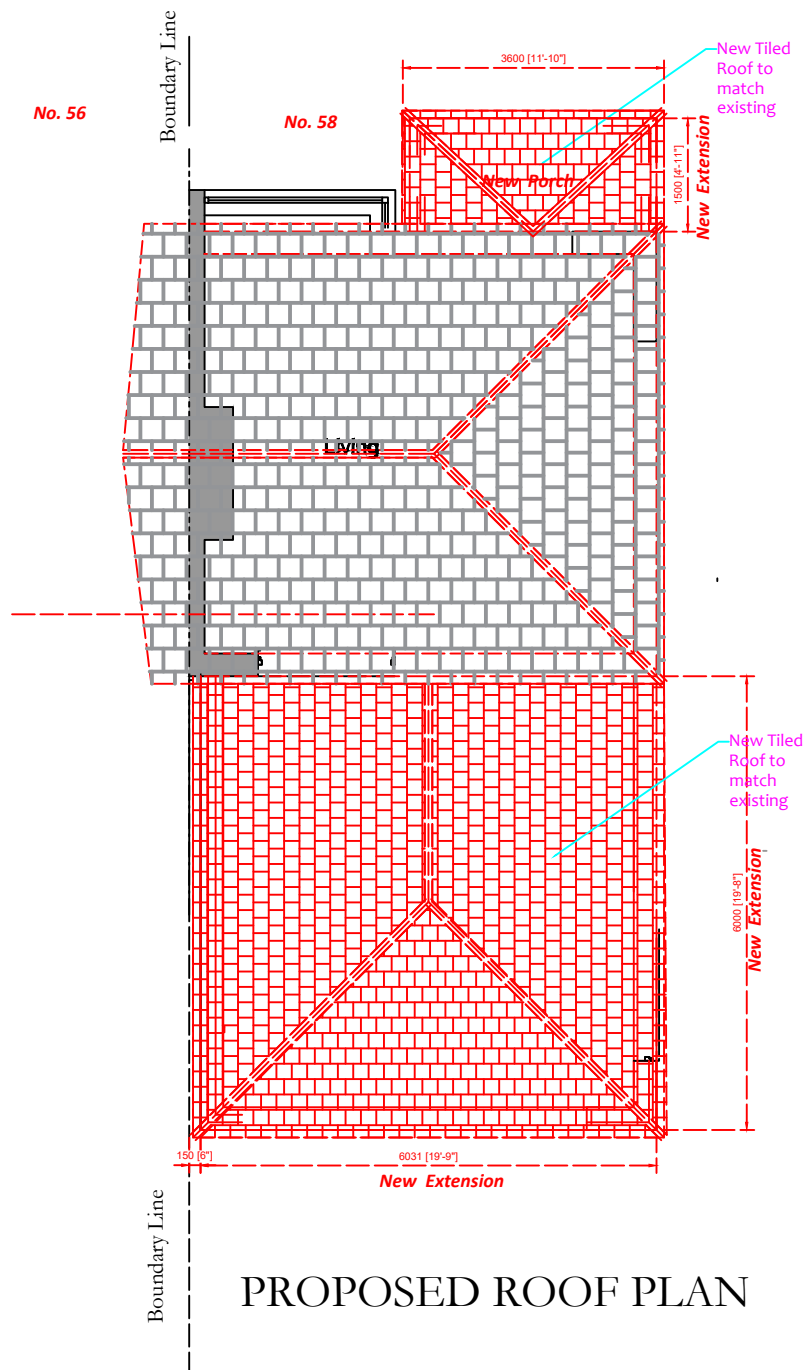


58 Wilton Rd, Crumpsall, Manchester M8 4EN

Proposed Rear Single Storey Extension

Drg 004A- Scale 1:100 @ A4

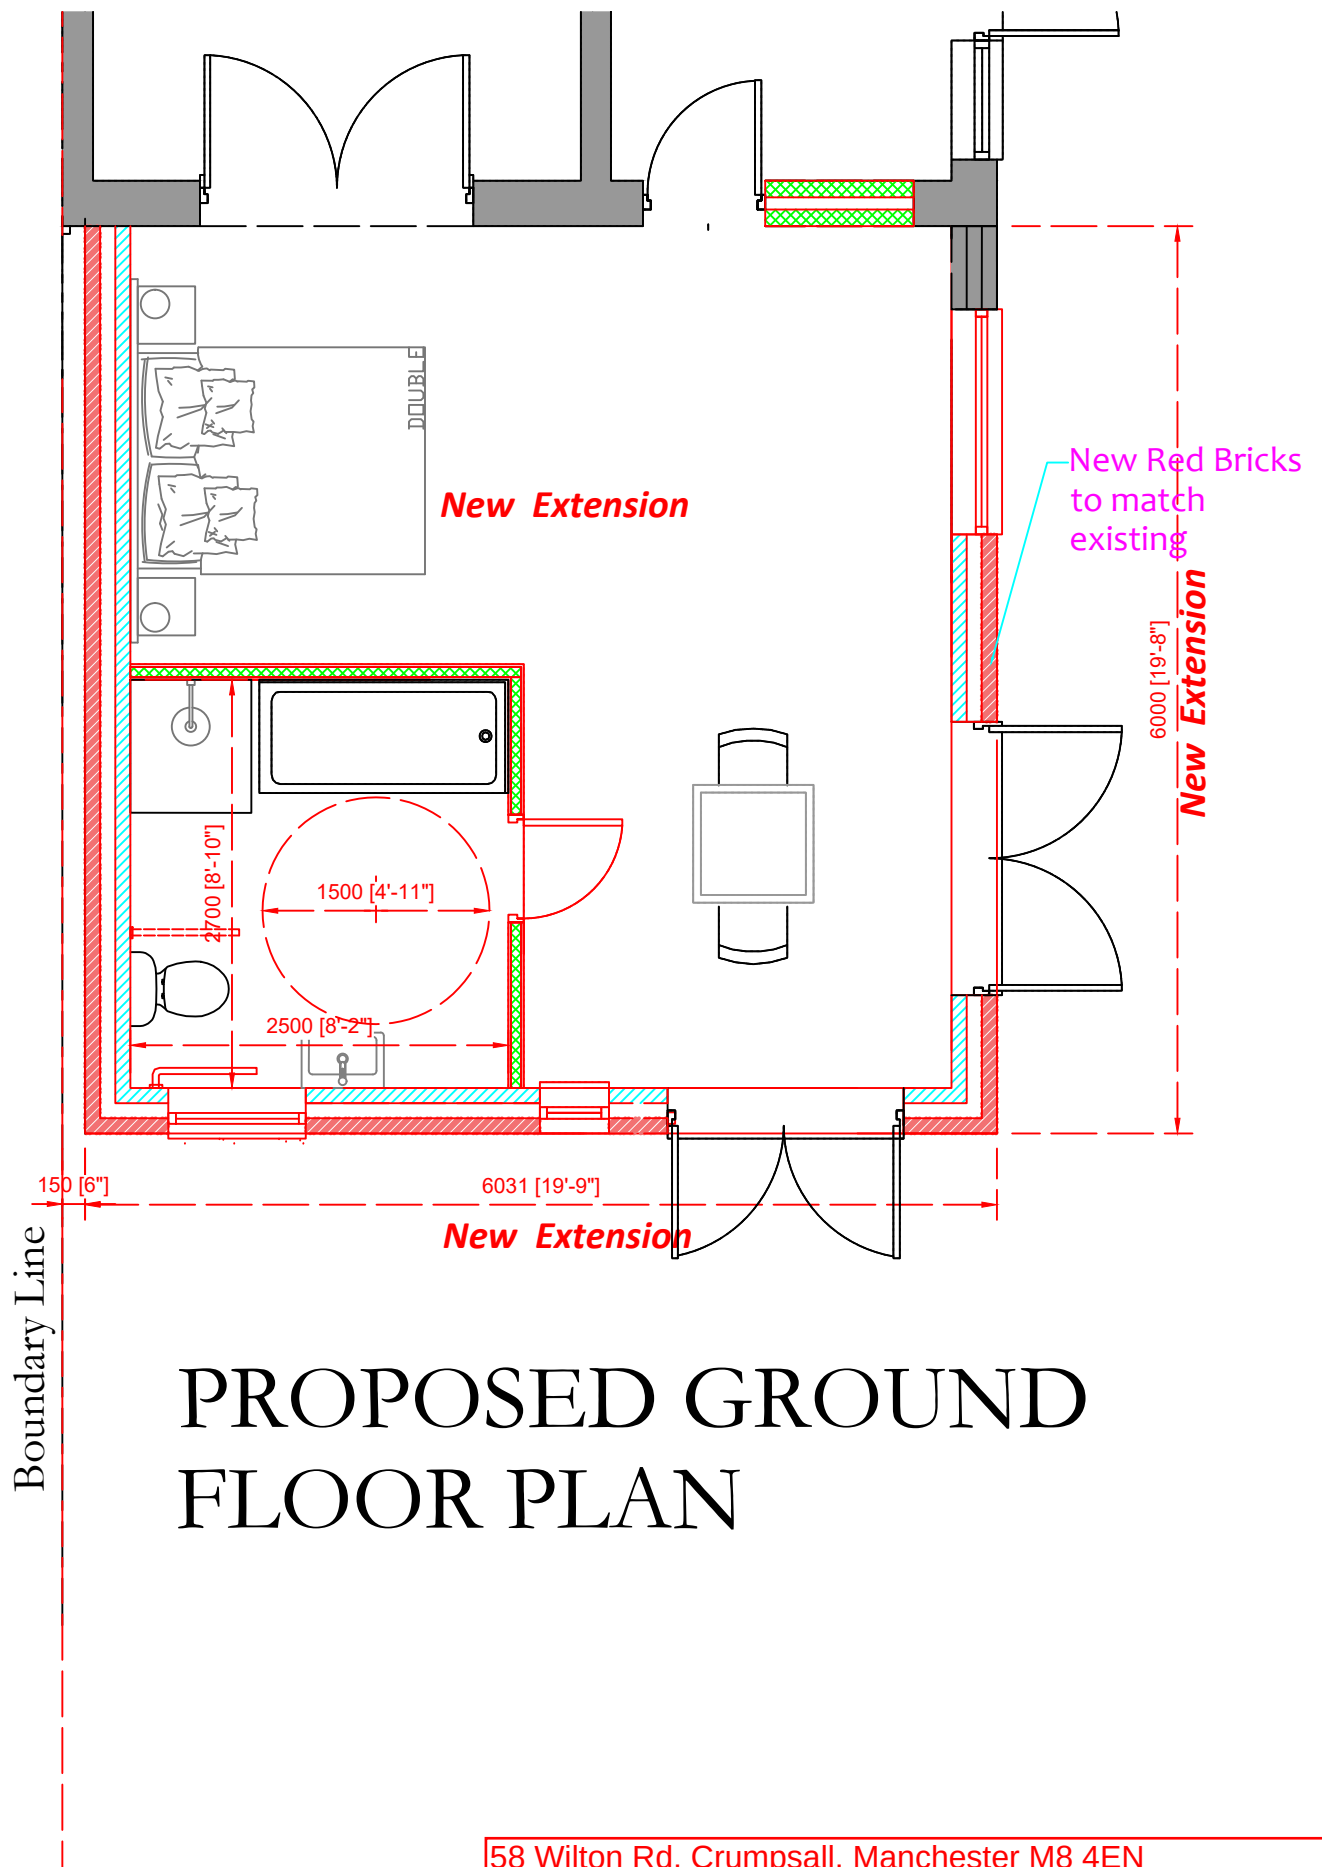

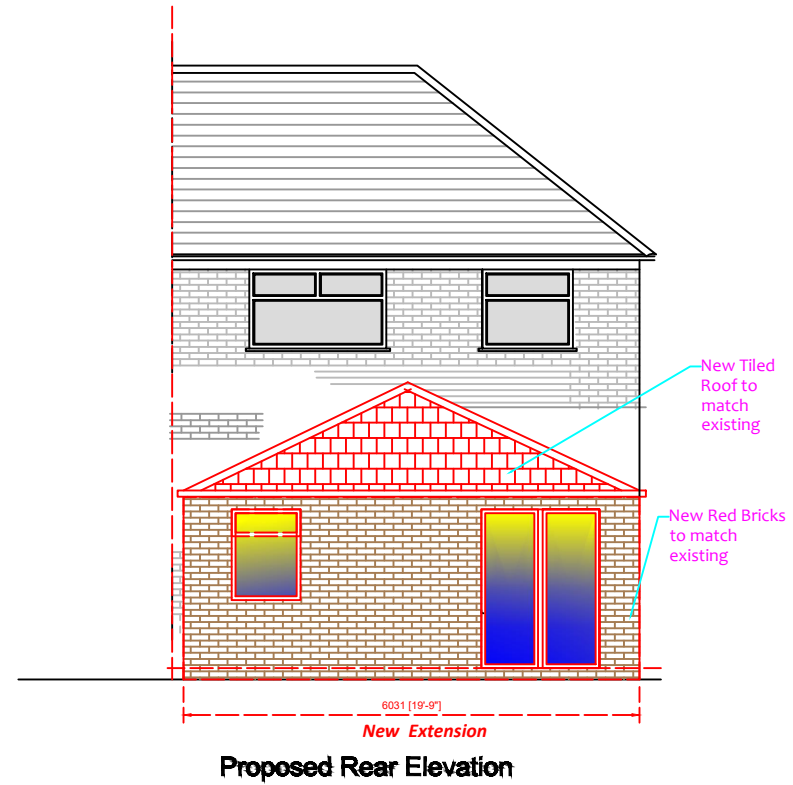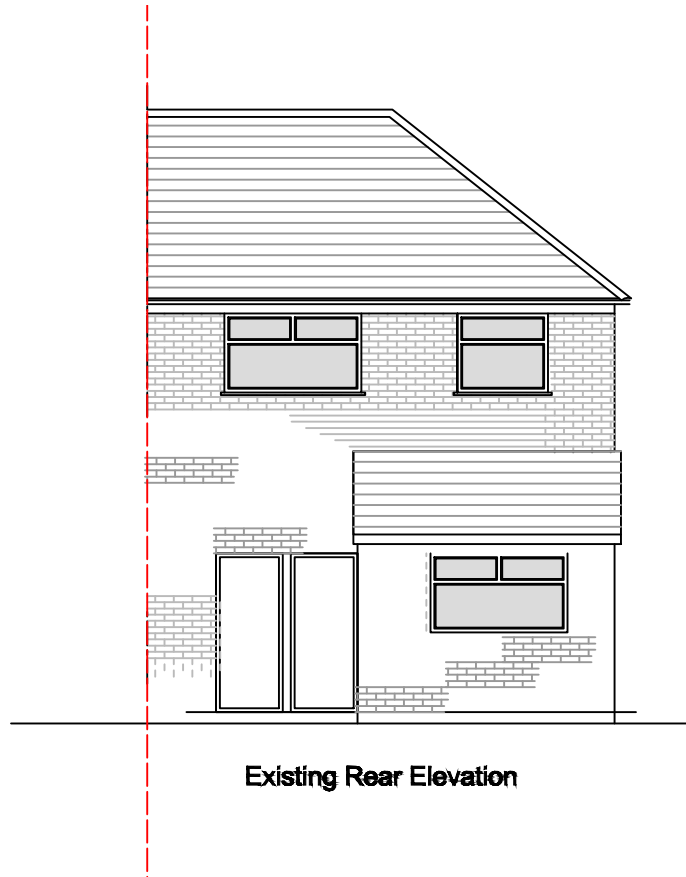

58 Wilton Rd, Crumpsall, Manchester M8 4EN

Proposed Rear Single Storey Extension

Drg 006- Scale 1:100 @ A4



Existing Side Elevation




Existing Front Elevation

58 Wilton Rd, Crumpsall, Manchester M8 4EN

Proposed Rear Single Storey Extension


Drg 007- Scale 1:100 @ A4

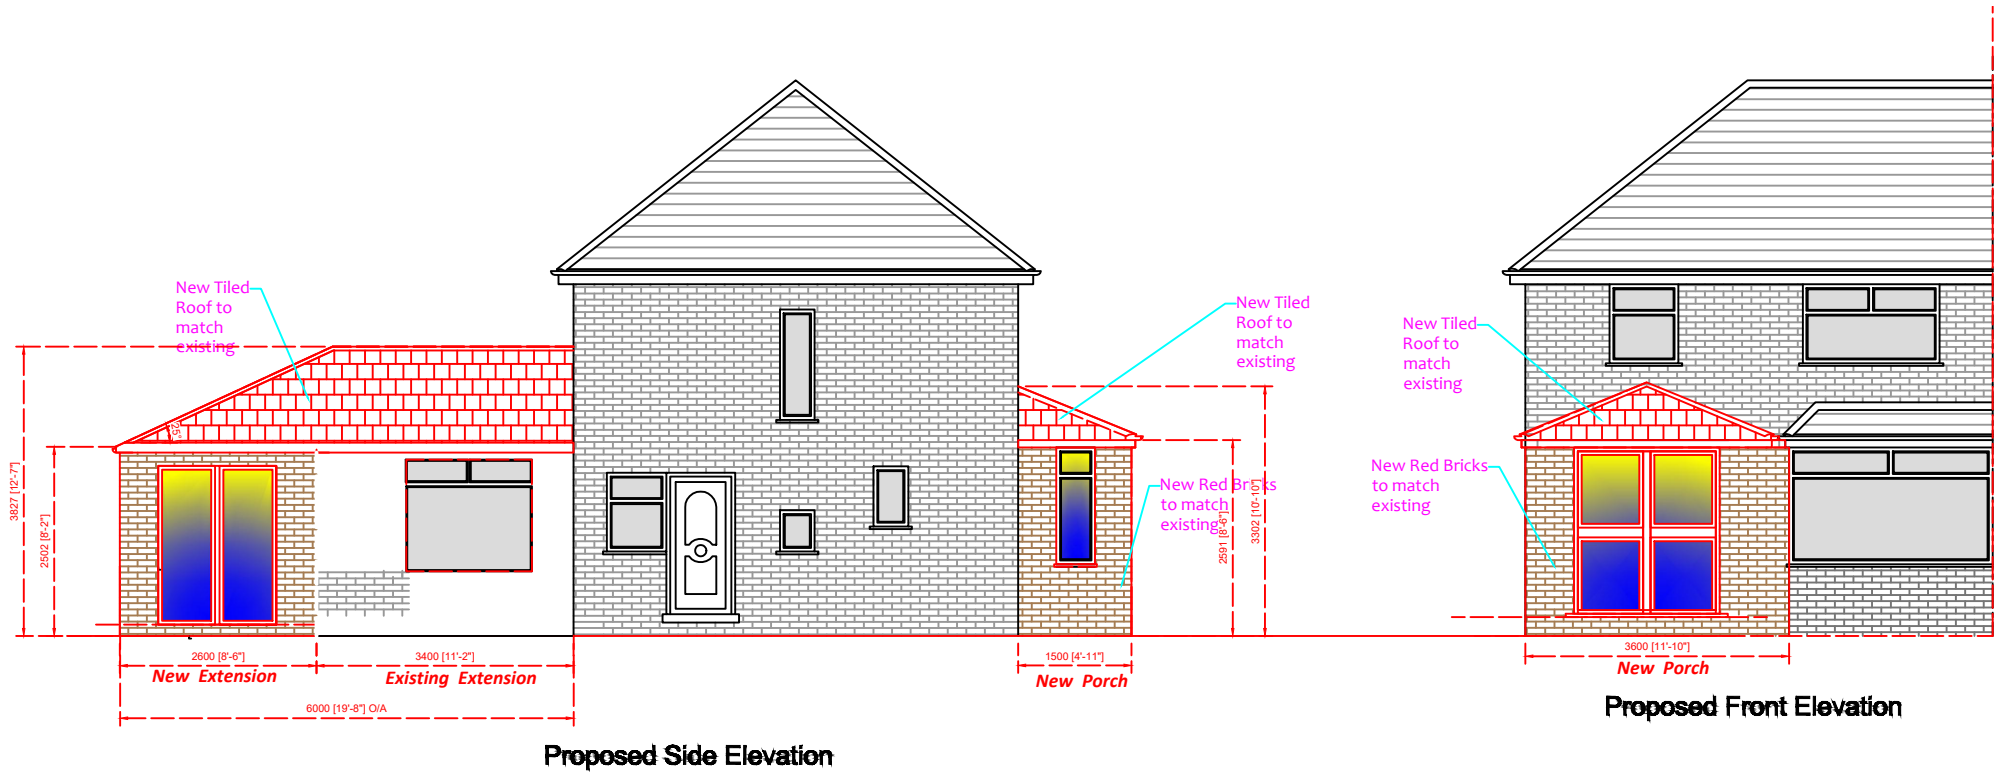

58 Wilton Rd, Crumpsall, Manchester M8 4EN

Proposed Rear Single Storey Extension

Drg 007- Scale 1:100 @ A4

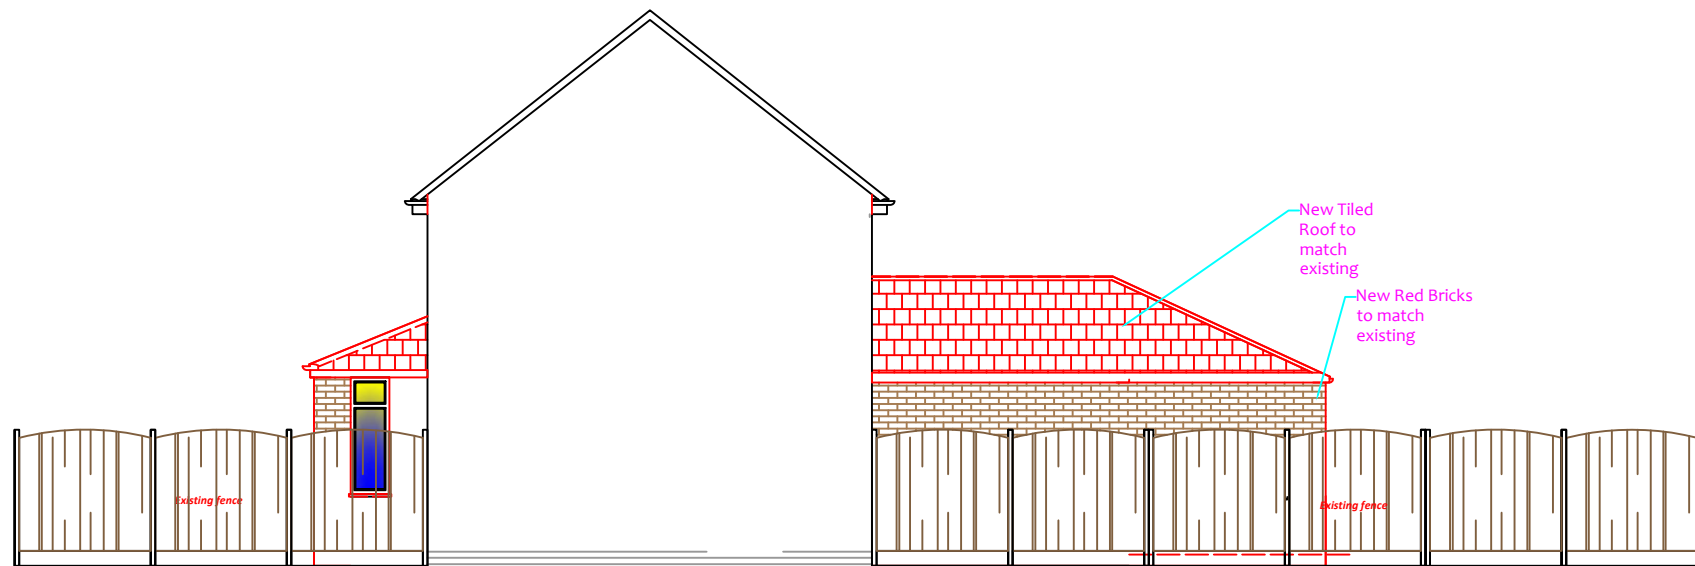

Proposed Side Elevation viewed from No 56

New Porch

58 Wilton Rd, Crumpsall, Manchester M8 4EN

Proposed Rear Single Storey Extension

Drg 009- Scale 1:100 @ A4