

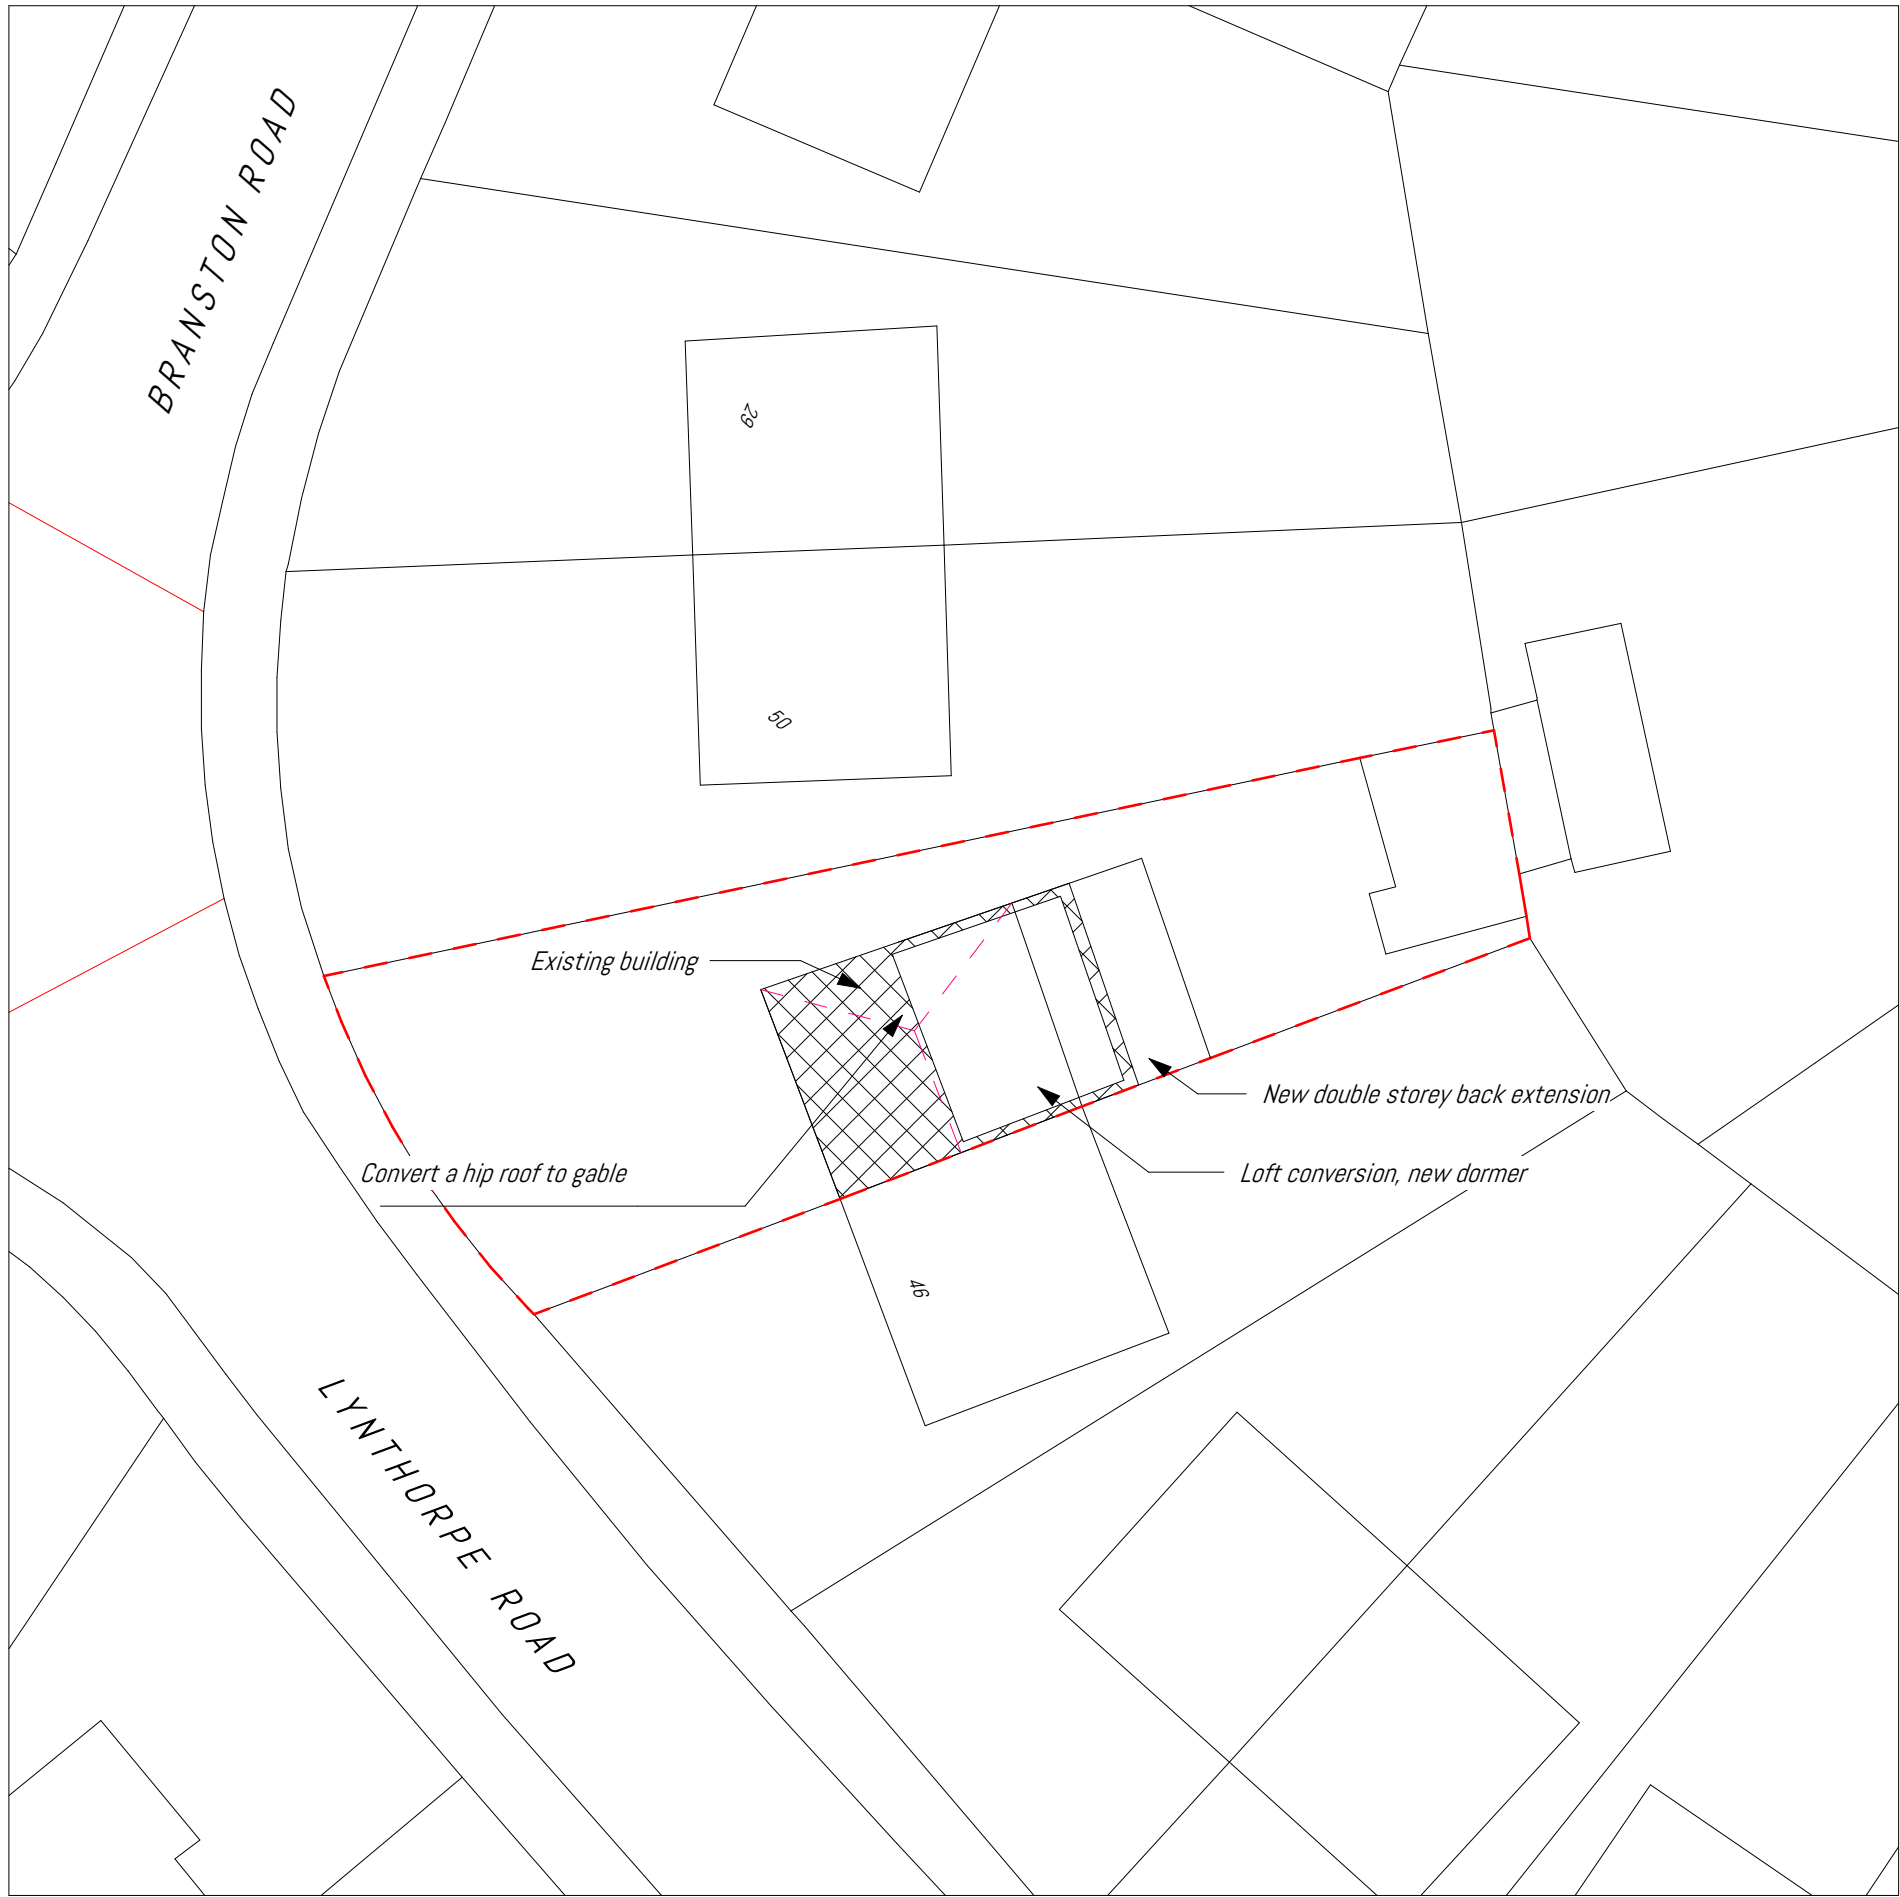
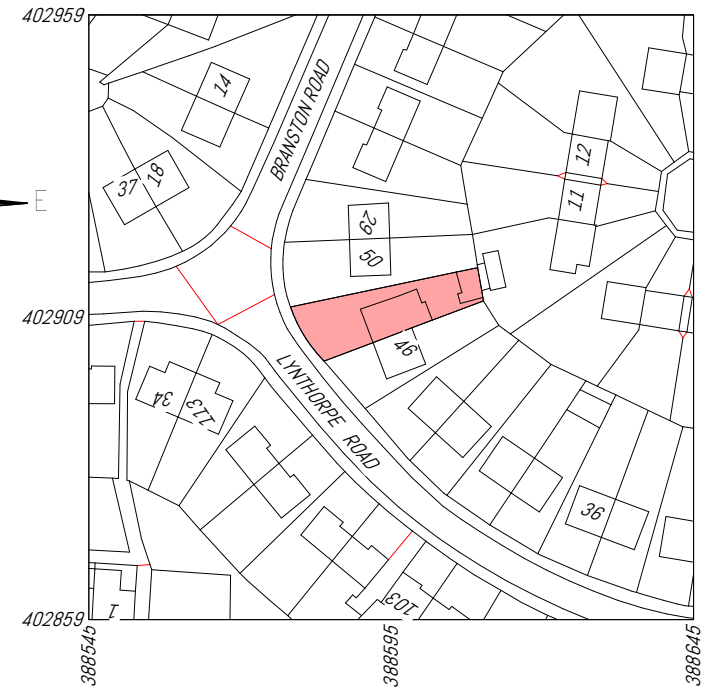


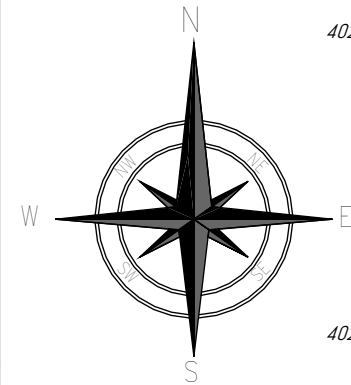


*Block plan*

1 : 200

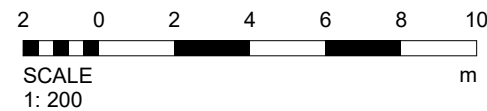

*Location plan*

1 : 1250

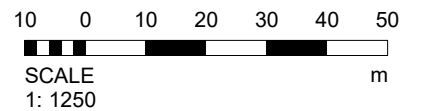

Produced on 20 July 2022 from the Ordnance Survey National Geographic Database and incorporating surveyed revision available at this date. This map shows the area bounded by 388545 402859,388645 402859,388645 402959,388545 402959,388545 402859. Reproduction in whole or part is prohibited without the prior permission of Ordnance Survey. Crown copyright 2022. Supplied by copla ltd trading as UKPlanningMaps.com a licensed Ordnance Survey partner (100054135). Data licence expires 20 July 2023. Unique plan reference: v1c//827520/1118541

|   |                                |  |   |  |     |
|---|--------------------------------|--|---|--|-----|
|   |                                |  | <b>KTKGroup LTD</b><br>Consulting Structural Engineers and Surveyors<br>49 Corporation Street ST4 4AU Stoke On Trent<br>mob. 07464 017775 e-mail: ktkgroup ltd@gmail.com |  |     |
| PROJECT<br><b>Two storey back extension with balcony,<br/>the loft conversion and new basement</b>   |                                |  |   |  |     |
| ADRES<br><b>48, Lynthorpe Road,<br/>Manchester, M40 0JS</b>   |                                |  |   |  |     |
| SHEET<br><b>Location plan , block plan</b>   |                                |  |   |  |     |
| CLIENT<br><b>Mr Michal Gaj</b>   |                                |  |   |  |     |
| Date<br>2023/02/12   | Project number<br>KTK 005/2023 |  | Scale (@ A3)<br>As indicated   |  |     |
| Drawn by<br>Author   | Drawing number<br><b>PL-01</b> |  |   |  | REV |
| Checked by<br>Checker   |                                |  |   |  |     |
| Copyright in all documents and drawings prepared by the Surveyor and any works executed from these documents and drawings shall, unless otherwise agreed, remain the property of the designer and must not be reproduced by, lent or disclosed to, a third party without the written consent of KTKGroup LTD |                                |  |   |  |     |