
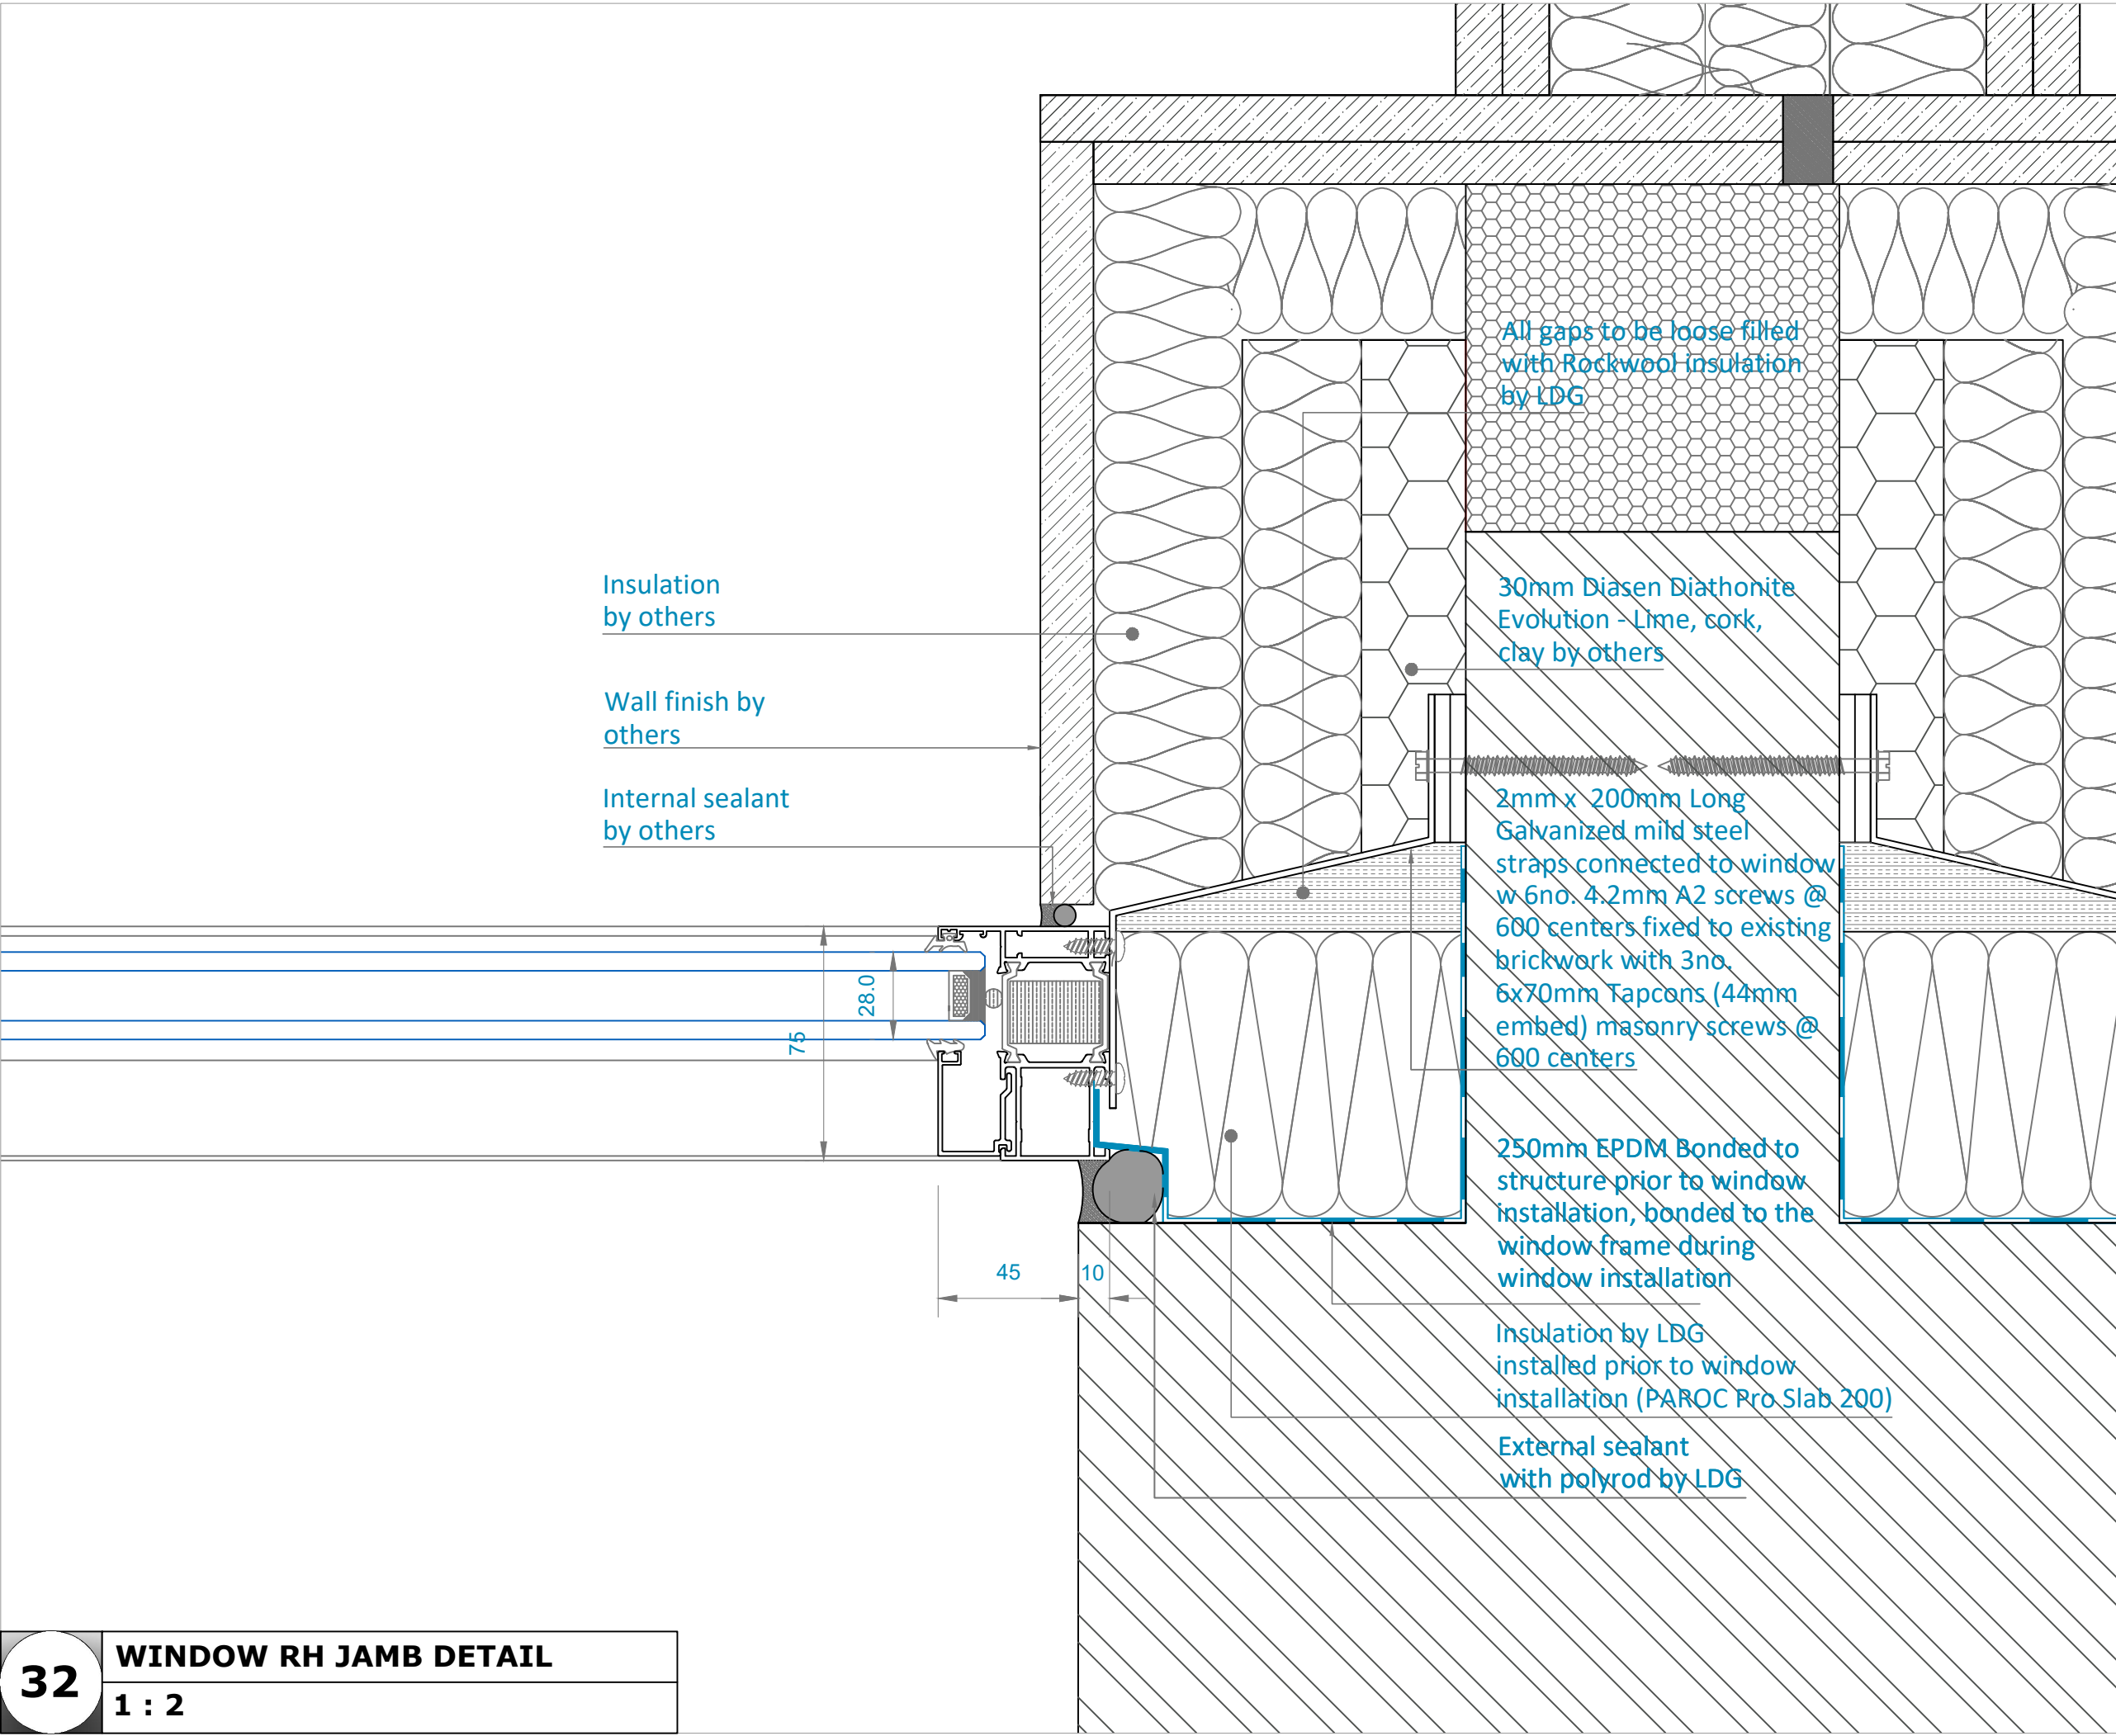


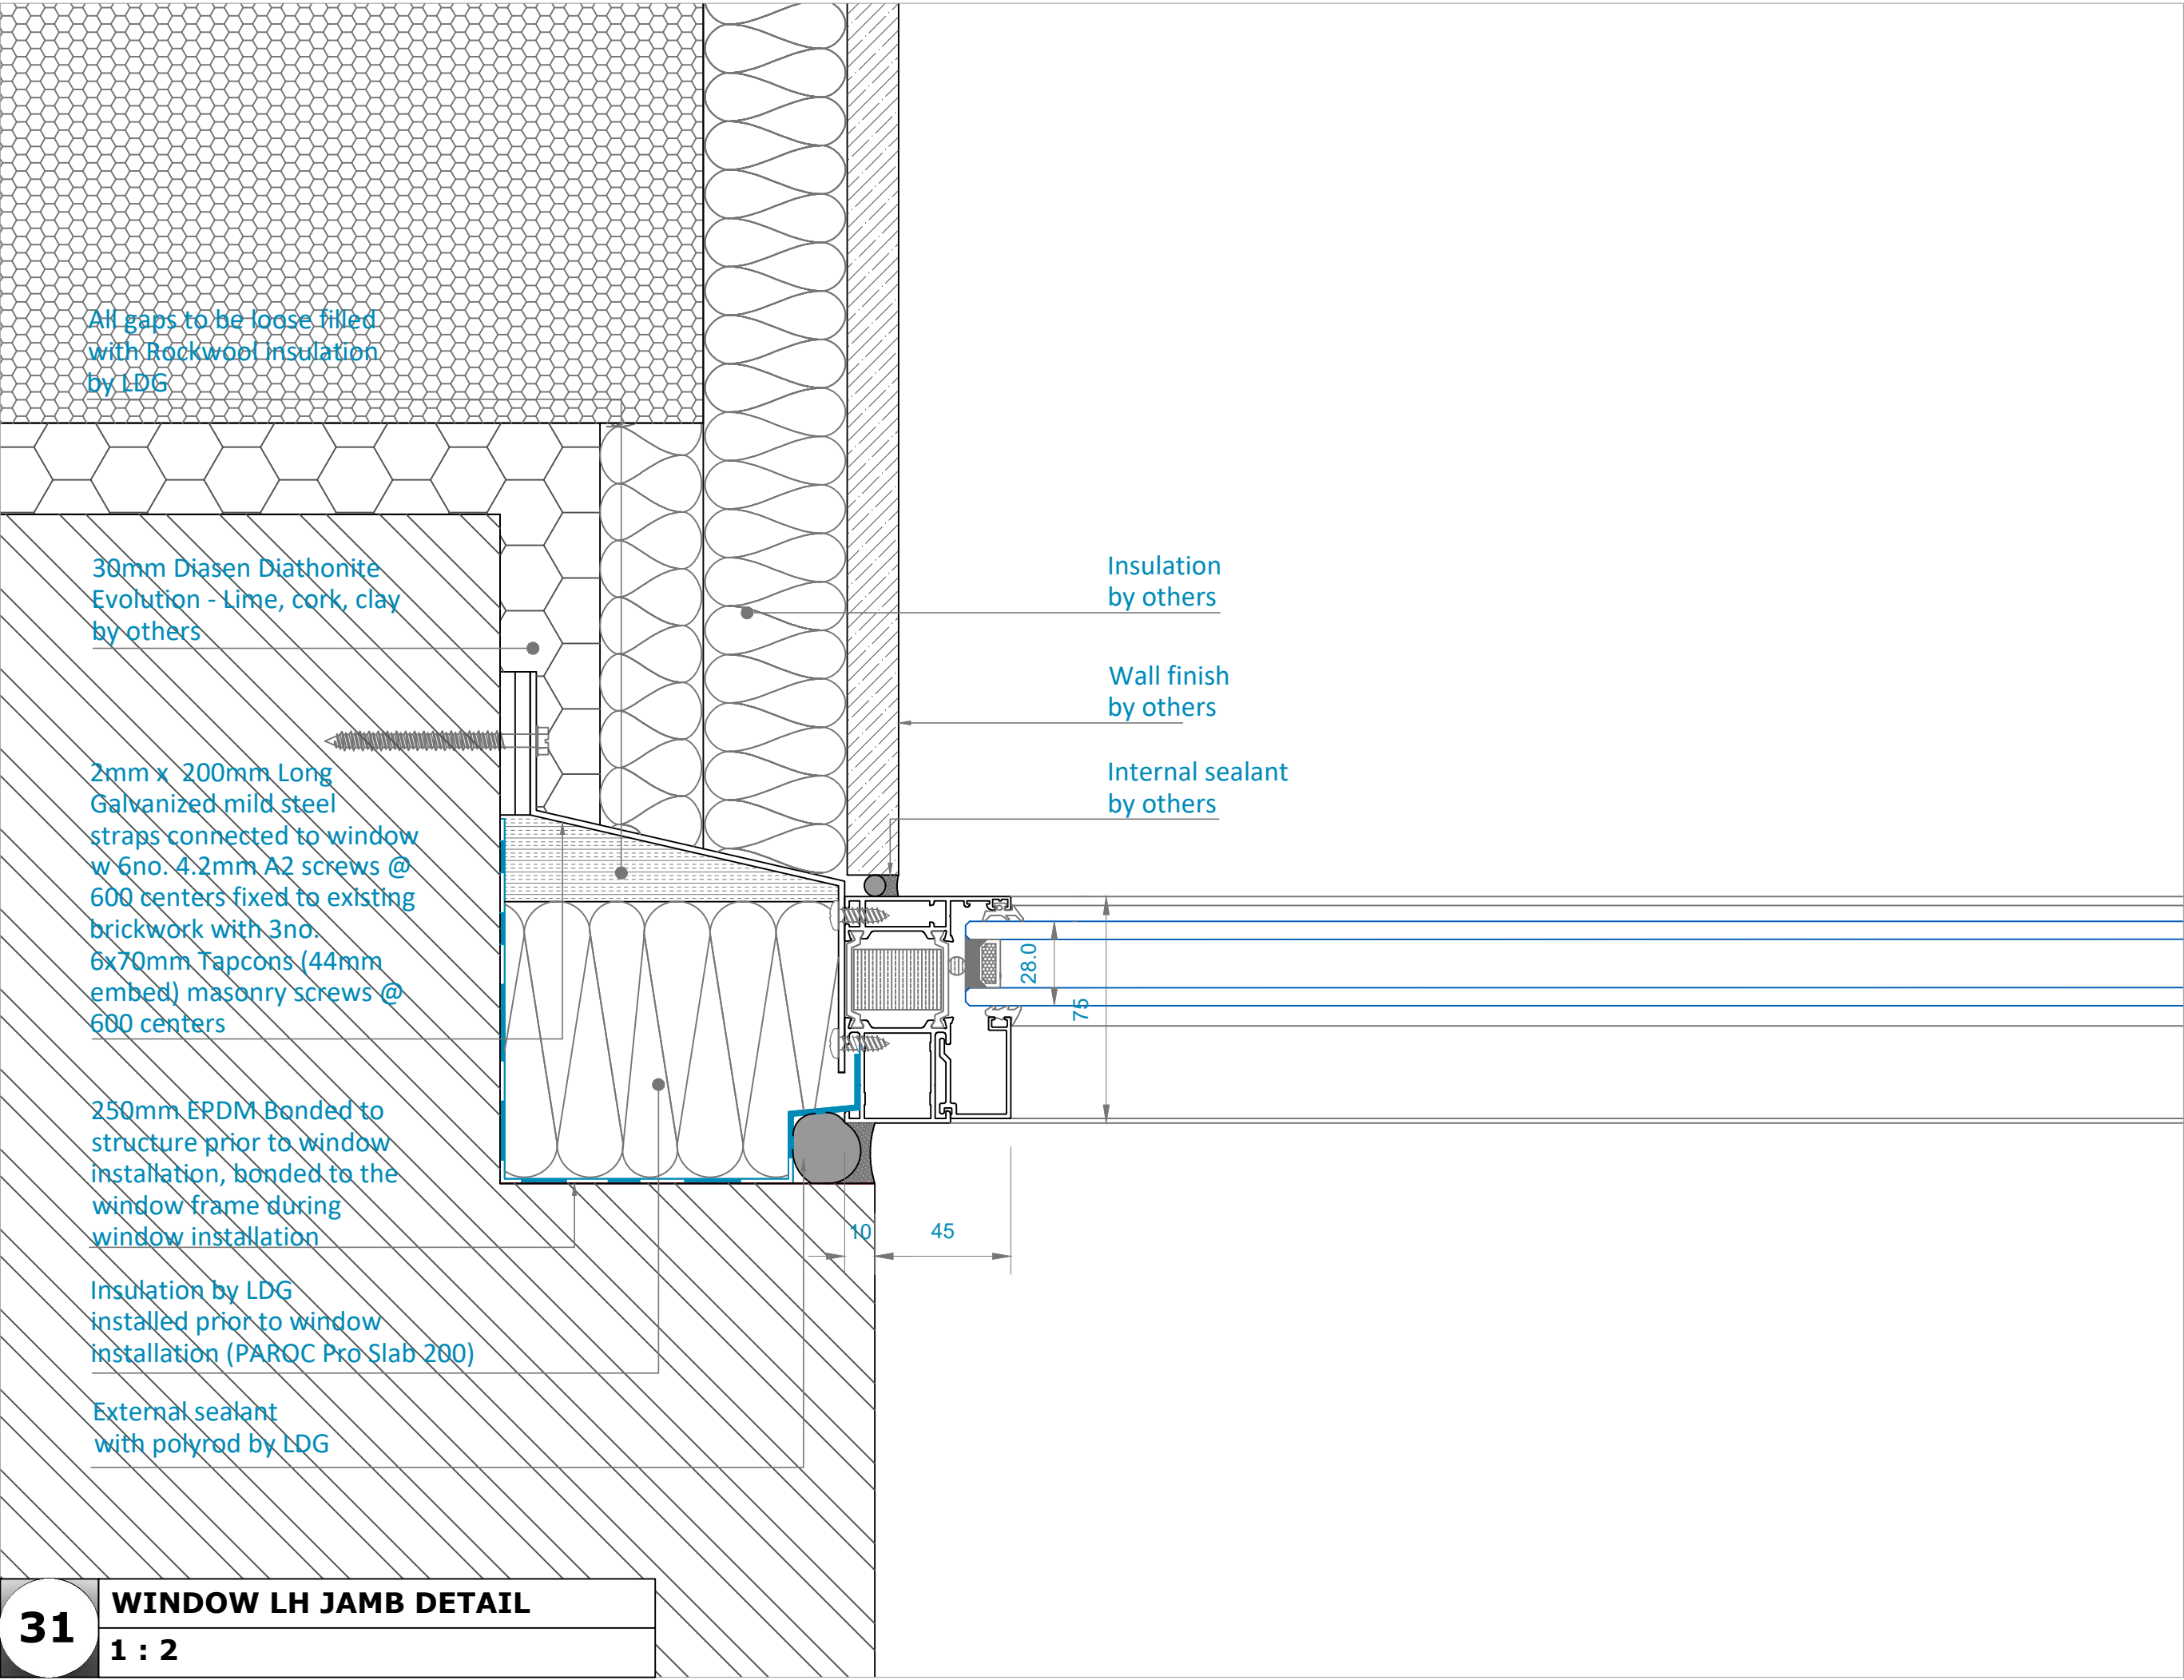

C01	ISSUED FOR CONSTRUCTION	15.12.2022
P02	REVISED TO SUIT COMMENTS	05.12.2022
P01	FIRST SUBMISSION	11.11.2022
REV	DESCRIPTION	DATE
ARCHITECT	BUTTRESS LTD.	
CONTRACTOR	ERIC WRIGHT GROUP	
ISSUE PURPOSE	FOR CONSTRUCTION	
LDG Contracts Ltd. Havelock Street Preston PR1 7NL TEL: 01772 200002/3 FAX: 01772 258789		
		
PROJECT	ANCOATS DISPENSARY	
TITLE	EXISTING FACADE WINDOW DETAILS	
JOB NO.	109064	SCALE 1 : 2 @ A1
DRAWN BY	R BUNTING	DATE 11.11.2022
CHECKED BY	M WAINRIGHT	STATUS
DRAWING NO:	PROJECT ORIGINATOR ZONE LEVEL TYPE ROLE NUMBER	REV.
210005 - LDG - ZZ - ZZ - DR - Y - 209		C01