




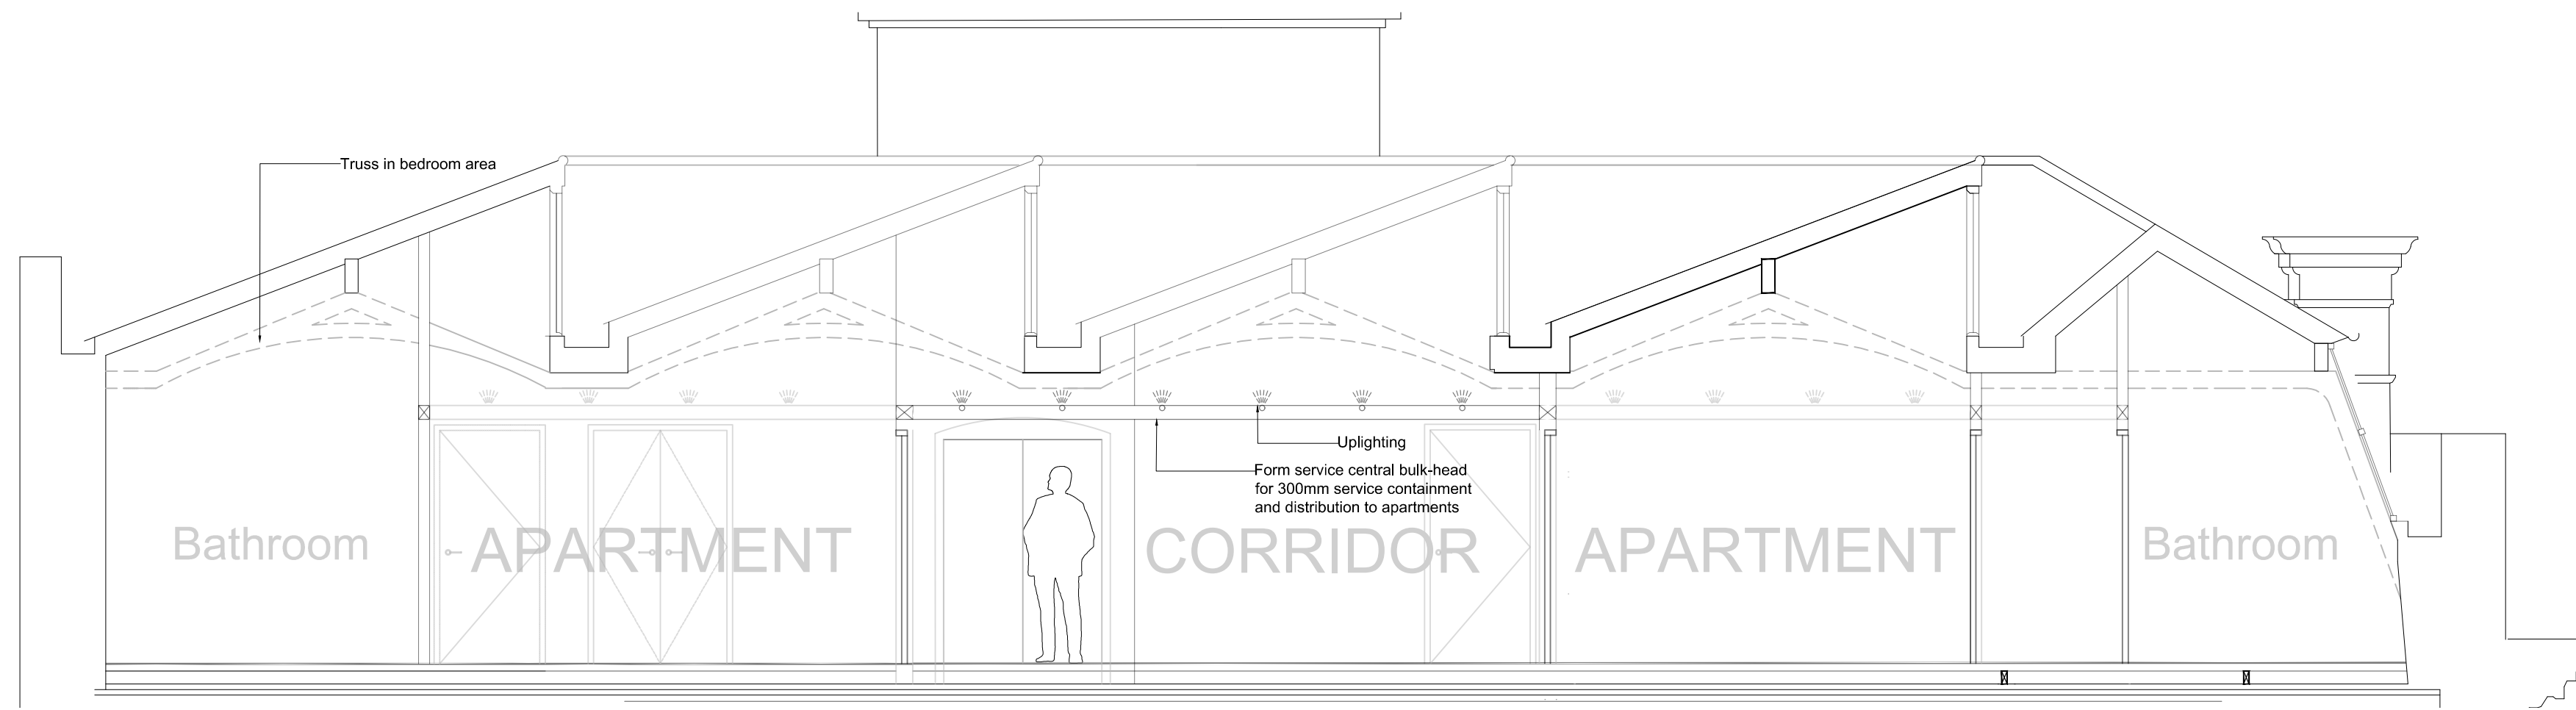

Section F-F - Fourth-Floor Corridor

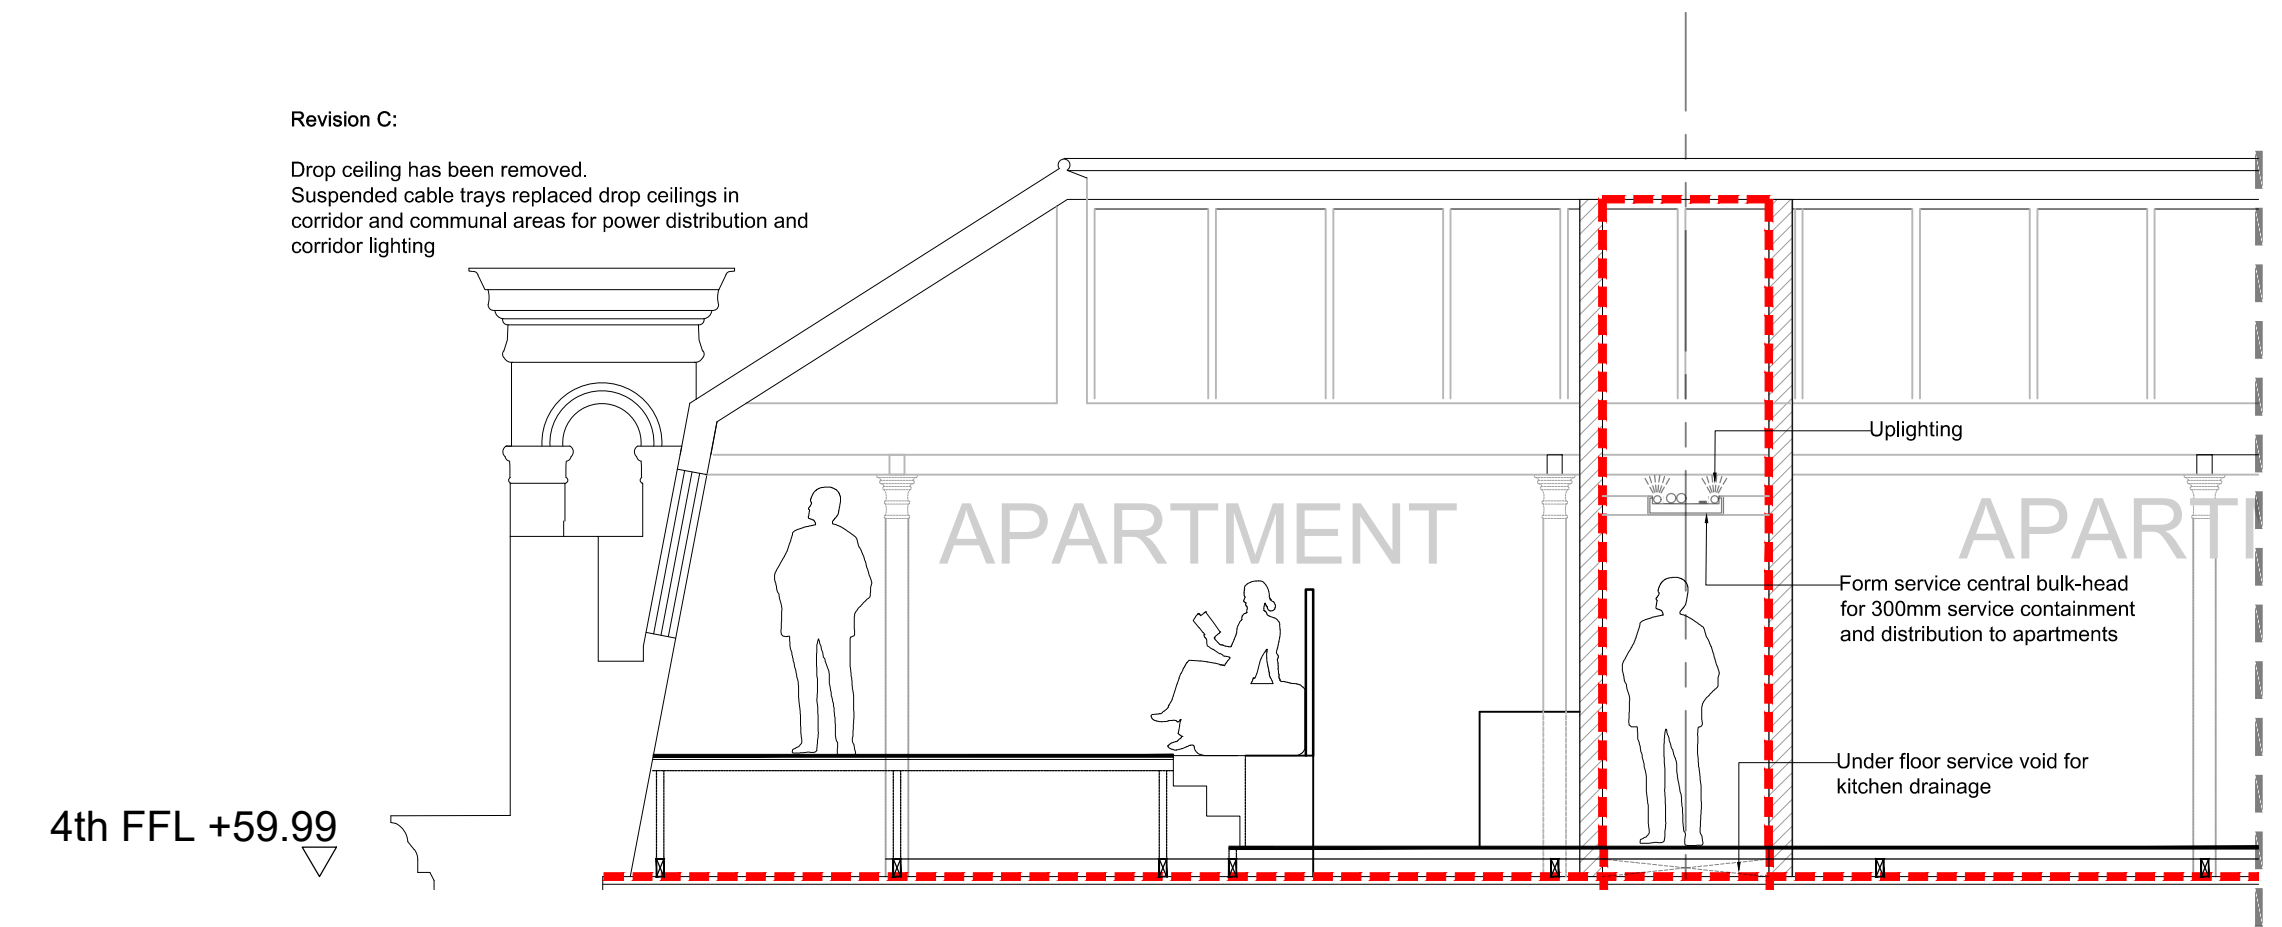

Section B-B - Fourth-Floor Corridor

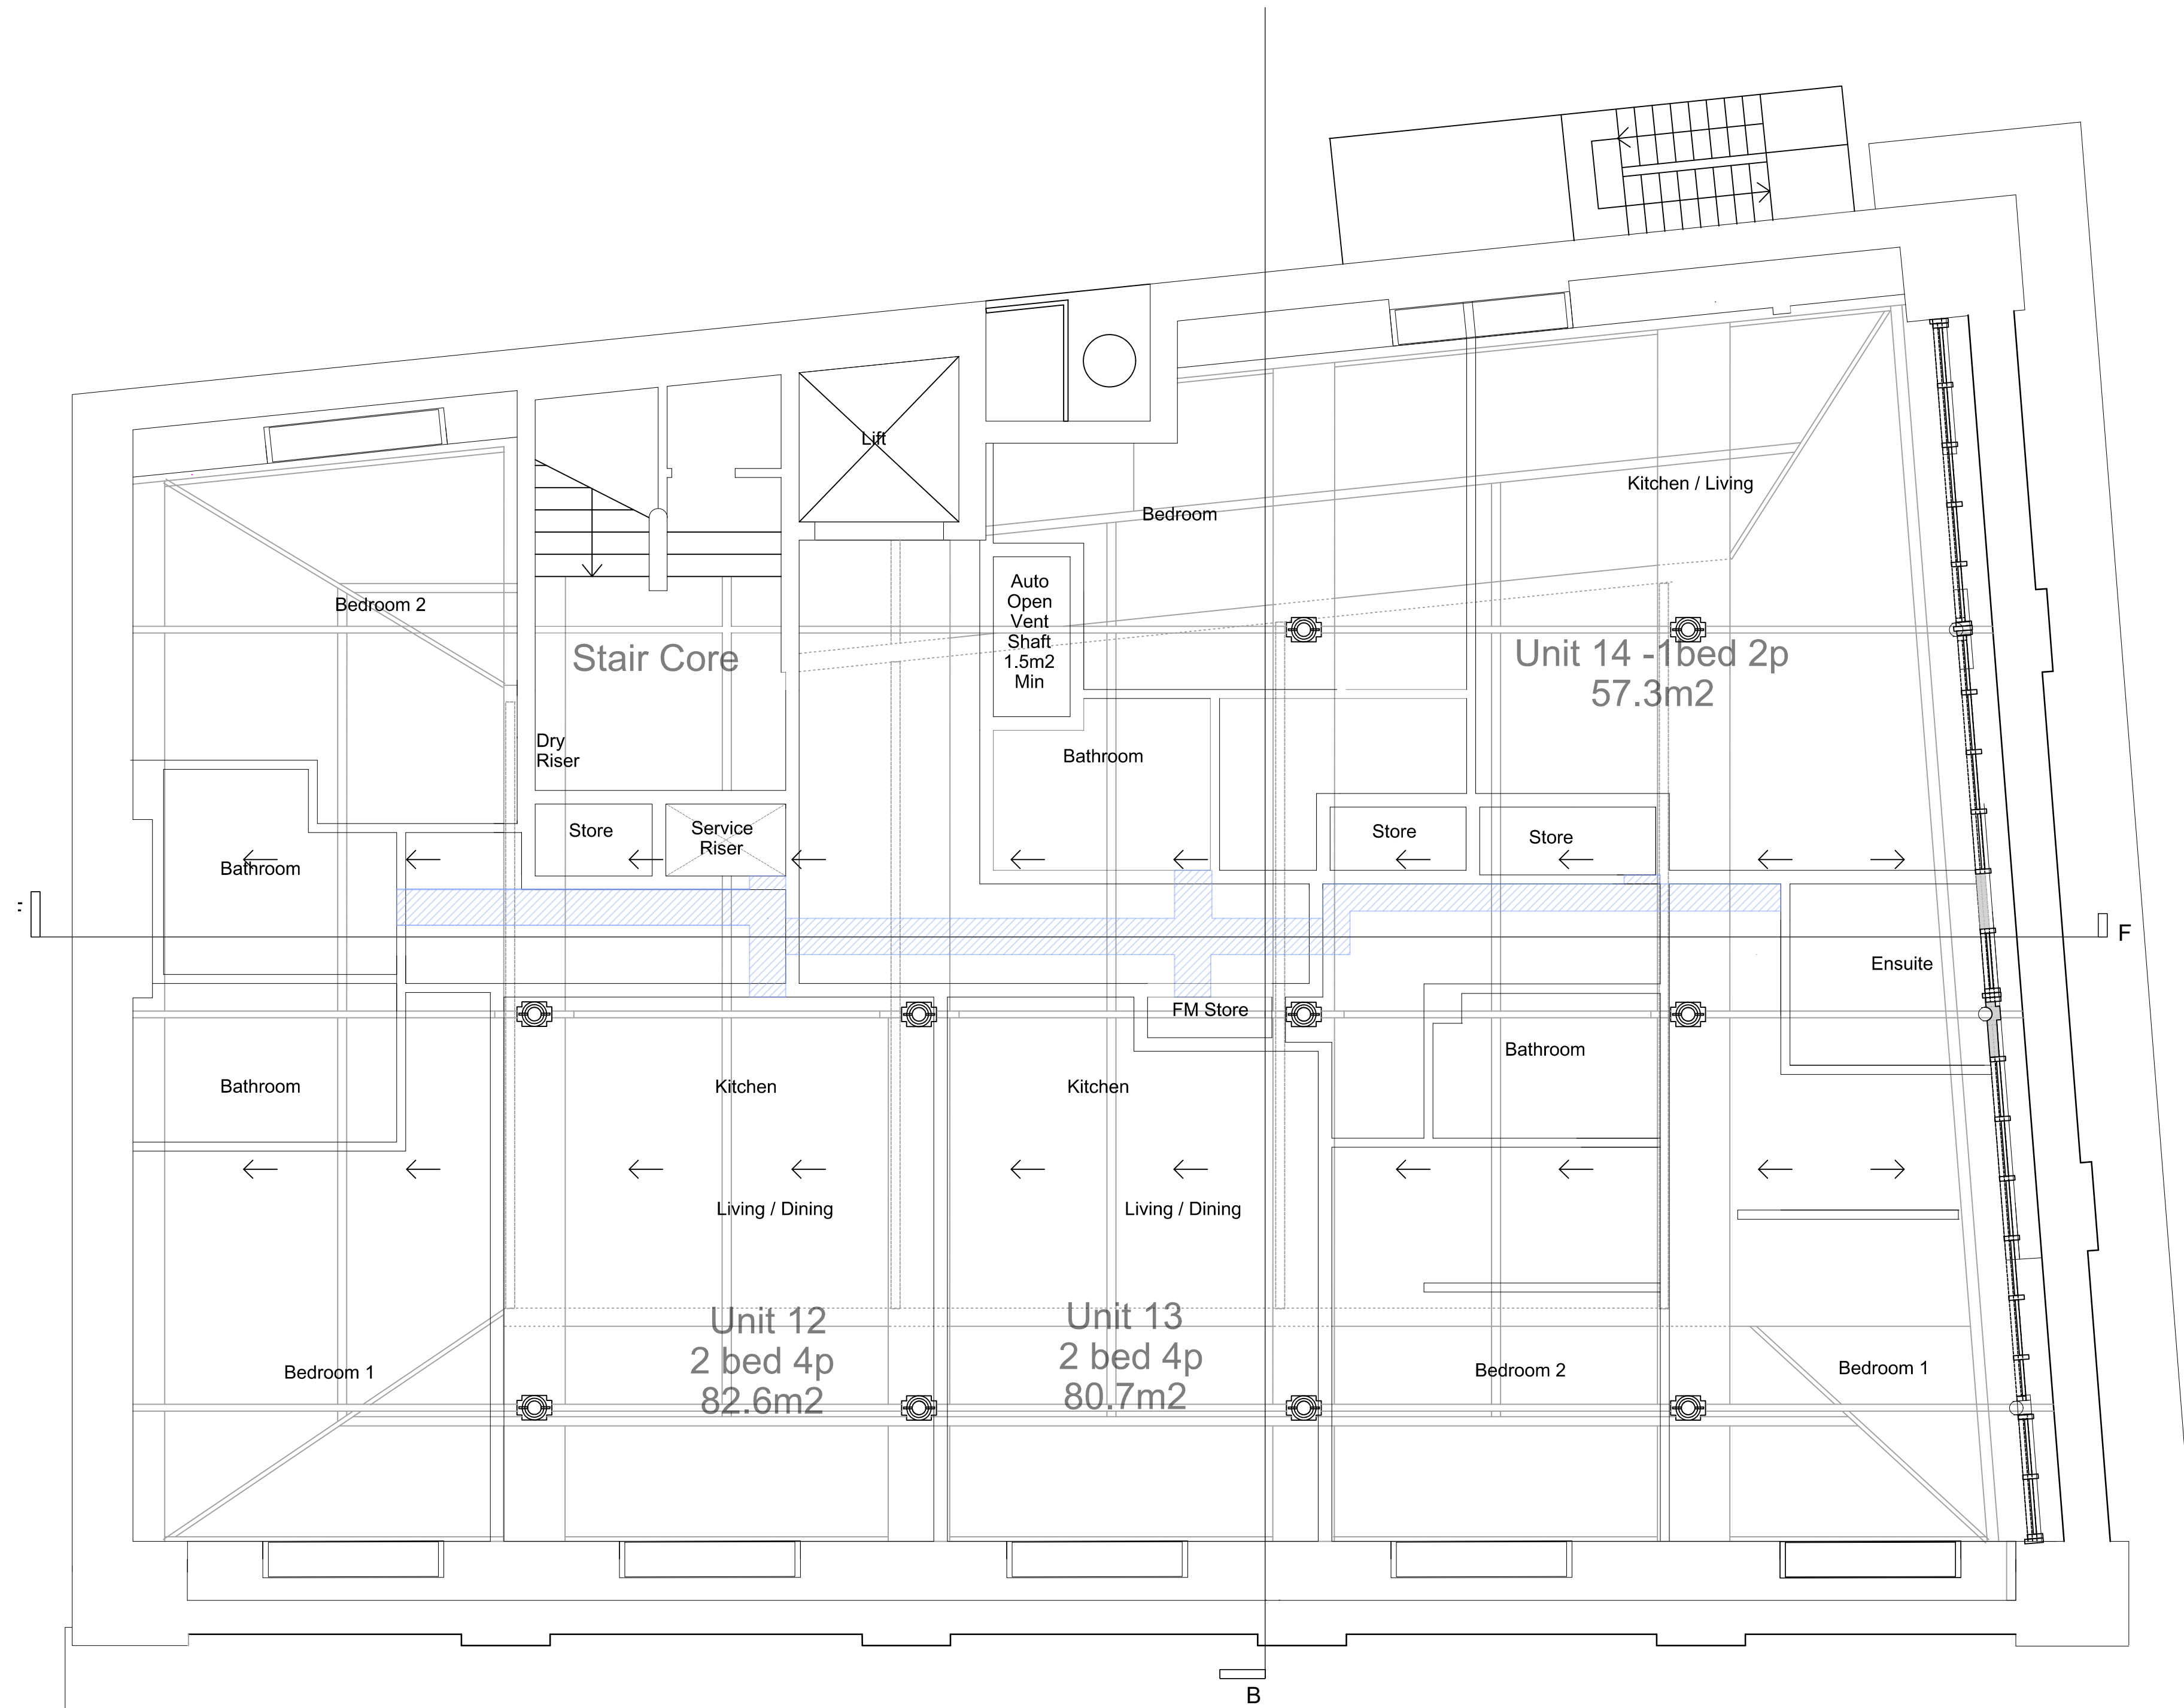

NOTE* - Please ensure the necessary asbestos survey and update inspection report is available before commencing with any repair, refurbishment or new works

- Area of restored lath & plaster ceiling**
- Restored ceiling cornice**
- Area of lowered suspended ceiling for service containment - Plasterboard & Skim to 60min FR
- Area of replicated ceiling Gyproc plasterboard & skim finish to 60min FR
- Area of Vaulted Masonry - Cleaned and made good
- Area of exposed concrete - Cleaned and made good
- Area underside of stairs with any existing intrusive modern paintwork applied to existing surface to be stripped off and pointing made good. Methodology & paint specification to be agreed with planning conservation officer. *

**Note-Areas are only an approximate indication and will require a more detailed survey prior to tender

Revisions		
A	1. Minor changes to layout 2. Updated ceiling treatment	19-12-2022
B	1. Existing ceiling finish retained 2. New finish added	25-04-2023
C	1. Drop ceiling area reduced on plan 2. Cross-sections through corridor added	04-07-2023
D	Proposed windows revised	12-07-2023

project and code	
Fraser House 36 Charlotte Street, Manchester M1 4FD 2022-1008M	

drawing title	
Proposed GA Fourth Floor Ceiling Plan	

PLANNING ISSUE	
drawing number / revision	2022-1008M - 047 D
scale	1:50 @ A1
date	12.07.2023
drawn / checked	CT / KS

the spacestudio ²¹ architects & designers	0 0.5 1 2 Metres
---	---------------------