




02 ELEVATION
ELEVATION 1:20 @ A1

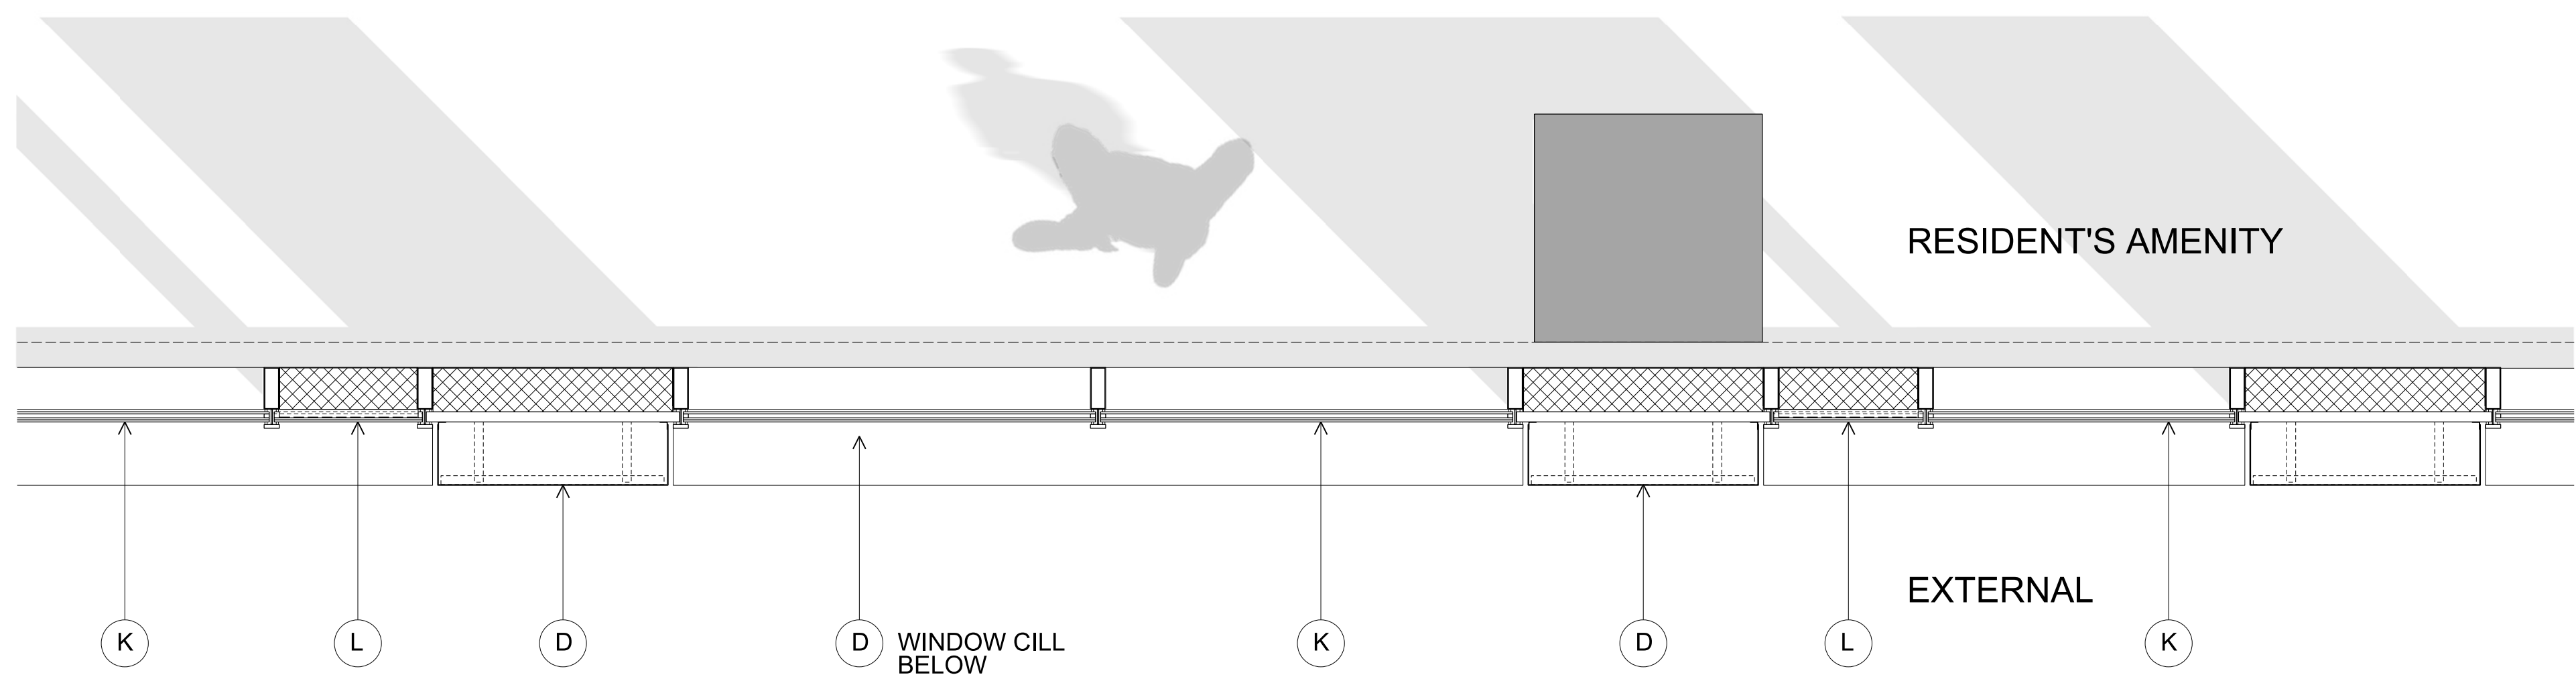


03 PLAN
PLAN 1:20 @ A1

01 SECTION
SECTION 1:20 @ A1

MATERIALS KEY

- A ALUMINIUM WINDOW FRAMES WITH CLEAR VISION GLAZING - BLACK COLOURED FRAMES
- B BLACK COLOURED BACK PAINTED GLASS 'SPANDREL' WITH INSULATION BEHIND TO TYPICAL APARTMENT LEVELS
- C ALUMINIUM SPANDREL CLADDING PANEL - BLACK COLOUR FINISH
- D ALUMINIUM CLADDING PANEL - BLACK COLOUR FINISH
- E ALUMINIUM LOUVRE GLAZED INTO WINDOW SYSTEM - COLOUR AND FINISH TO MATCH BLACK COLOUR CLADDING PANEL
- F ALUMINIUM WINDOW FRAMES WITH CLEAR VISION GLAZING - EXPRESSED MULLIONS AND SSG TRANSOM JOINTS - BLACK COLOURED FRAMES
- G ALUMINIUM WINDOW FRAMES WITH BLACK COLOURED BACK PAINTED GLASS 'SPANDREL' WITH INSULATION BEHIND - EXPRESSED MULLIONS AND SSG TRANSOM JOINTS - BLACK COLOURED FRAMES
- H VERTICAL 'RHS' FEATURE RAILS - BLACK COLOUR FINISH
- I LOUVRE PANEL CLADDING - BLACK COLOUR FINISH
- J ALUMINIUM CLADDING TO GROUND AND LEVEL 01 - BLACK COLOUR FINISH
- K CURTAIN WALL GLAZING TO GROUND AND LEVEL 01 - BLACK COLOURED FRAMES
- L BLACK COLOURED BACK PAINTED GLASS 'SPANDREL' GLAZED INTO CURTAIN WALL TO GROUND AND LEVEL 01

FACADE ELEVATION KEY

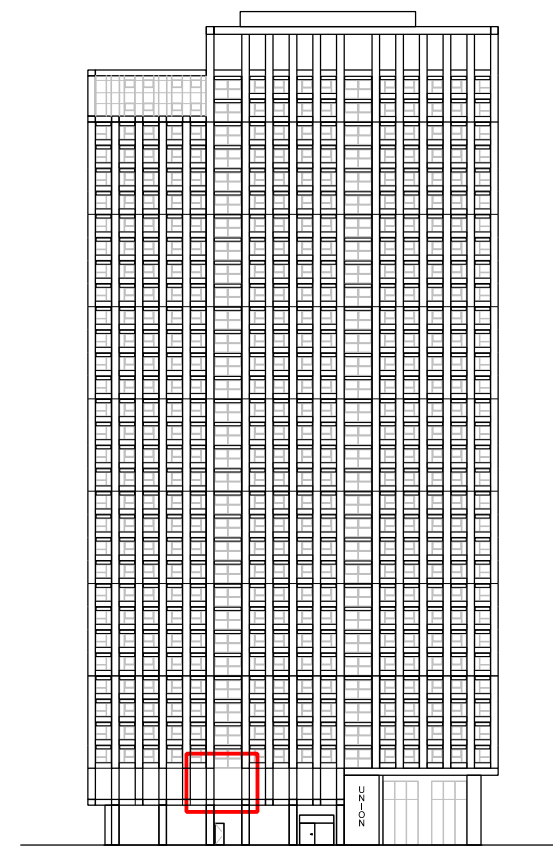

No.	Date	Dwn	Chk	App	Revision or reason for issue
-	20191011	PT	JR		DRAFT PLANNING ISSUE
A	20191025	JG	GS	JR	PLANNING ISSUE.

General Notes
Do not scale from drawing. Use marked dimensions.
To be read in conjunction with all other Consultant's drawings.
The Architect to be immediately notified of any discrepancies.
Copyright on this drawing retained by the Architect.

Scale / North Point
1:20 @ A1
0 200 400 600 1000mm

DENTON
CORKER
MARSHALL

Architect
Denton Corker Marshall LLP
6 St Ann's Passage
Old Exchange Buildings, Manchester M2 6BE
Telephone 0161 834 3511
Email info@dentoncorkermarshall.co.uk

Project Title
UNION, ST. JOHNS

Client
VITA
The Box, Horseshoe Lane
Alderley Edge, SK9 7QP
Telephone +44 (0) 207 123 4000 Facsimile +44 (0) 161 332 7718
Email info@selectproperty.com

Drawing Title
TYPICAL FACADE DETAILS
LEVEL 01

Drawing Number
6548-P-B500-A-011

Drawing Status
PLANNING

Revision
A