



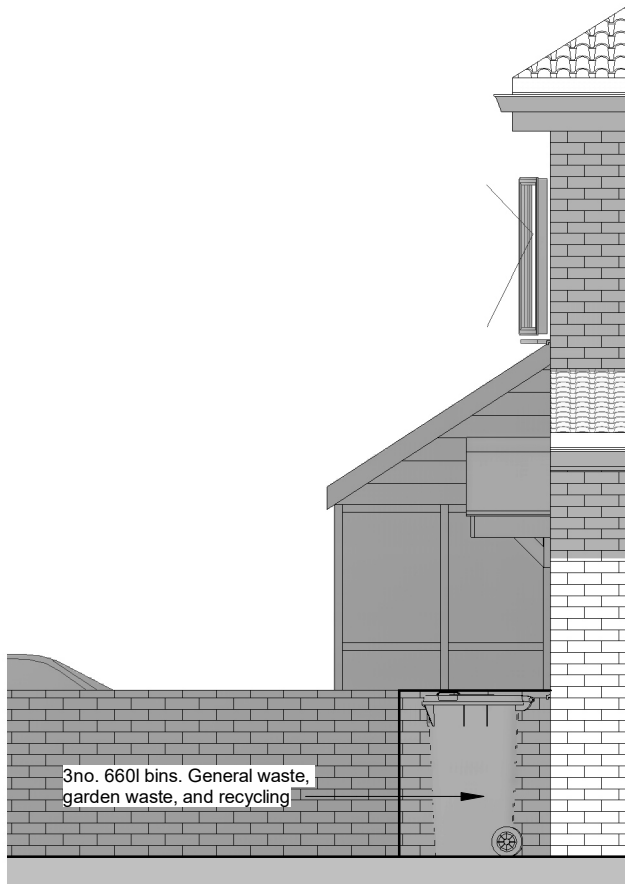


No. 48A Bin Front Elevation
1 : 50

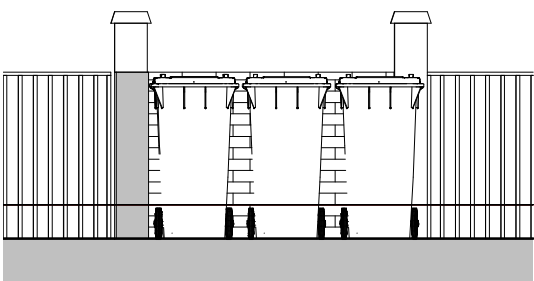

No. 48A Bin Side Elevation
1 : 50



No. 48 Bin Front Elevation
1 : 50

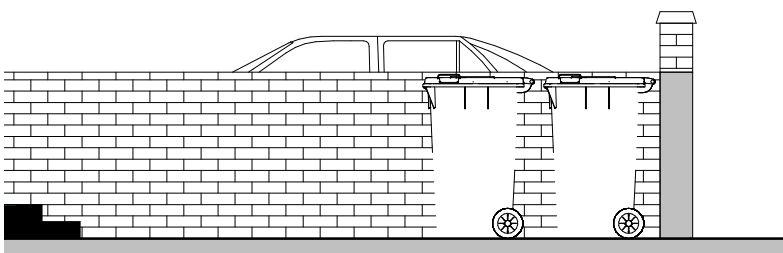


No. 48 Bin Side Elevation
1 : 50



Bin Location 3D View

- Notes:
- Both dwellings to house 1 x 240l gaden and food waste bin
1 x 240l Food Waste green caddy bin, 1 x 240l mixed pulpable blue bin
ans 1 x 240l co-mingled brown bin.
 - Collection as per Manchester city council collection
 - Bins wheeled to edge of bounday/kerb on collection day

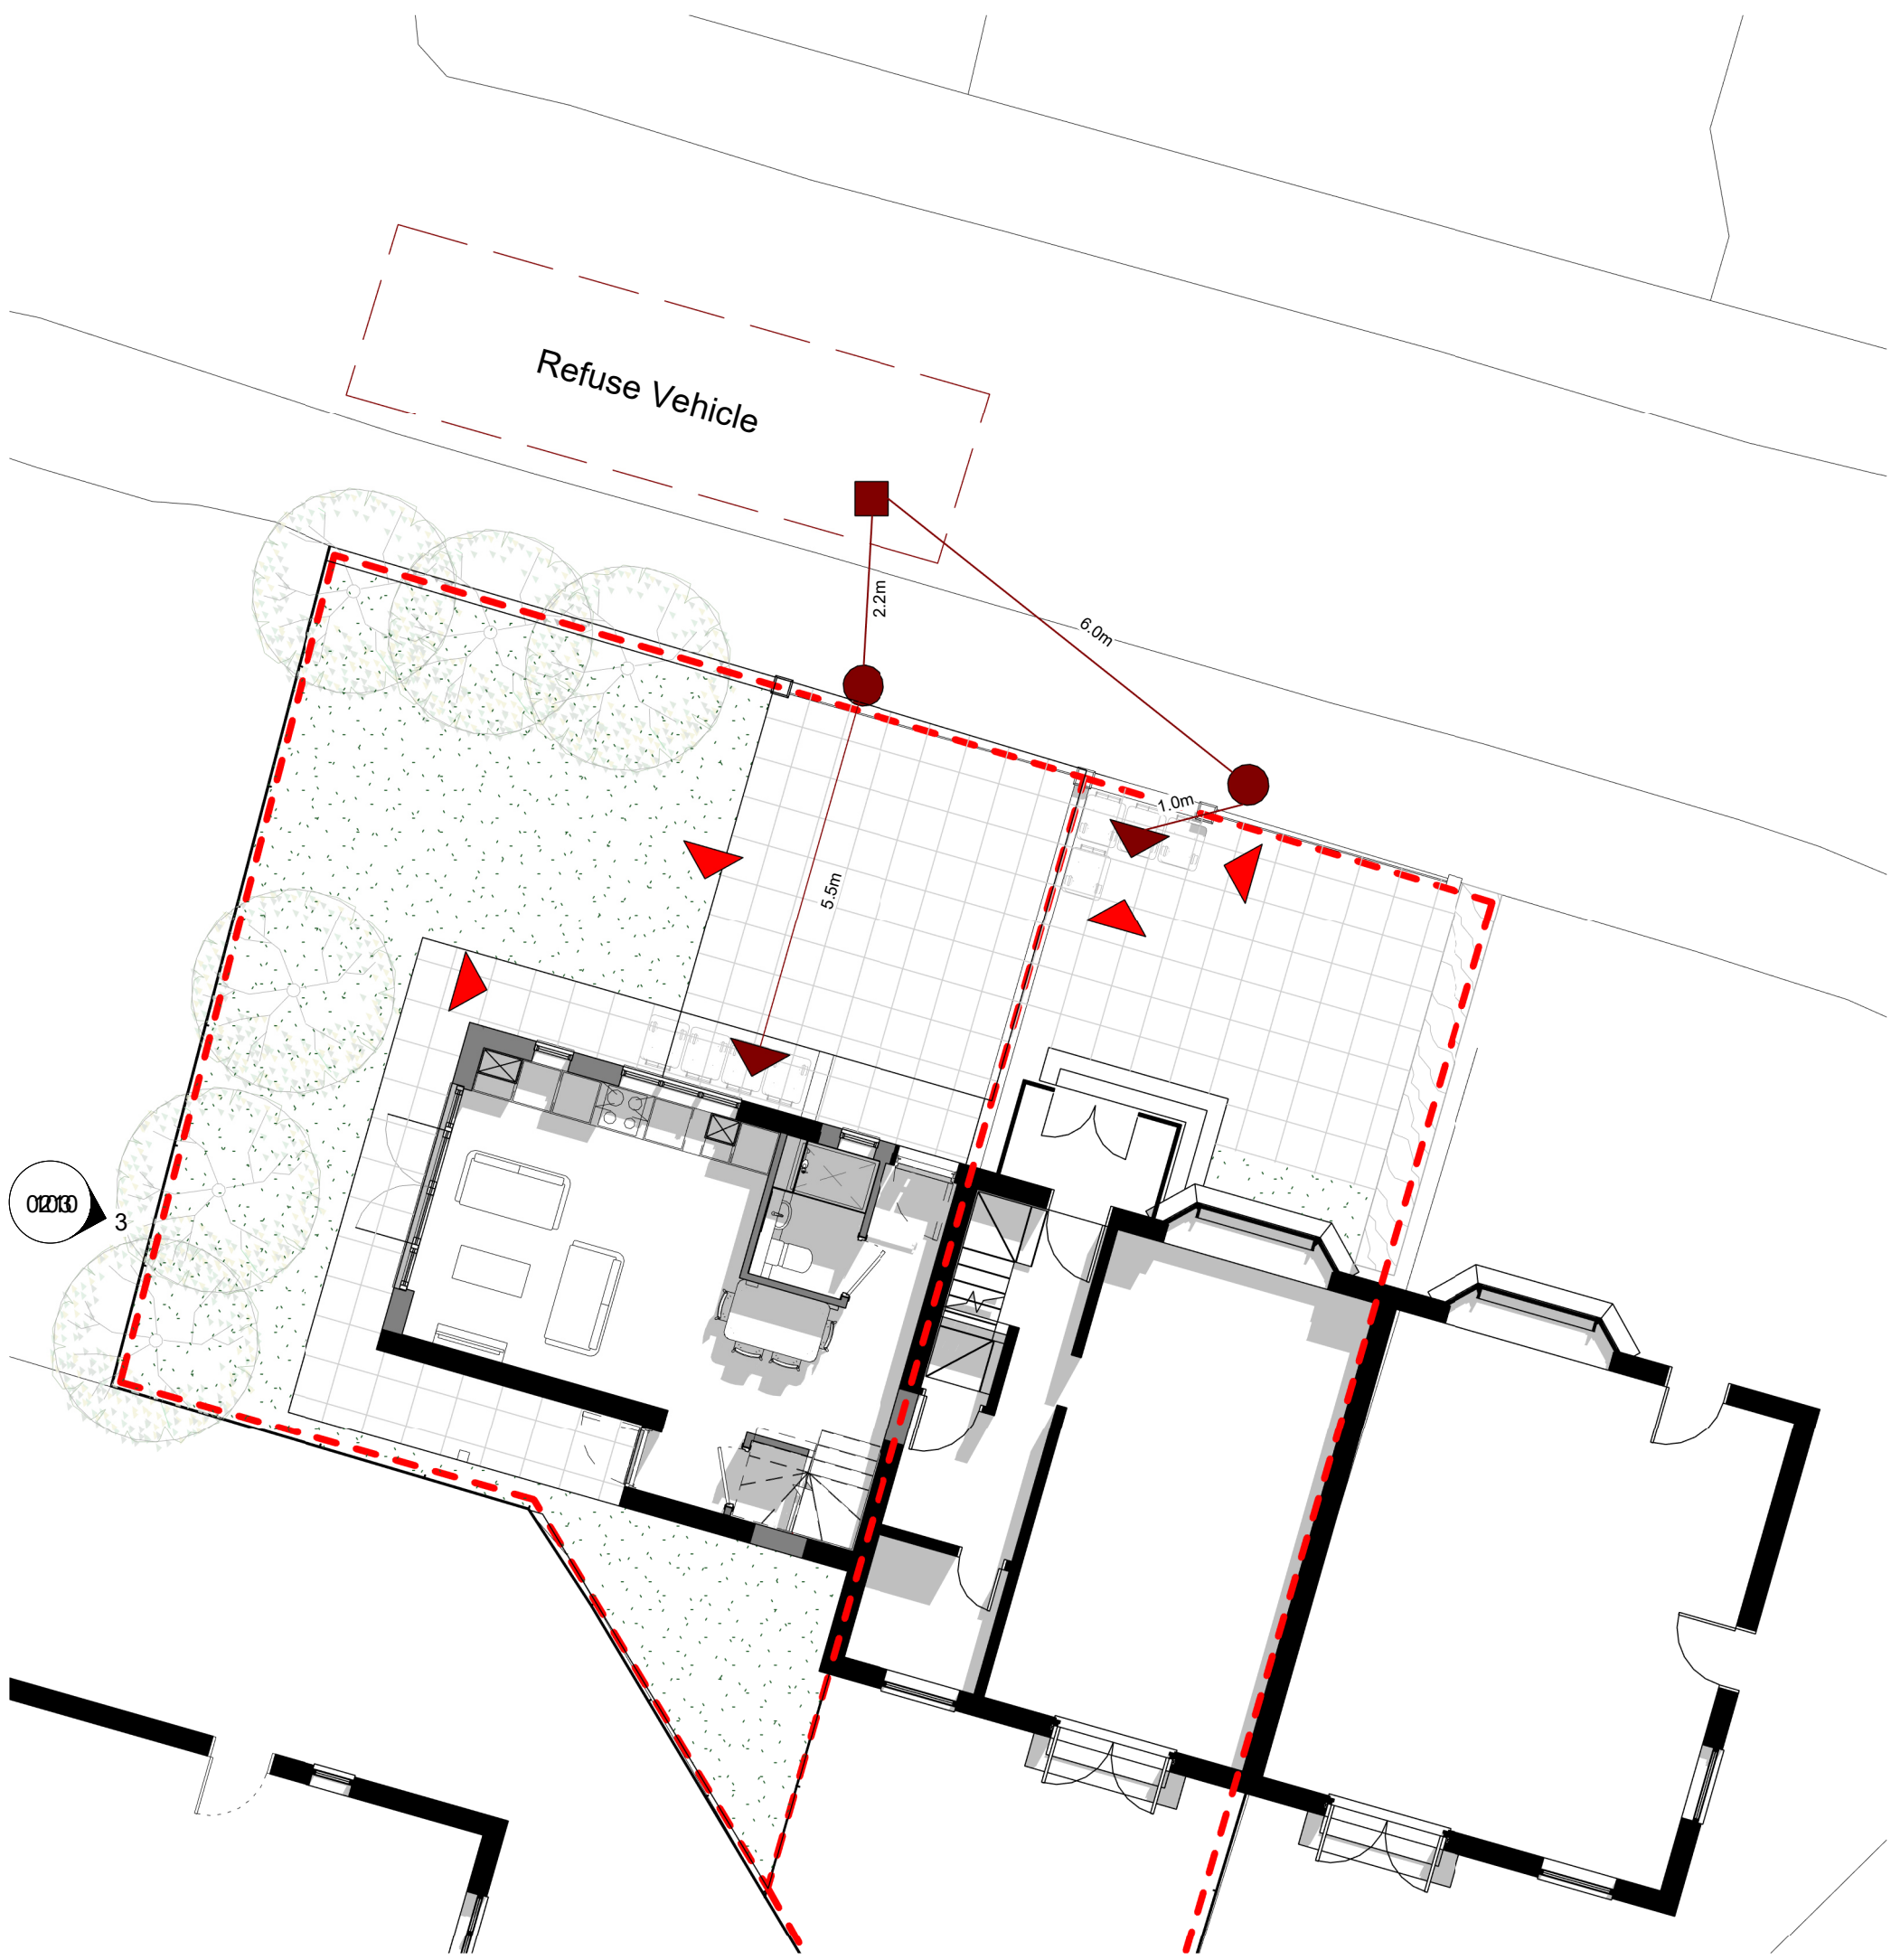


Bin Site Plan
1 : 100

revision	date	drawn	description
-	22.05.23	KH	Drawing Updated

Do not scale from drawings unless by agreement with architect. Use figured dimensions only. Check all dimensions on site prior to commencing the works. Drawing to be read in conjunction with other relevant consultant information.

This drawing is the copyright of BARCX Ltd and must not be copied or reproduced in part, or in whole, without the express permission of the architect. Drawing to be read in conjunction with specification.

BARCX

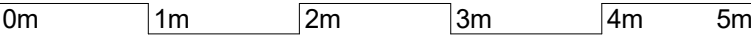

Bin Store Elevations		T-0123-103-Bin Store Elevations		-
Mr Bilbas 48 Overlea Drive		number	revision	
1:50 @ A1 scale		0123 job reference	KH drawn	