

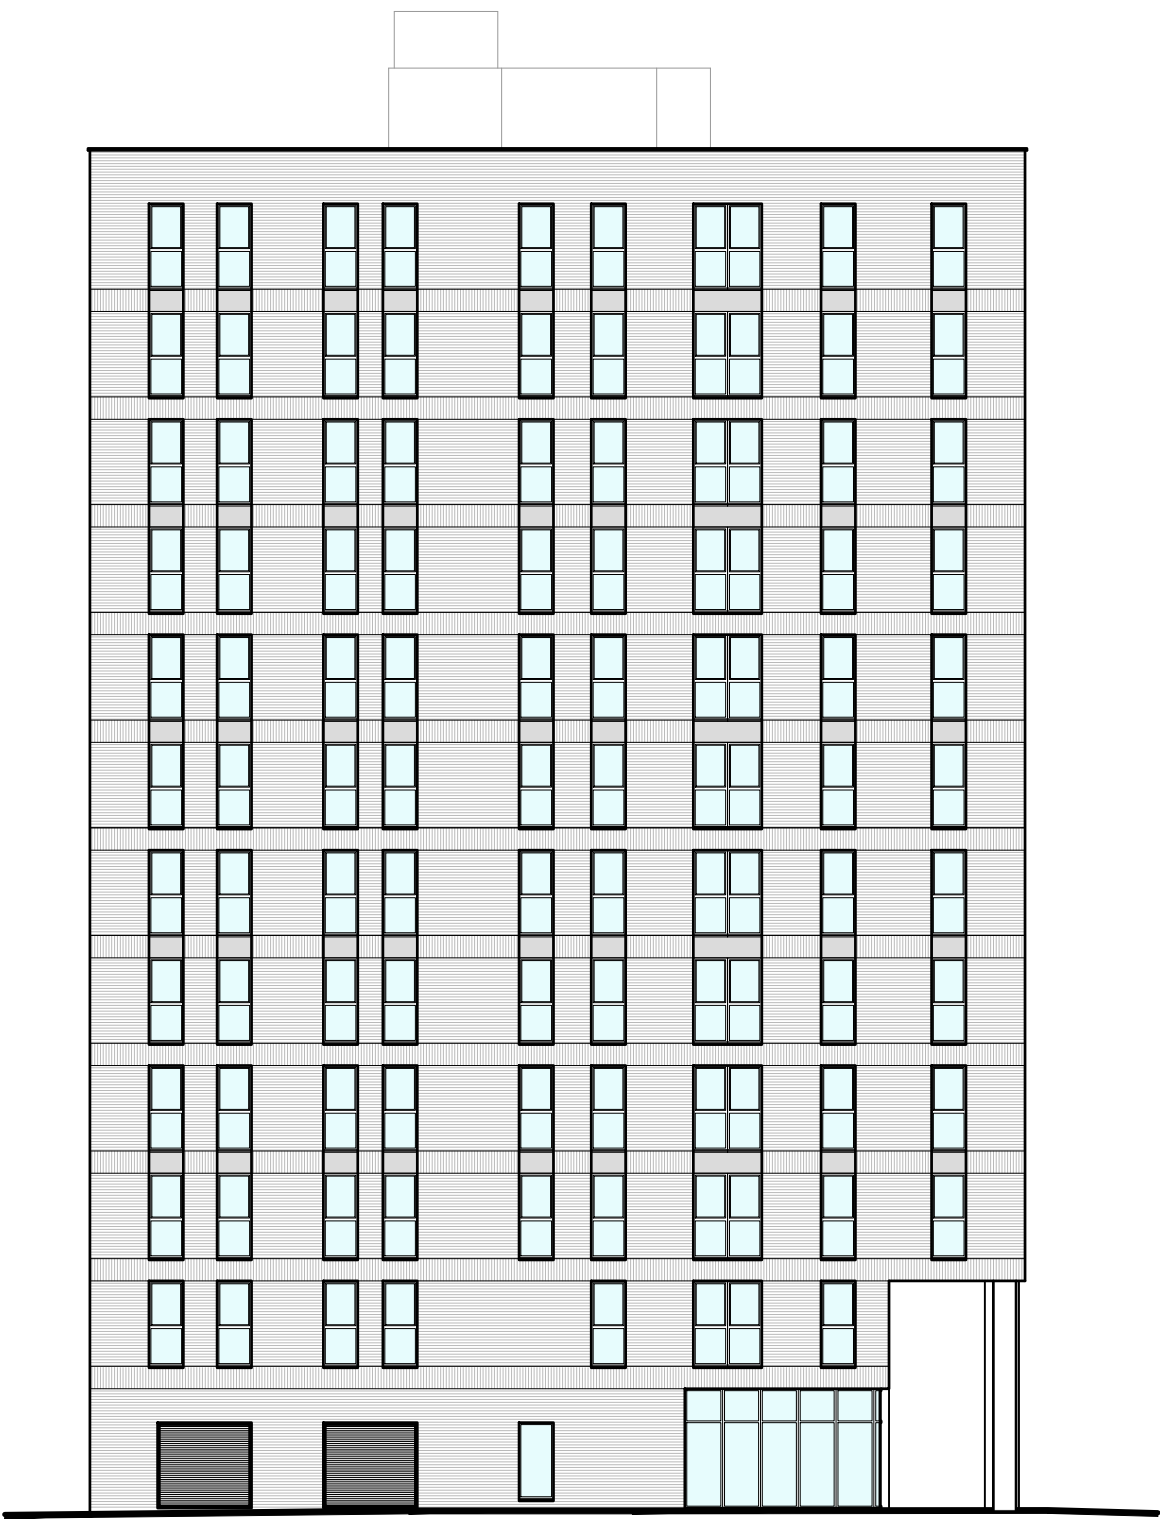


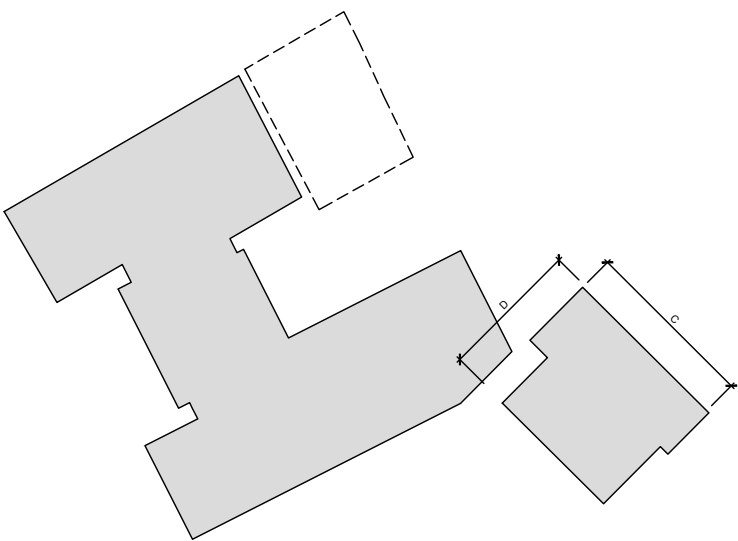

ELEVATION C

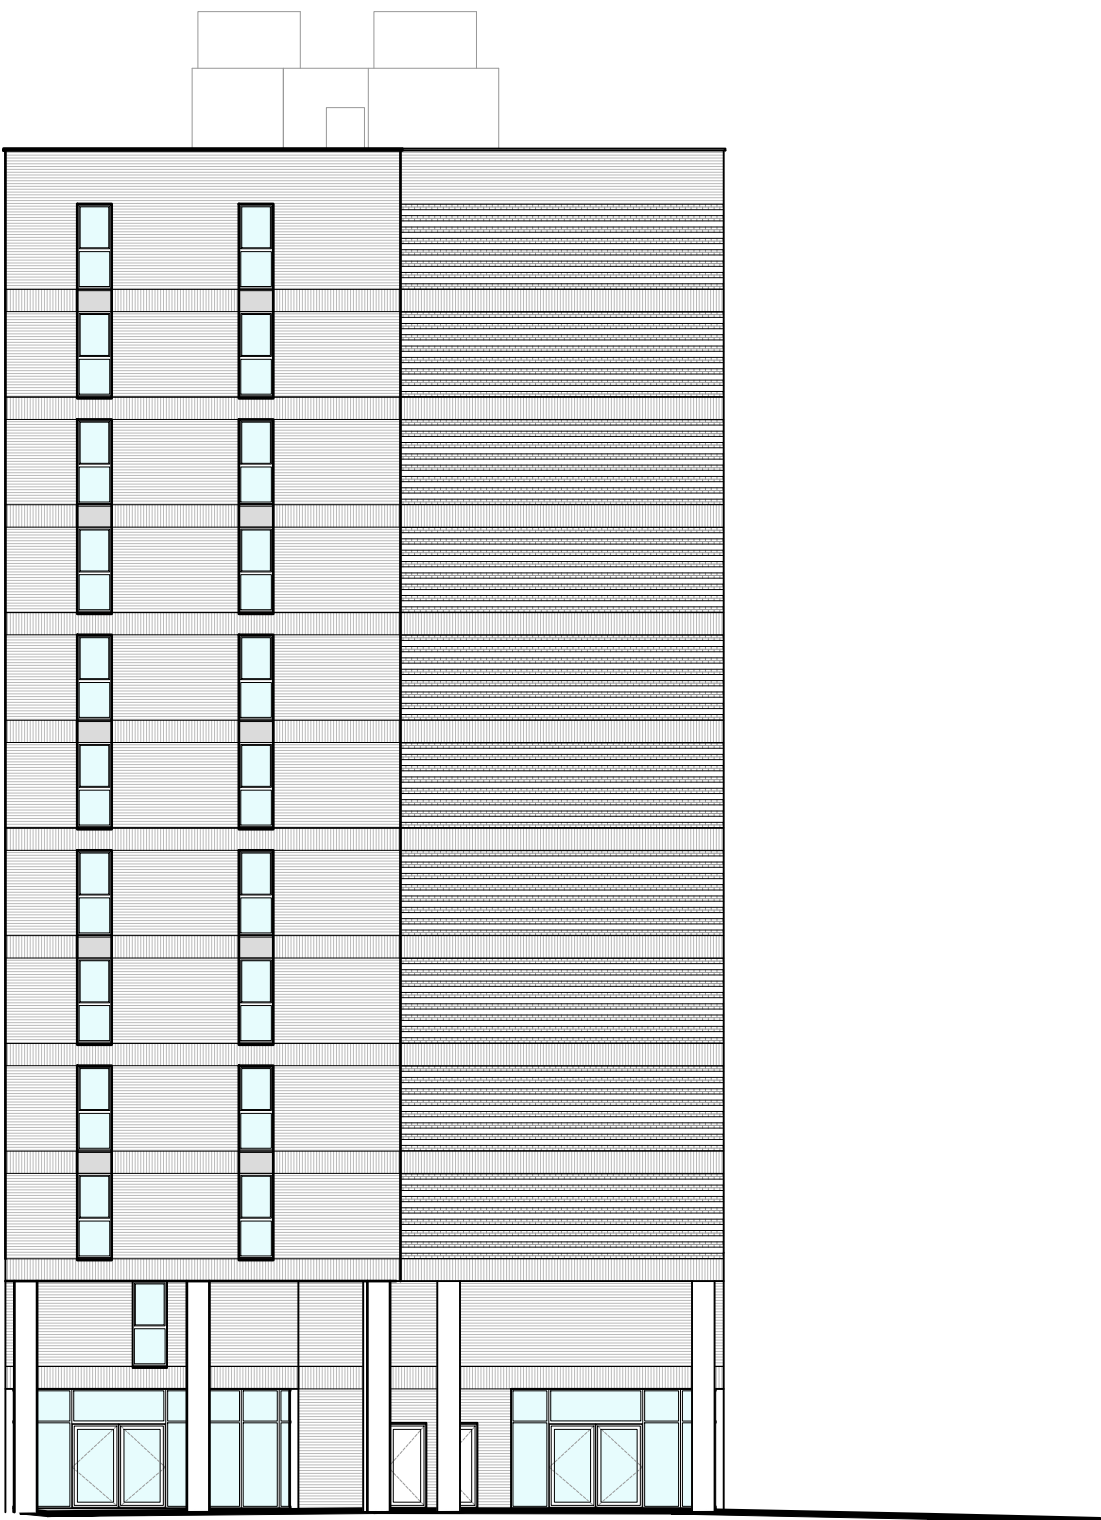

ELEVATION D

KEY:

BRICK BLEND

STACK BONDED

ANODISED
METAL PANEL/
WINDOW FRAME

BRICK DETAIL

P04	PLANNING AMENDMENT	EB	CJG	17.05.23
rev	description	drawn	auth	date

DO NOT SCALE OFF THIS DRAWING

© LEACH RHODES WALKER 2001

LeachRhodesWalker
Architects

info@lrw.co.uk | www.lrw.co.uk
H.Q. 50 Dearnans Place Manchester M3 5LH
London
+44 (0)161 833 0211 +44 (0)207 993 1363

CLIENT			
AXIS-RE / MARCO LIVING			
PROJECT			
1NQ BLOCK 1 & 2, MANCHESTER			
DOCUMENT NAME			
8198-LRW-ZZ-ZZ-DR-A-00-228			
DESCRIPTION			
BLOCK 2 ELEVATION C&D			
REVISION		SCALE	
P04		1:200@ A2	
LRW PROJECT No.	DATE CREATED	CREATED BY	AUTHORISED BY
8198	23.11.22	MF	CJG
http://www.lrw.co.uk/8198-LRW-ZZ-ZZ-DR-A-00-228			
PURPOSE OF ISSUE			
PLANNING ☒ BUILDING REG. ☐ TENDER ☐ PRELIM. COMMENT ☐ APPROVAL ☐ CONSTRUCTION ☐			