


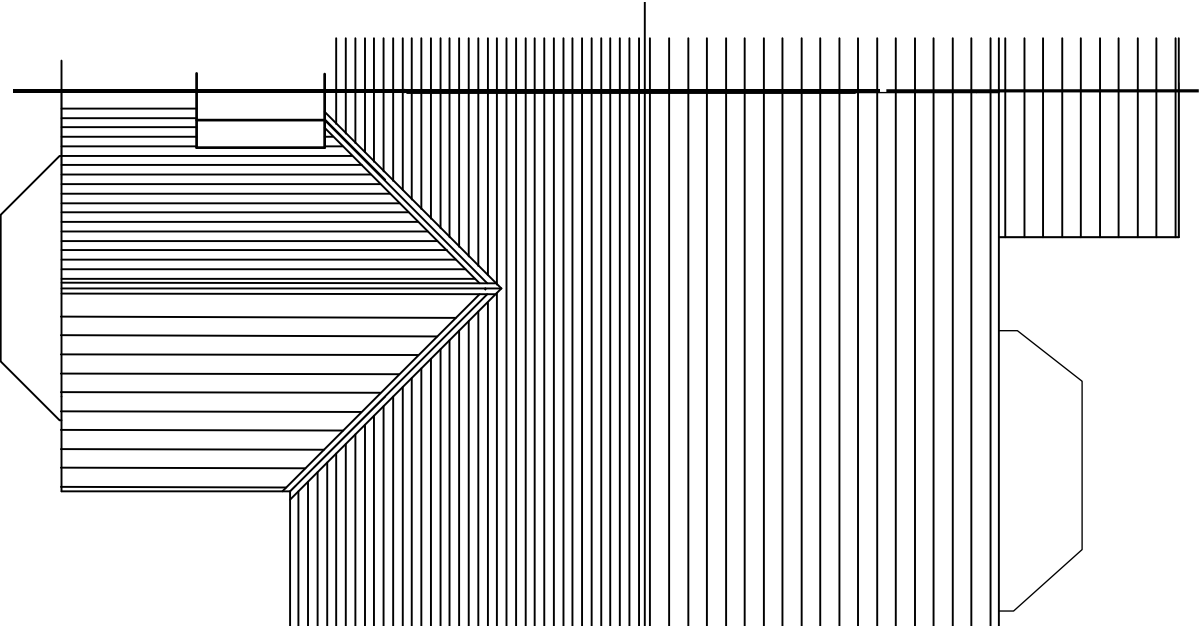
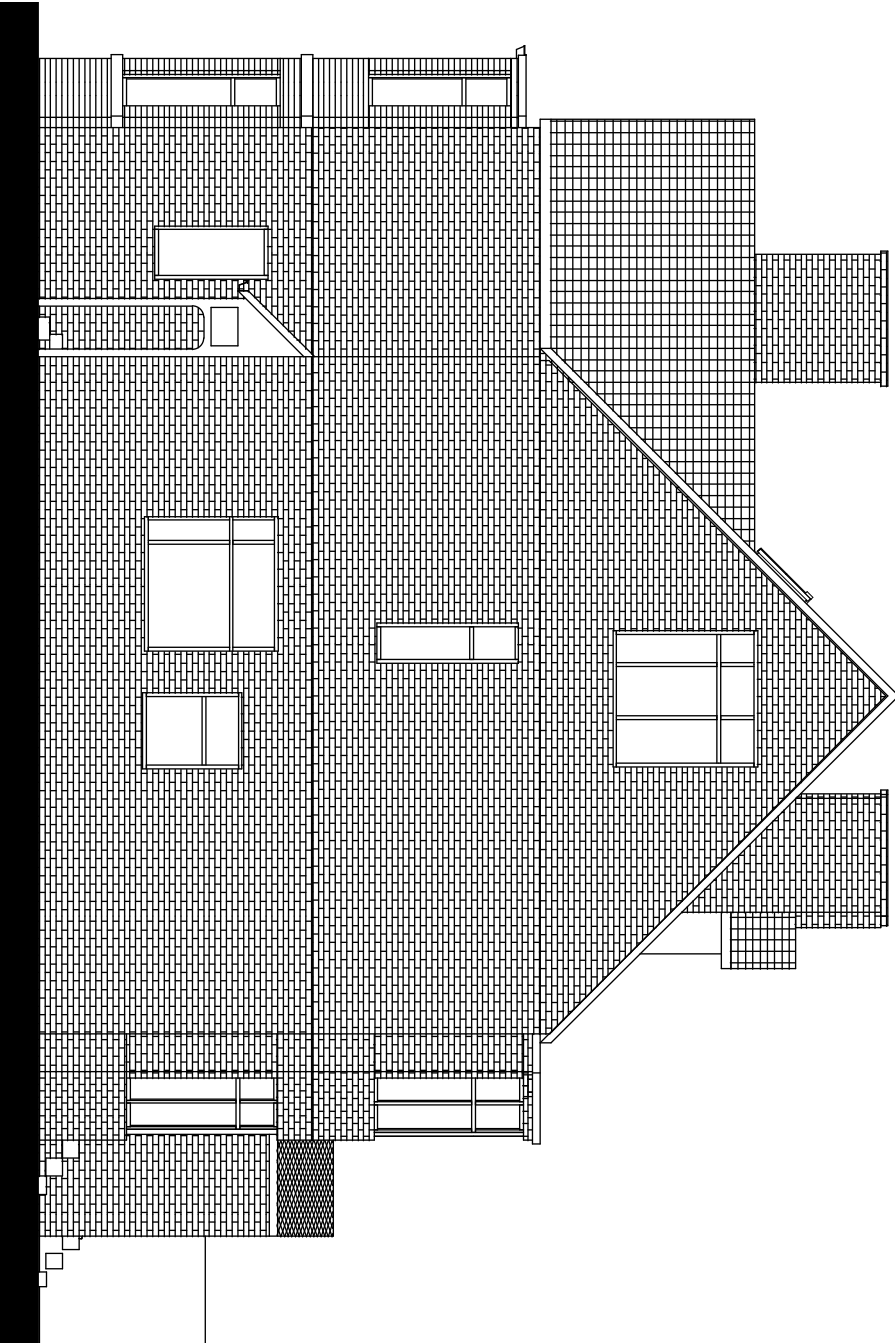


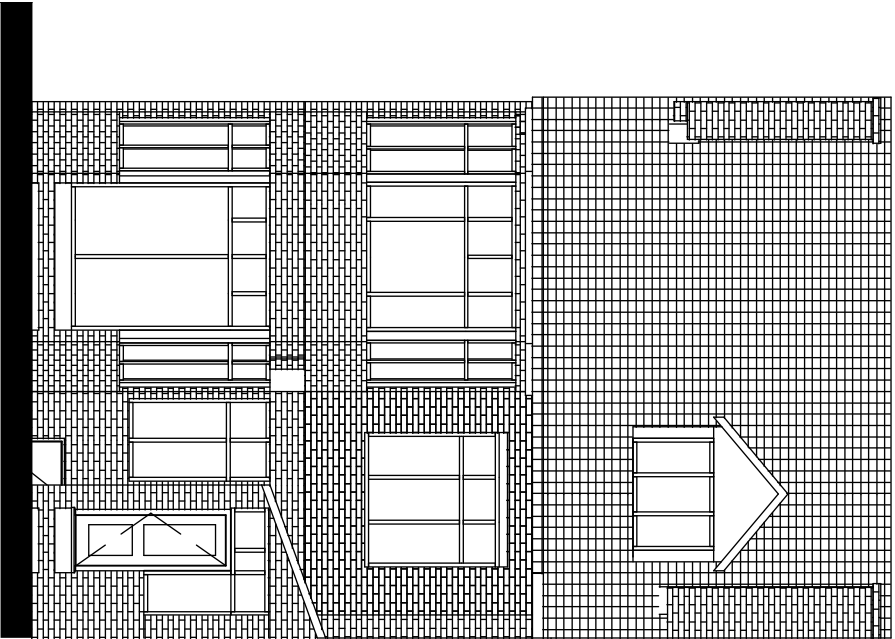

existing roof plan

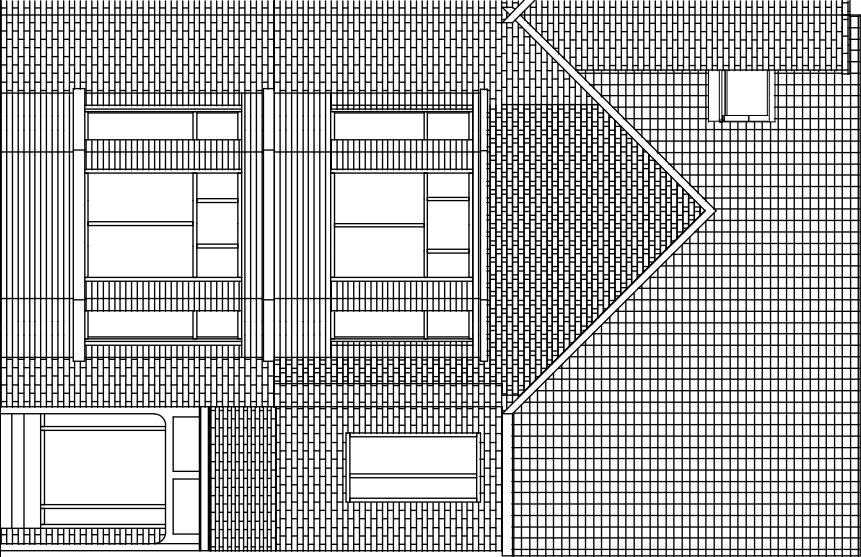

existing front elevation

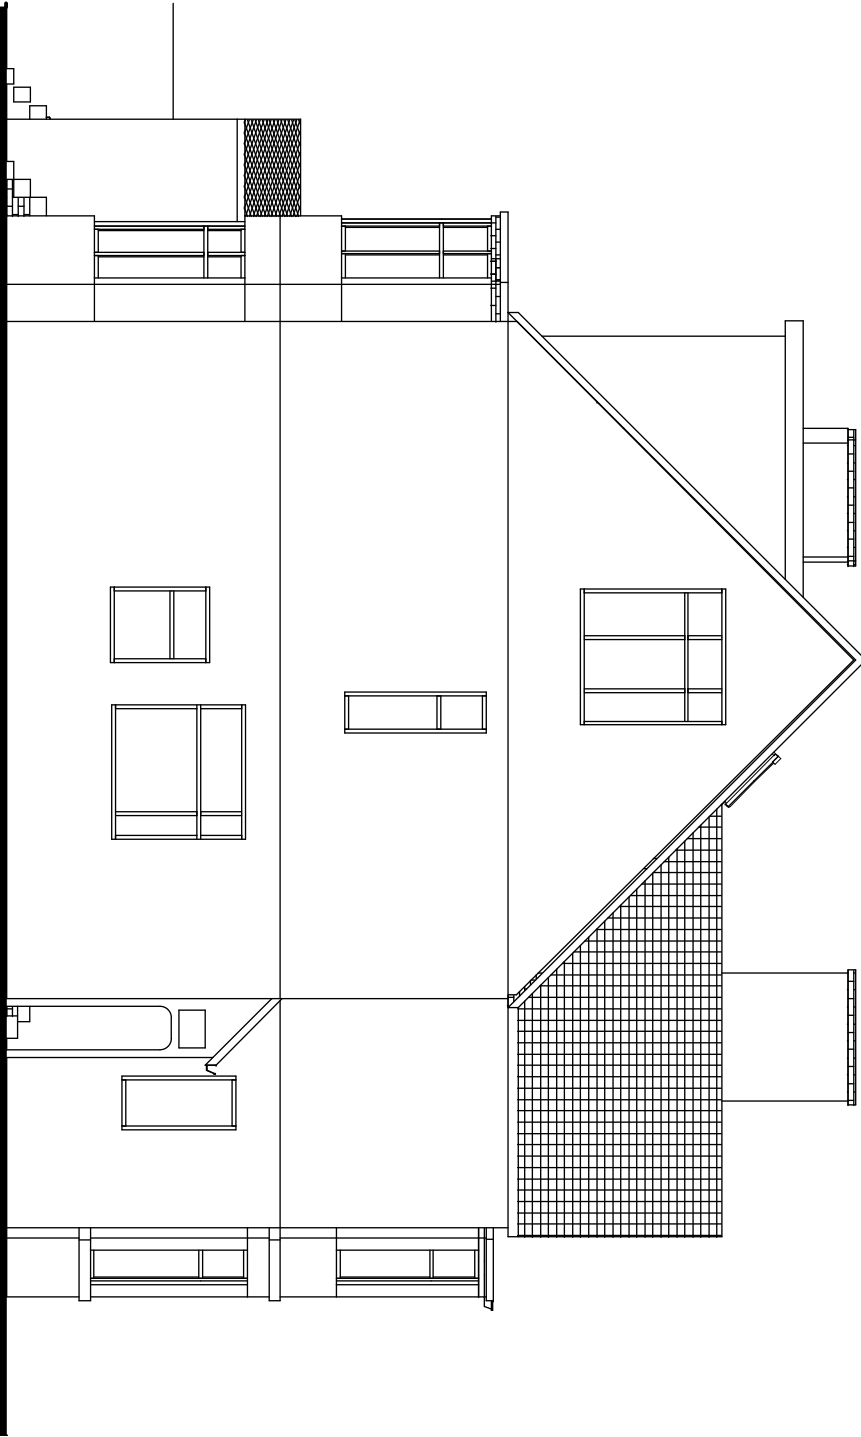

existing side elevation from adjoining property

