



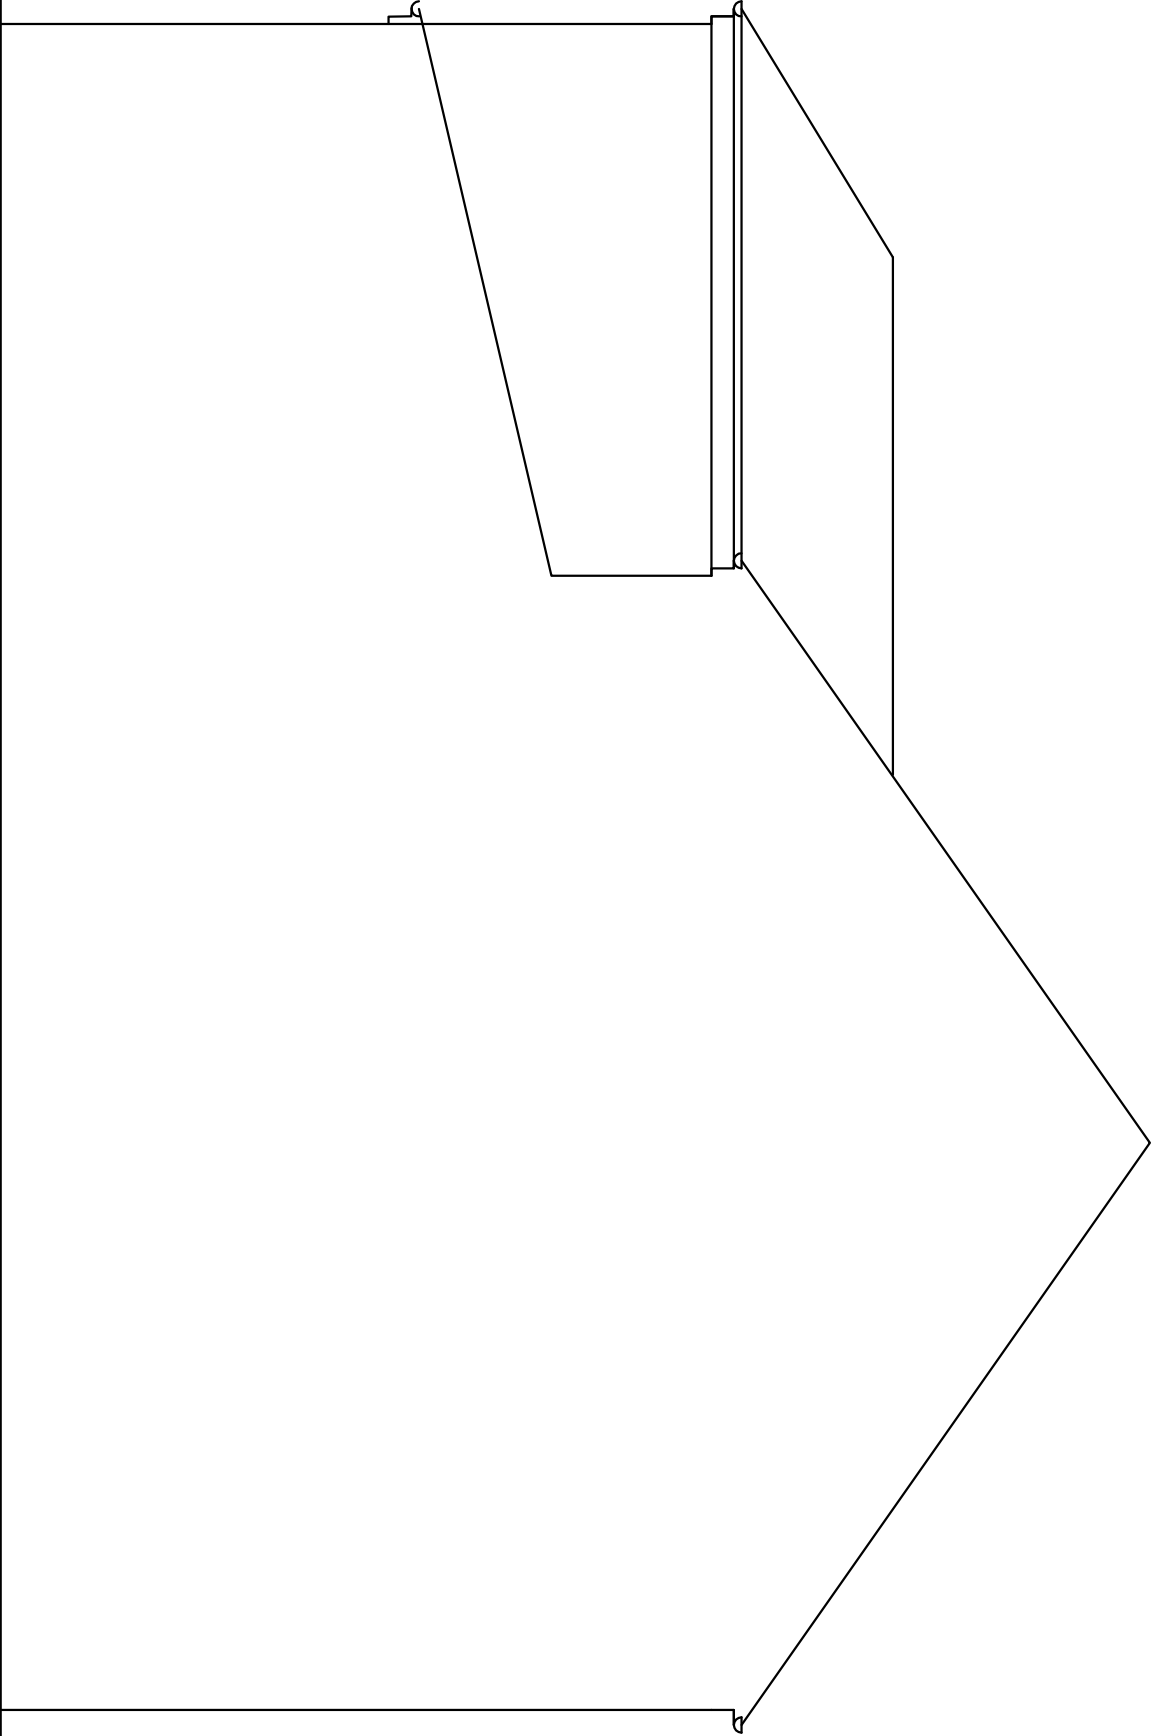

Inside Flank

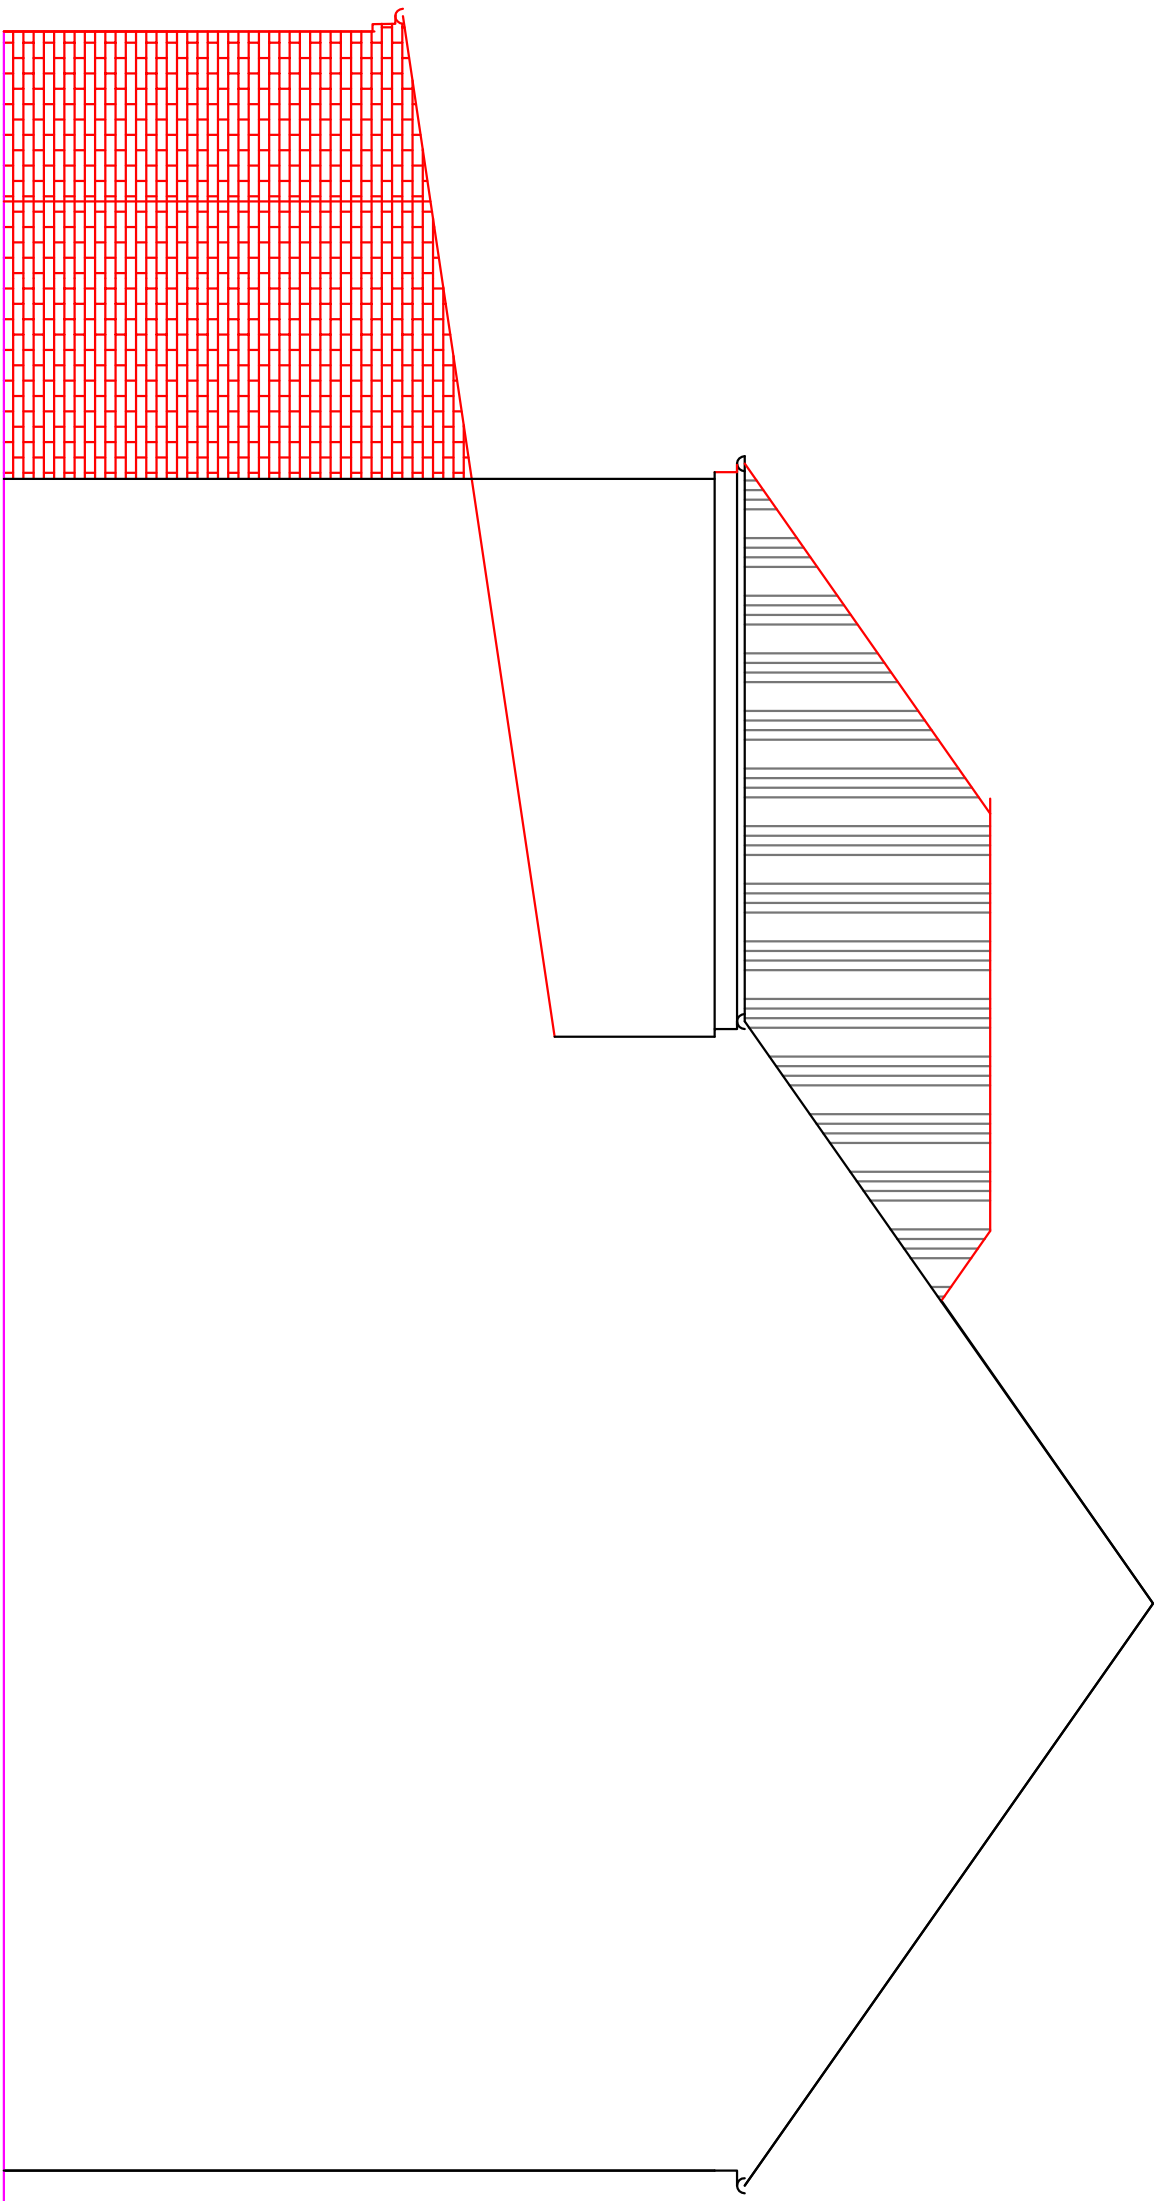

Inside Flank

Rev C	Modified	08/07/22
Rev B	Modified	26/05/22
Rev A	Modified	07/05/22
No.	Revision/Issue	Date

F SUMMERFIELD
Incorporating Crag and Ashurst
Chartered Consulting Civil, Structural & Marine Engineer,
Party Wall Surveyor, (part of Topham Ltd)
216 Herring Moor Road, Stockport, SK4 4PL
Tel: 0161 431 1881 • Mobile: 07962 290627 • Fax: 0161 431 0786
Web Site: http://www.topham.co.uk/cragphost/central_f@topham.co.uk

Project Name and Address
90 School Lane
Disbury
Manchester
Proposed and existing inside flank
elevations

Project	Sheet
21.02.10	
Date 10.02.21	04
Scale 1:100 @ A3	Rev C