



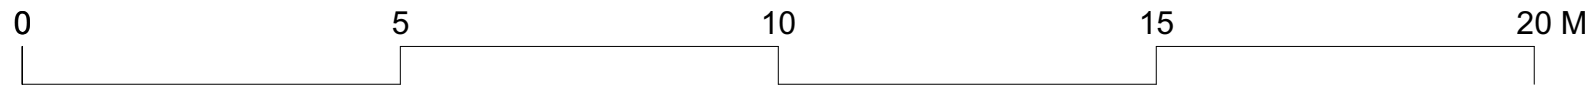

Existing Section A-A 1:100

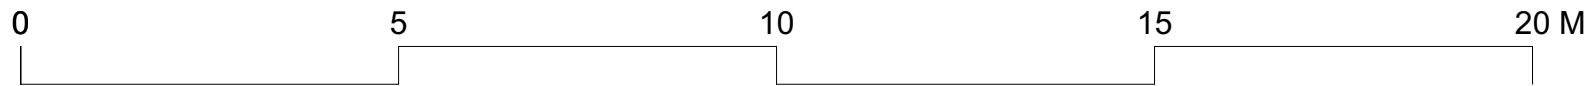

Proposed Section A-A 1:100



Rev	Date	Description	By	Chk
-----	------	-------------	----	-----



AXIOM
ARCHITECTS

1 Brooklands Yard Southover High Street Lewes East Sussex BN7 1HU
Tel. 01273 479434 www.axiomarchitects.co.uk

Client
easyHotel

Project
33 Dale Street
Manchester
M1 2HF

Drawing
Proposed Section A-A

Scale	Date	Drawn	Checked
1:100	10/05/2023	AB	AB
Drawing No.		Revision	

5964-P 007

Status
PLANNING