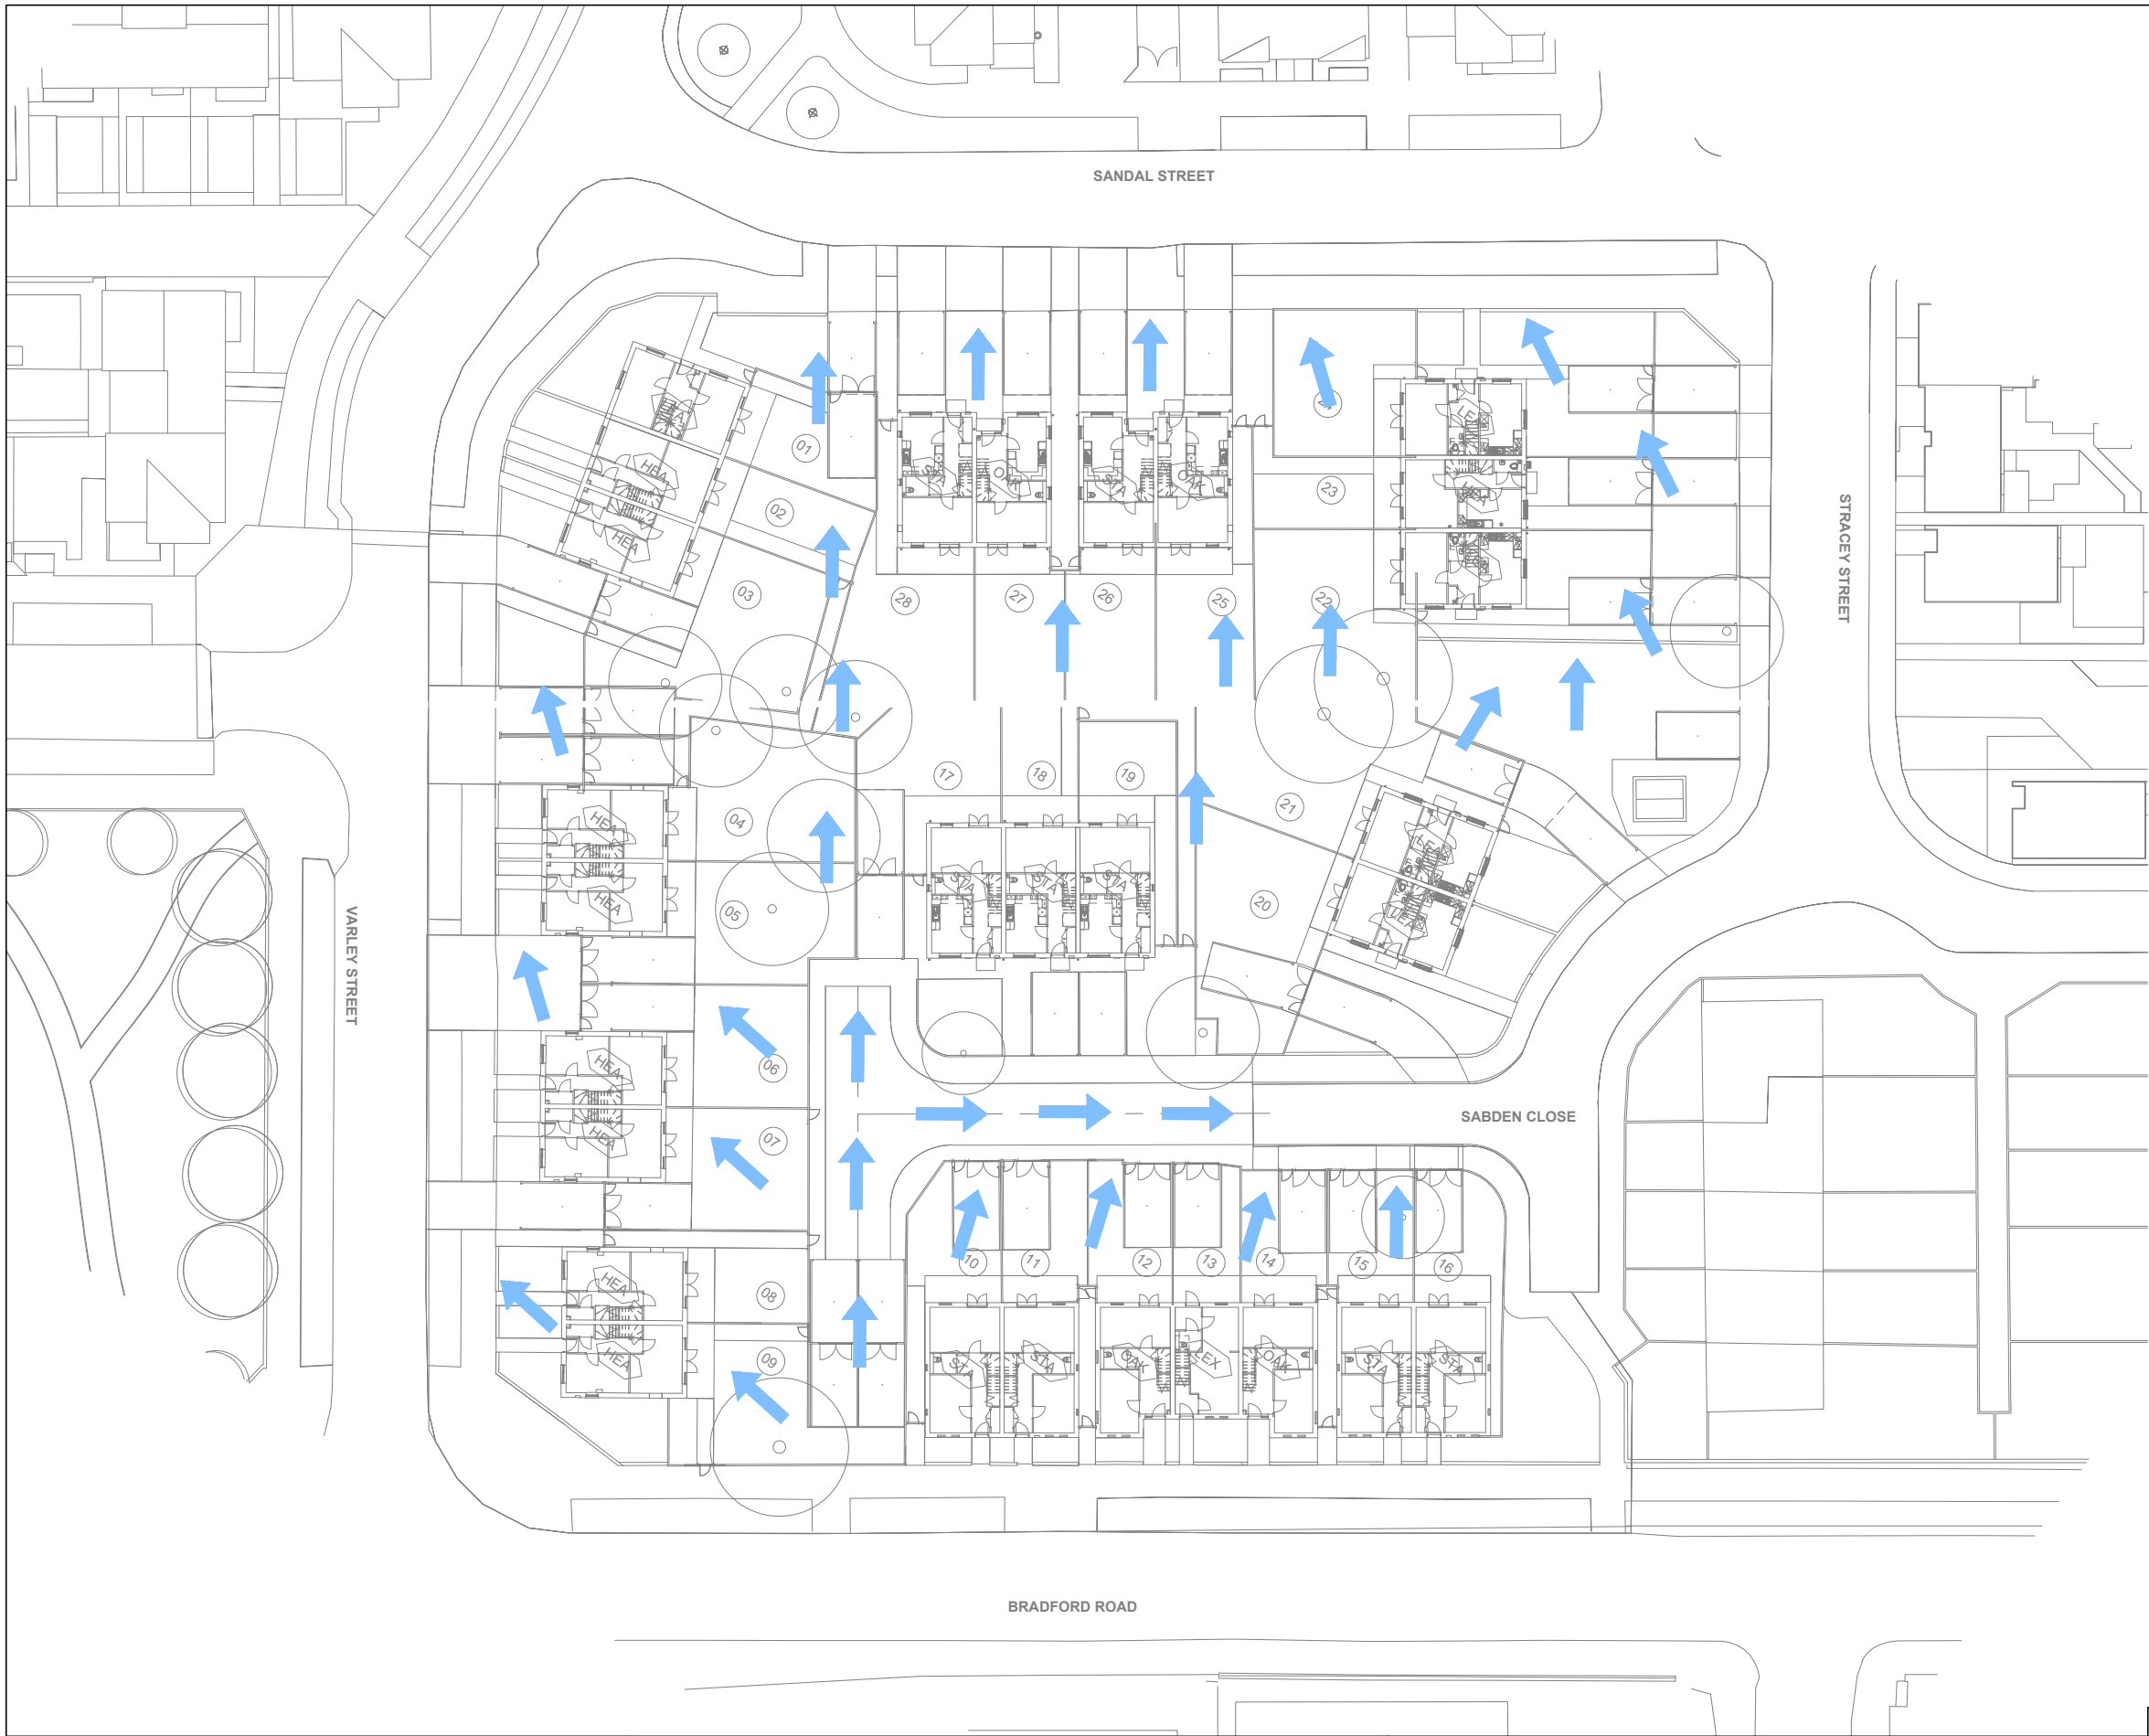


KEY

SITE BOUNDARY

EXCEEDANCE FLOOD ROUTE
ARROW

Sutcliffe

Structural & Civil Engineering

Geotechnical & Environmental Investigations

Building Surveying

Pre Planning Services

Liverpool Head Office:
0151 227 3155

Manchester Office:
0161 817 5180

North Wales Office:
01978 664 071

London Office:
020 8016 4320

www.sutcliffe.co.uk

ACE

RICS

HAS

Akumus

Constructionline

BSI

ISO 9001

ISO 14001

ISO 45001

Drawing Status

PRELIMINARY

Client

LOVELL

Project

MILES PLATTING 7.5B
MANCHESTER

Drawing Title

FLOOD FLOW ROUTE

P01	ISSUED FOR COMMENT	26.05.22	AJB	SB
Rev	Description	Date	By	Chkd
Date	Drawn By	Checked By		
MAY 2022	AJB	SB		
Scale at A3 1:500		Project Number 32455		
Sheet Number 32455-SUT-ZZ-XX-DR-C-6010				Revision P01