



Notes:

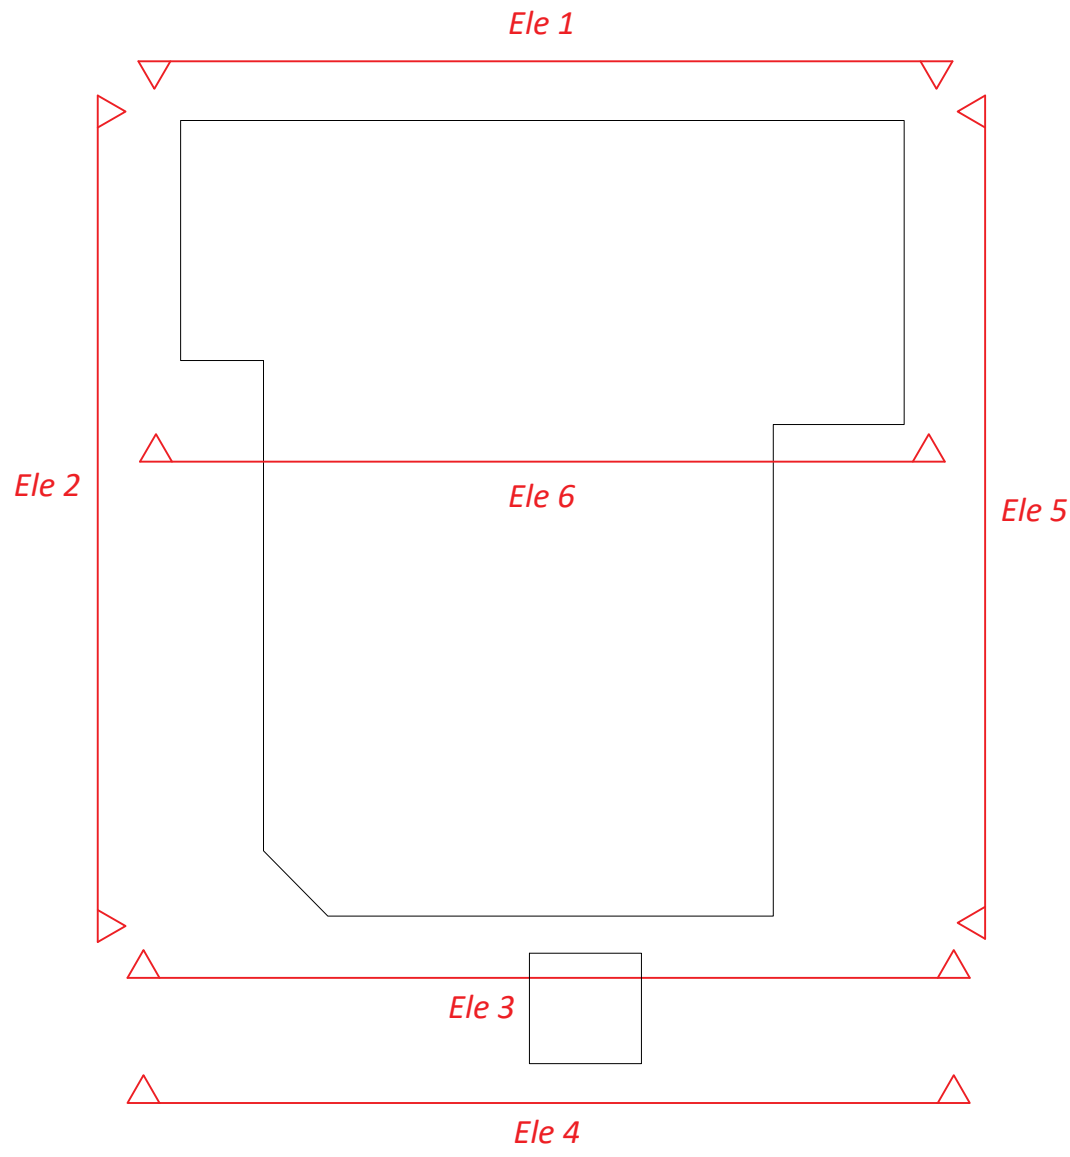

Elevation 4



Elevation 5

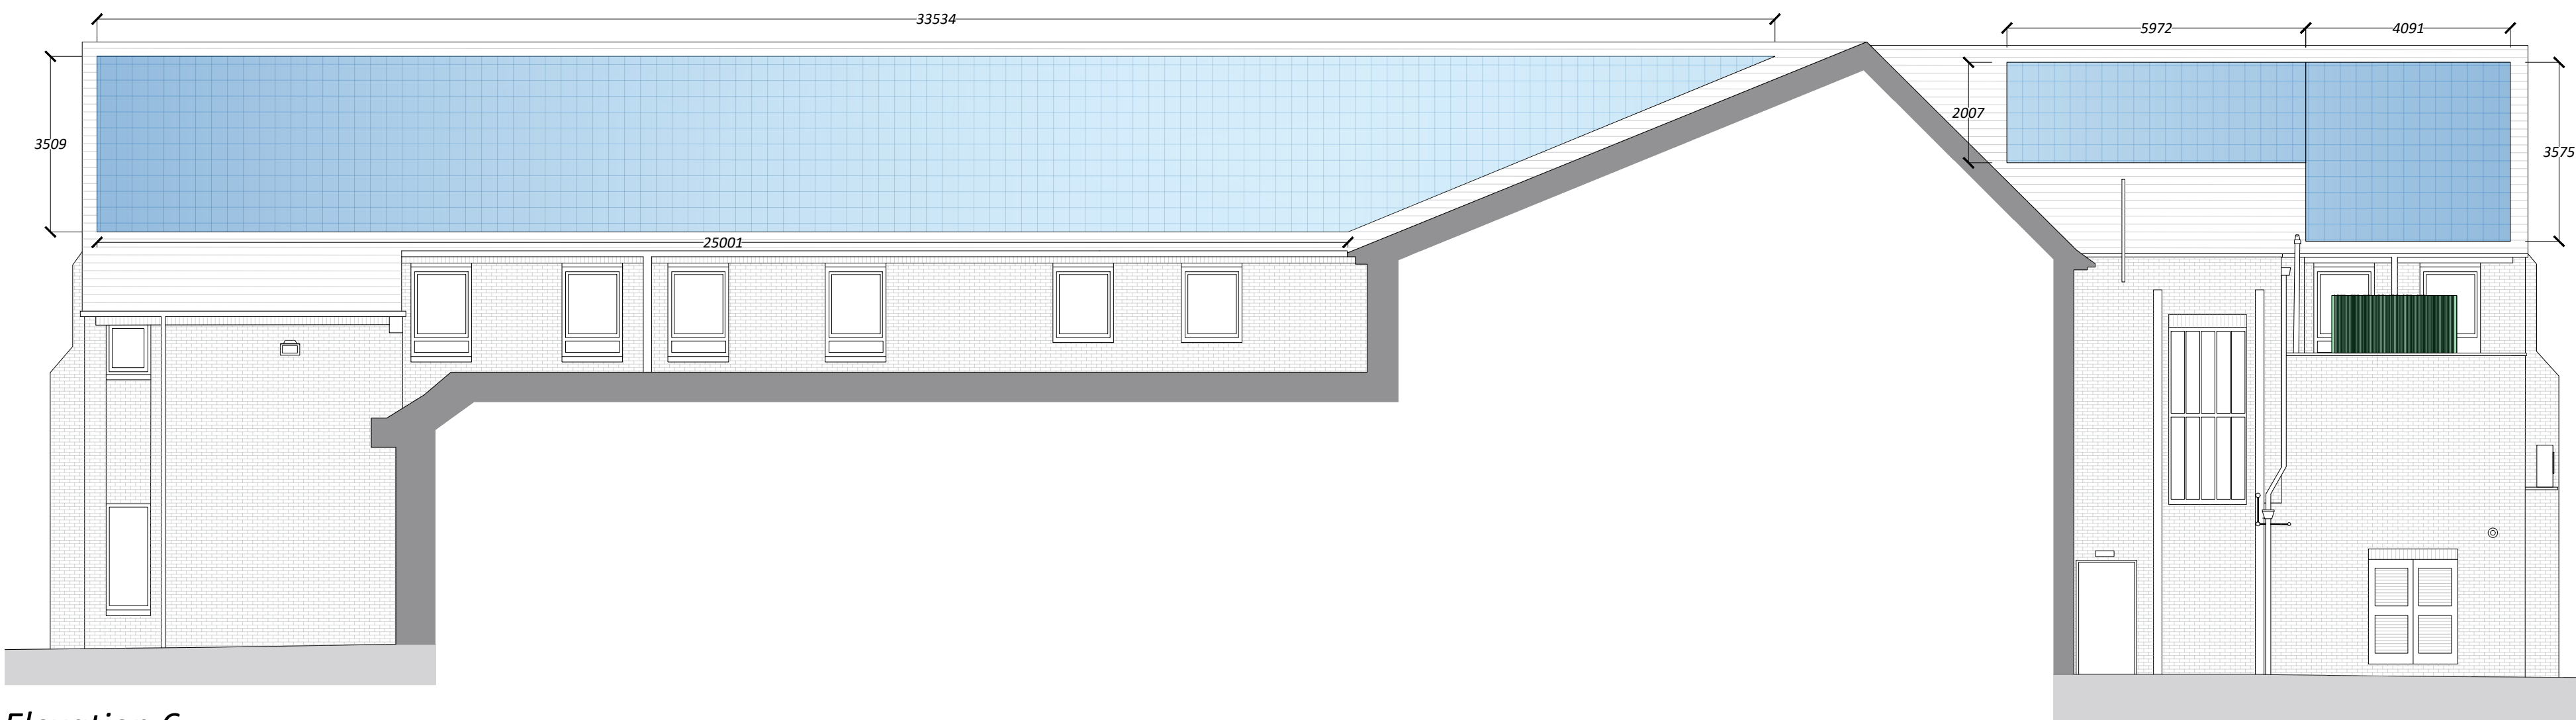

Elevation 6

Copyright: All rights reserved. This drawing must not be reproduced without permission from AA Projects Ltd. Do not scale off this drawing. All dimensions are to be checked on site by contractor / sub contractor. Any discrepancies to be reported to AA Projects Ltd.

Rev	Date	Revision notes	By	Check
8	01/23	Option B PV panels removed	MA	MM
A	12/22	Notes added to drawing	LK	MM

Client	Drawing Title
Equans	Harpurhey District Office
MCC	Proposed Elevations 4 - 6

Project Title	Drawn	Date
PSDS	LK	11/22
Harpurhey District Office	Checked	Date
	PT	11/22