



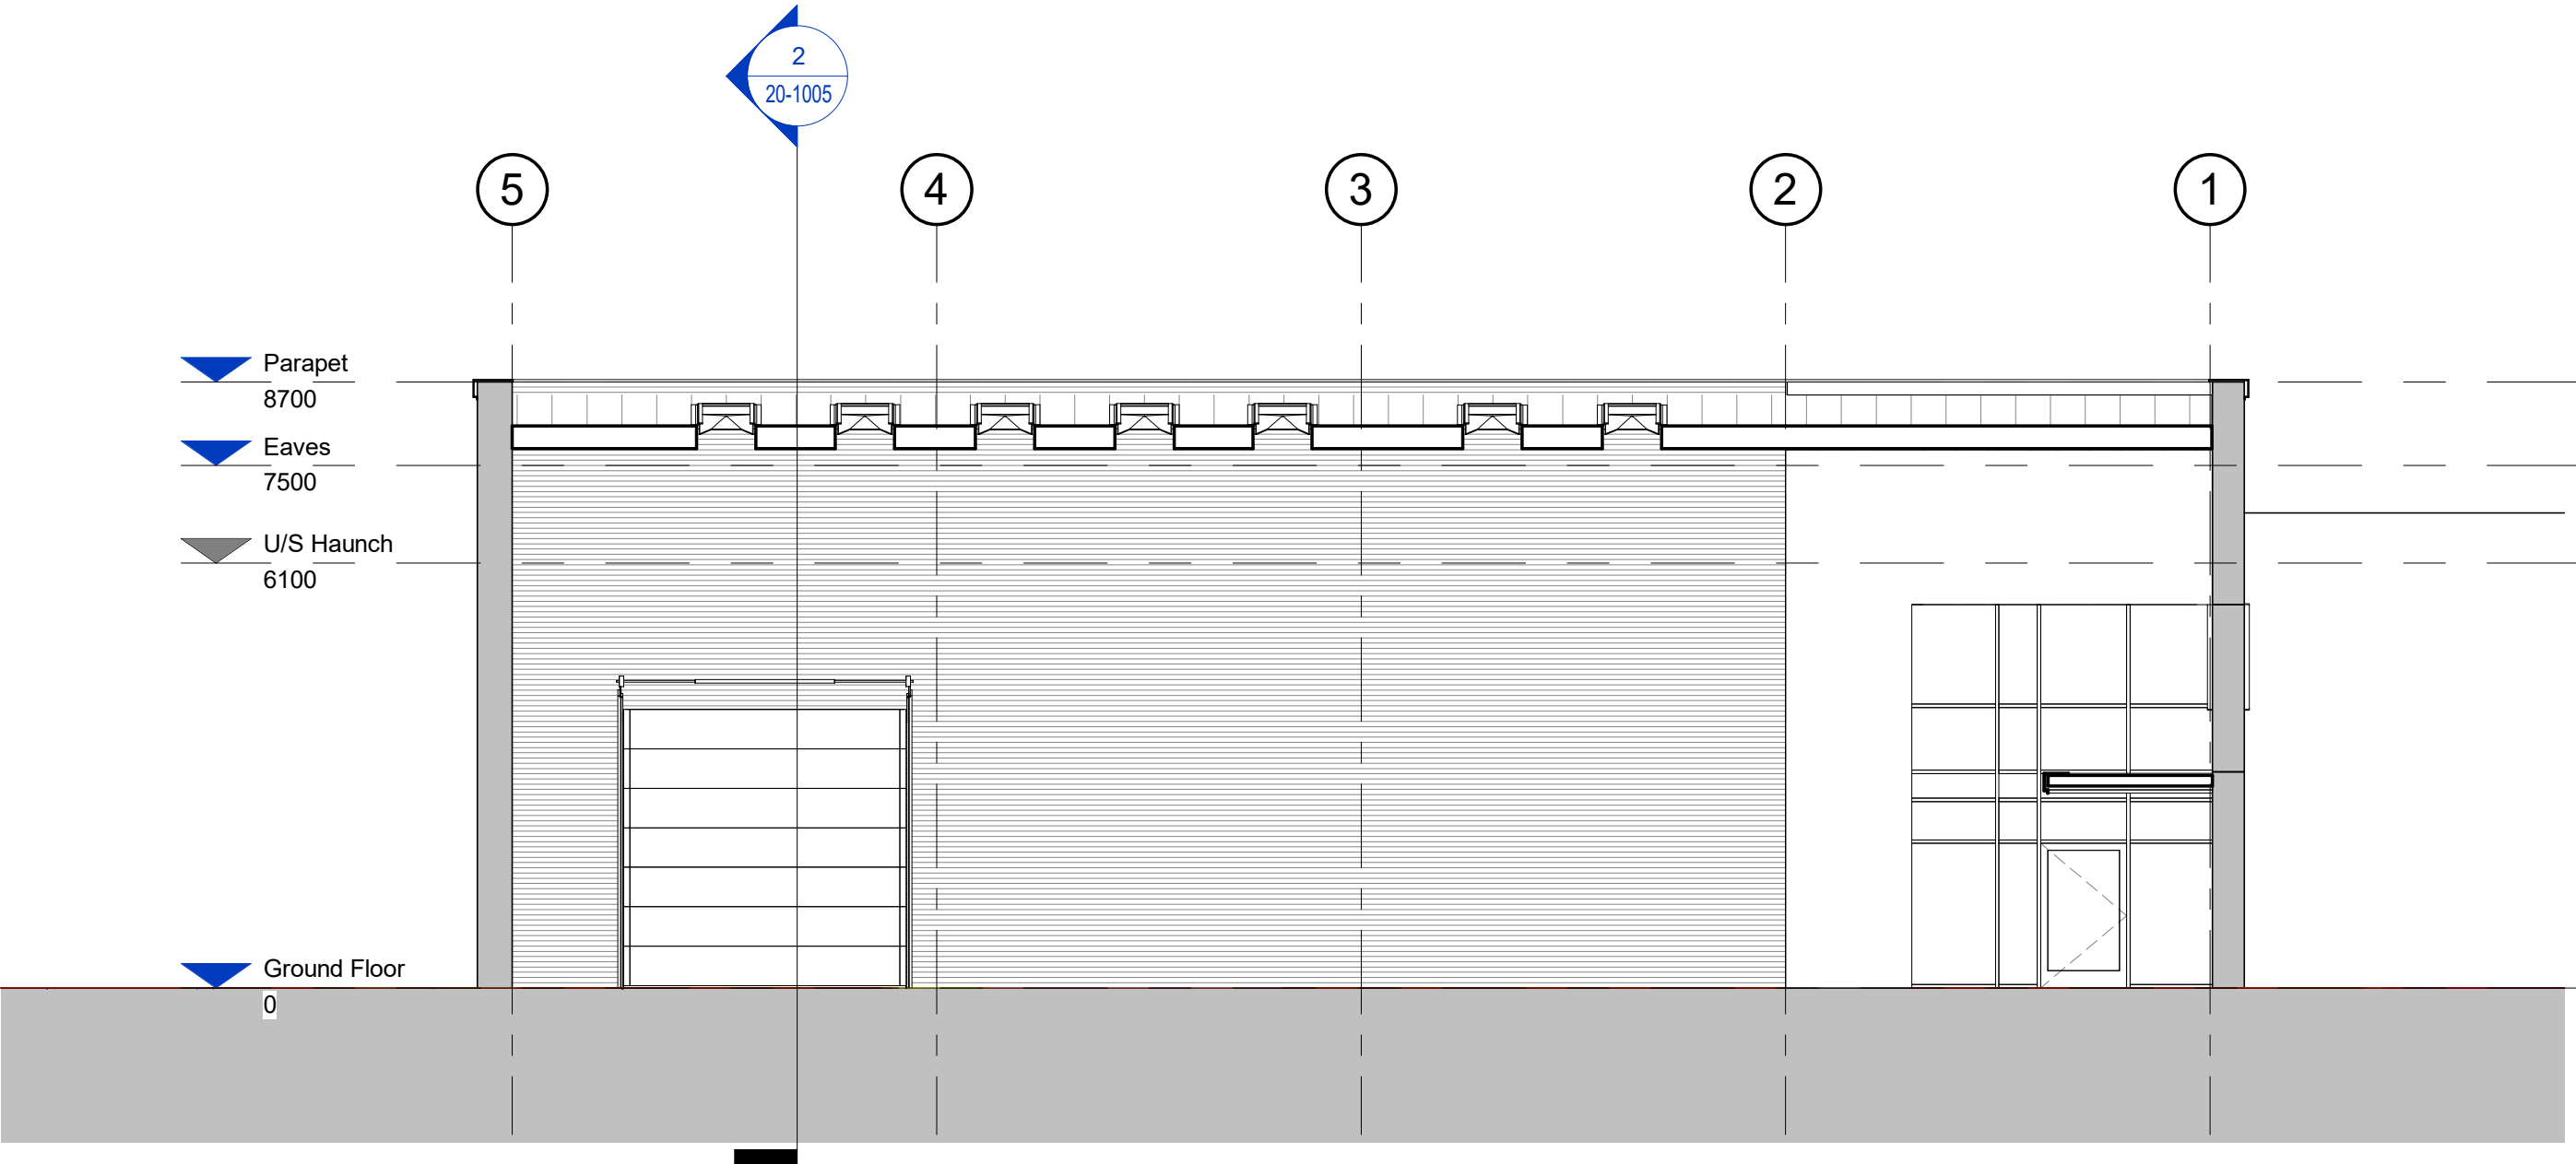

Section AA
1 : 100

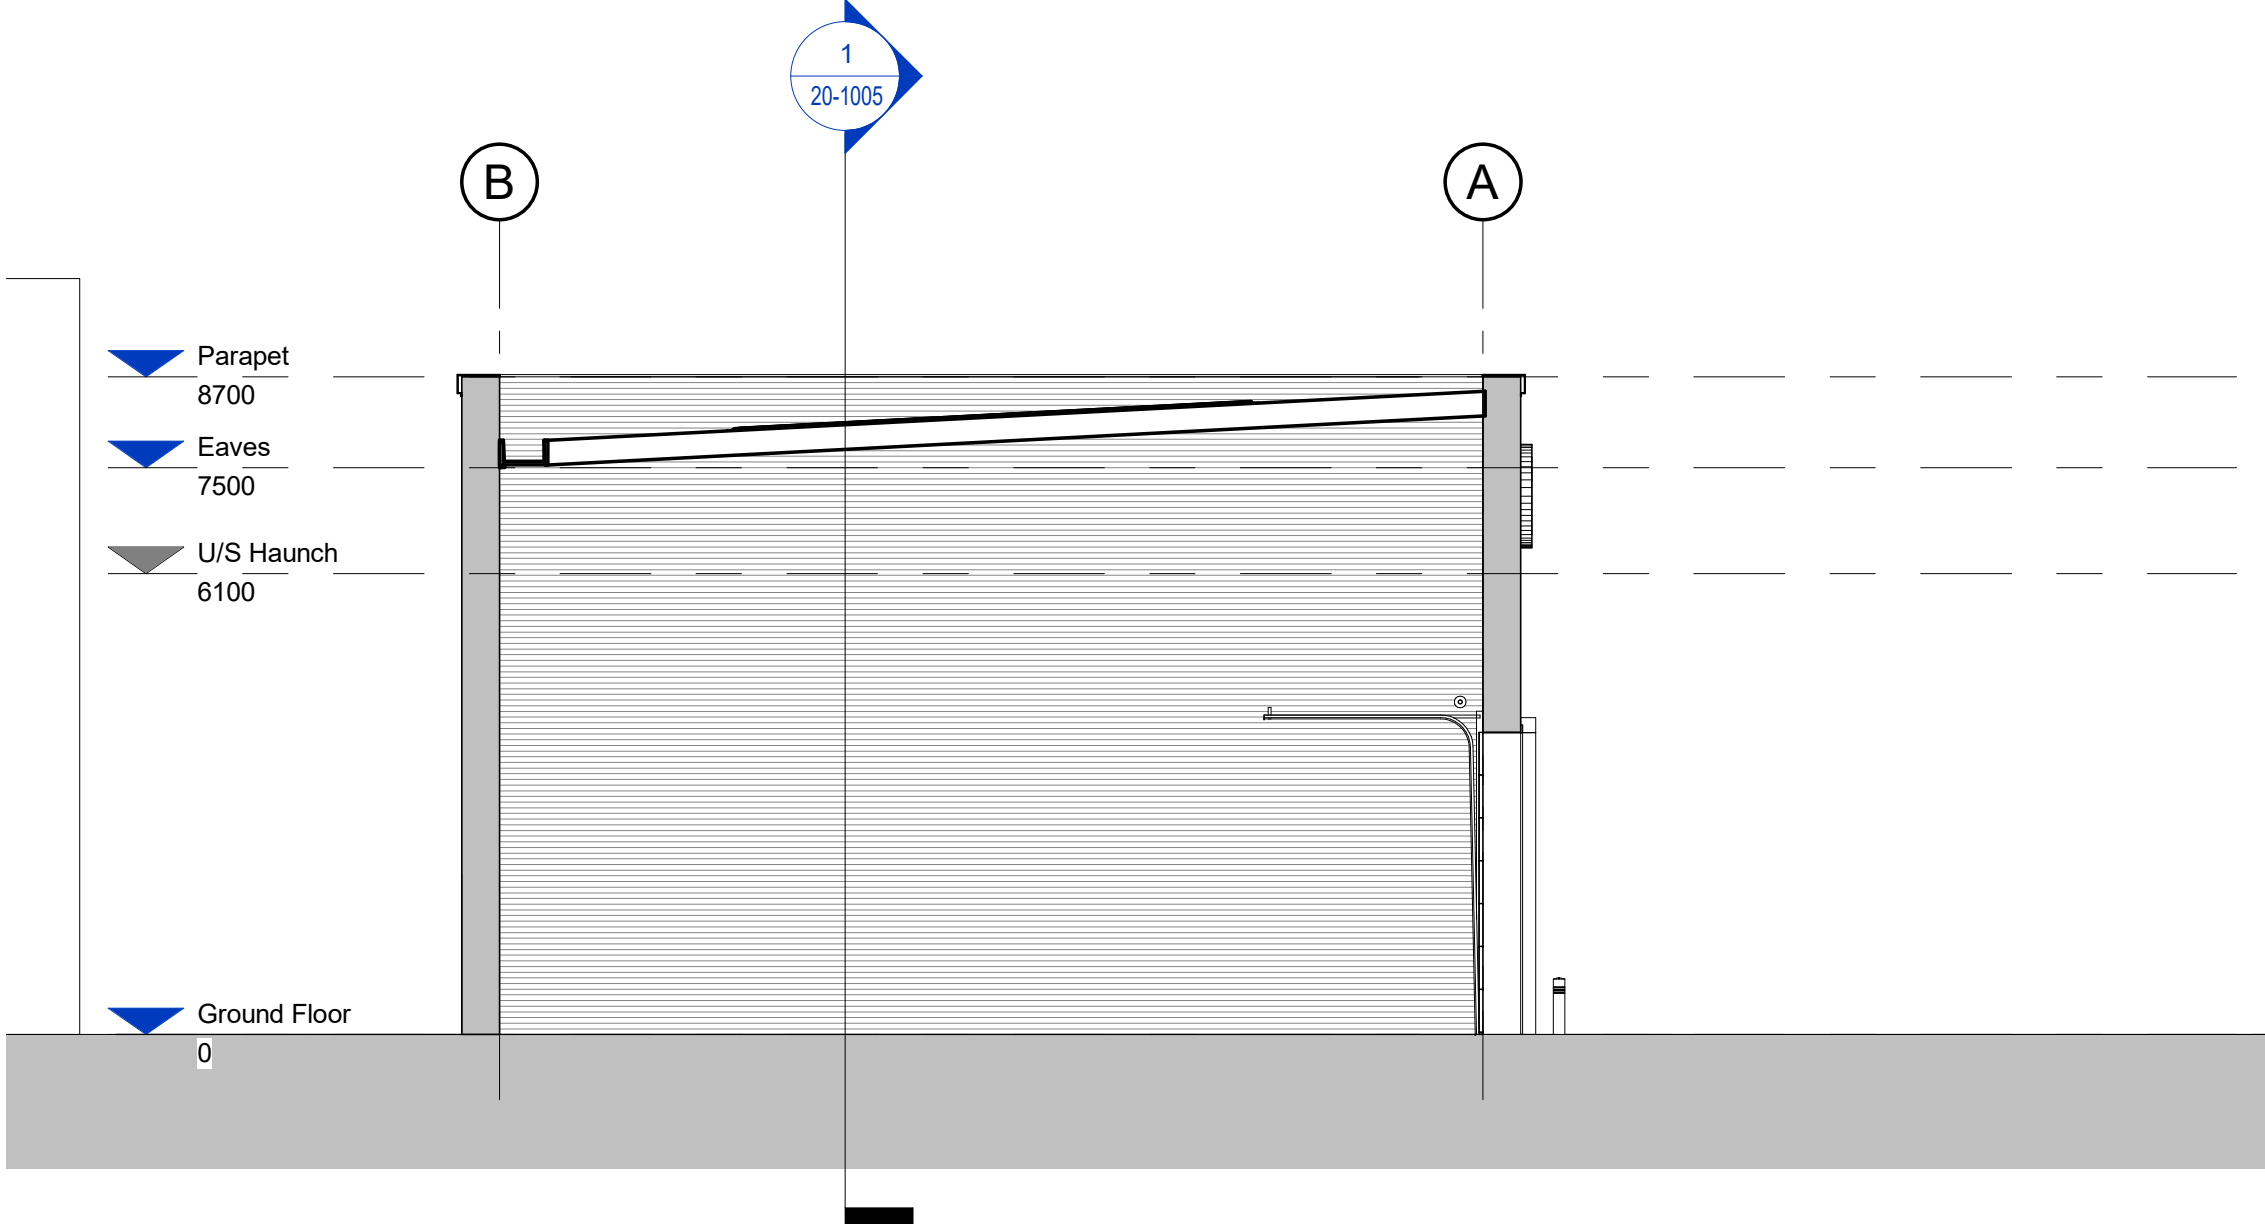

Section BB
1 : 100



General Notes

Do not scale from this drawing. Only work to written dimensions.

All site dimensions shall be verified by the Contractor on site prior to commencing any works.

This drawing is the property of Fletcher-Rae (UK) Limited (t/a Fletcher-Rae) and copyright is reserved by them. The drawing is not to be copied or disclosed by or to any unauthorised persons without the prior written consent of Fletcher-Rae (UK) Limited.

P2	Sections amended to suit revised elevations	24.03.23	ME
P1	Issued for Planning	21.01.22	NP
Rev.	Description	Date	ISS APP

Scale 1 : 100 @ A2

Status
Drawn By NP
Checked By ME
Date January 2022

Client:
Kier Property
Project:
**Elizabeth Street, Cheetham Hill
Manchester**

Sheet Name:
Unit 1 Proposed Sections

Project No. Orig. Zone Level Type Role Cls. Dwg No. Rev
21039-FRA-01-ZZ-DR-A-20-1005 P2

fletcher|rae
Architects | Master Planners | Designers
Hill Quays, 5 Jordan Street, Manchester, M15 4PY

t +44 (0) 161 242 1140
f +44 (0) 161 242 1141
w www.fletcher-rae.com
e info@fletcher-rae.com