


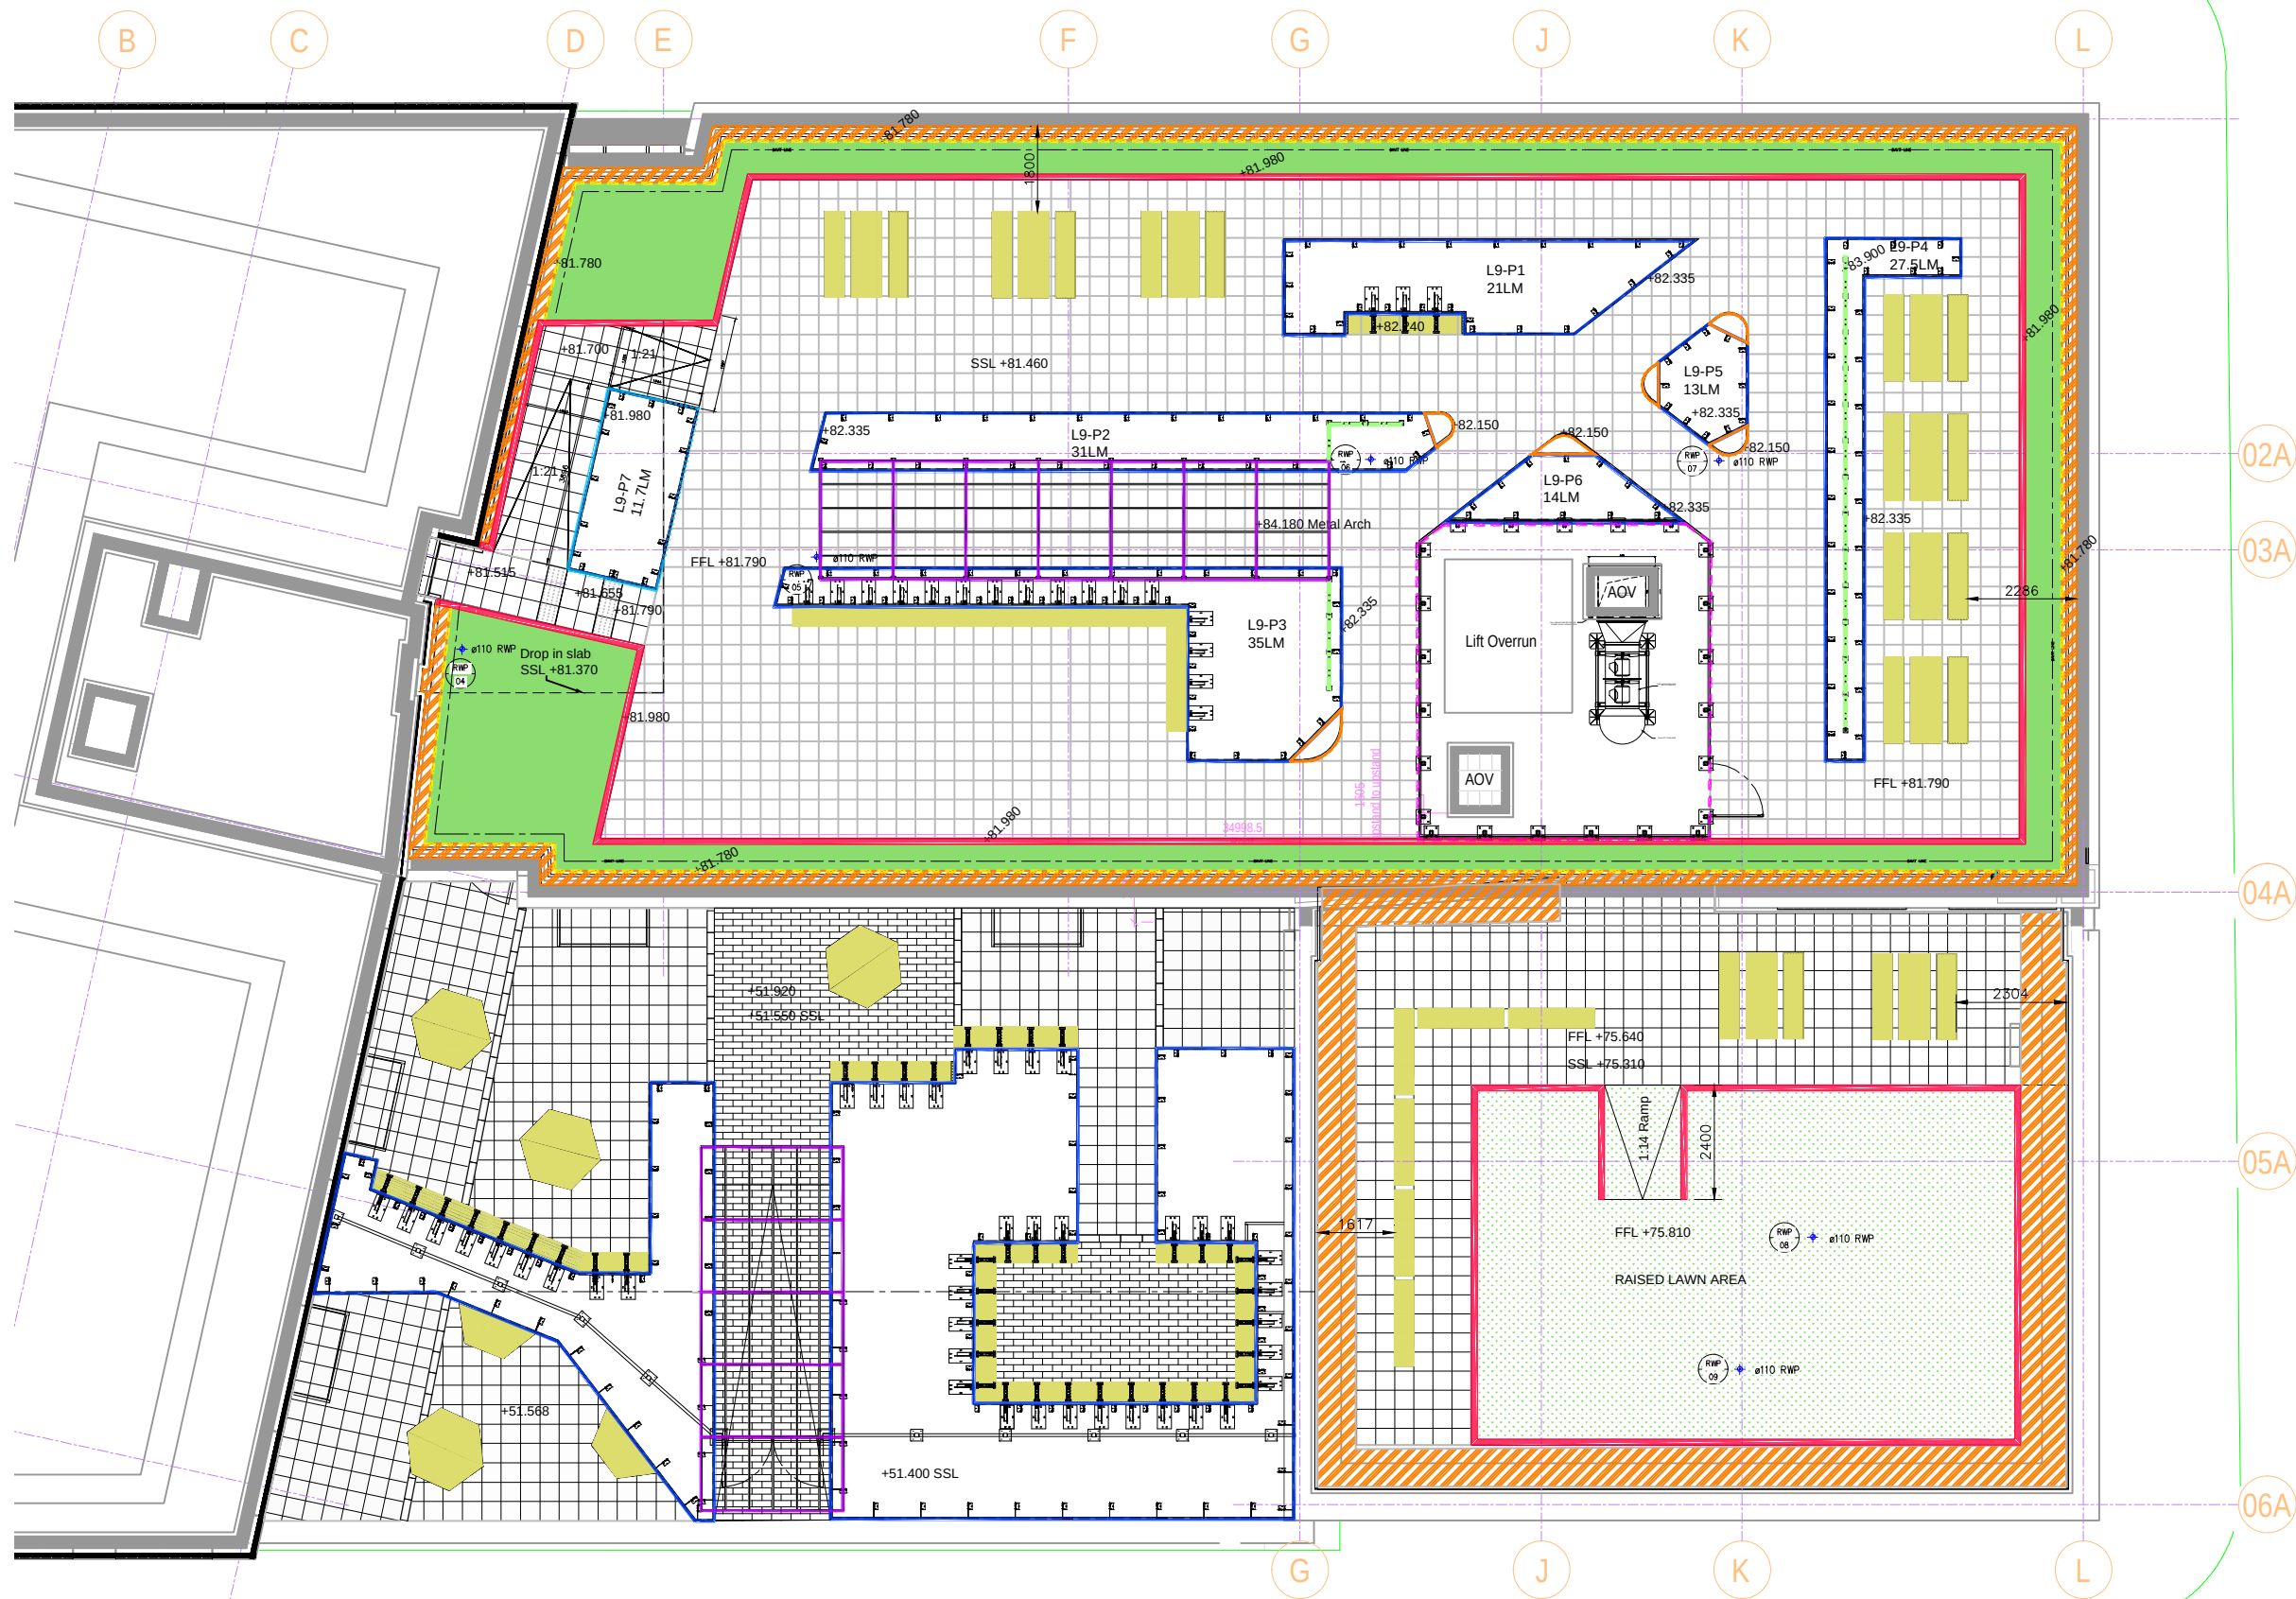

Notes:

1. THE COPYRIGHT OF THIS DRAWING IS VESTED IN URBAN ROOFSCAPES AND IT MAY NOT BE REPRODUCED IN WHOLE OR PART OR USED FOR THE MANUFACTURE OF ANY ARTICLE WITHOUT THE EXPRESS PERMISSION OF THE COPYRIGHT HOLDERS.
2. WORK TO FIGURED DIMENSIONS ONLY.
3. THIS DRAWING IS TO BE READ IN CONJUNCTION WITH ALL RELEVANT ARCHITECT'S, SERVICE ENGINEER'S AND UR DRAWINGS AND SPECIFICATIONS.

- 555mmH 3mm Planter
- 470mmH 4mm Planter
- 300-520mmH 3mm Planter
- 1800mH Metal Screen Laser Cut Pattern
- Metal Square Arch with Climbing Plants
- Metal Trellis with Climbing Plants
- Concrete Kerb
- Edging
- Riverstone 20/40mm Ballast
- Lawn Area
- Silver & Mid Grey Paving 400x400 Laid Stackbond
- Silver Grey paving laid stack bond
- Mid Grey Paving laid stack bond
- Dark Grey Paving laid stretcher bond

C00		LF	08.08.22
P05	Lawn and Area added to L7	LF	19.07.22
P04	GF Bench timbers rearranged and trellis replaced with fence and gate to GF	LF	30.06.22
P03	Hex benches rearranged	LF	06.06.22
P02	Ramp amended	LF	17.05.22
P01	Revised to suit comments	LF	09.05.22
REV:	DESCRIPTION:	BY:	DATE:
STATUS:	FOR CONSTRUCTION		

DRAWN BY:



CLIENT:

ARCHITECT:

SITE: Ancoats Rochdale Rd, Manchester

TITLE: Overall Landscape GA

SCALE AT A3: 1:150	DATE: 08.08.22	DRAWN: LF	CHECKED:
DRAWING NO: ANC-UR-0422-001	REVISION: C 00		