


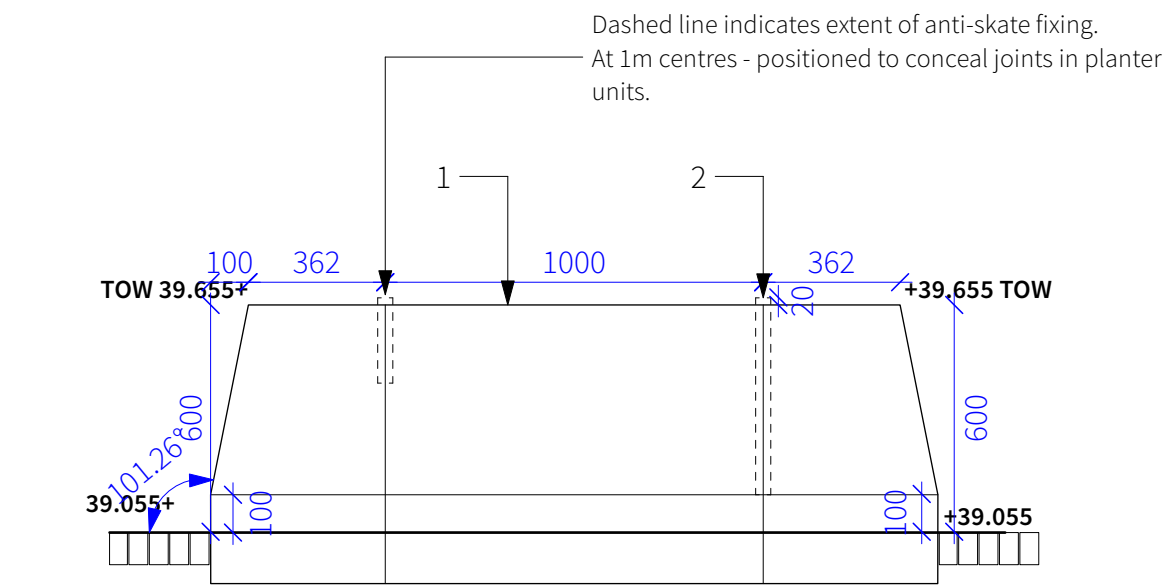


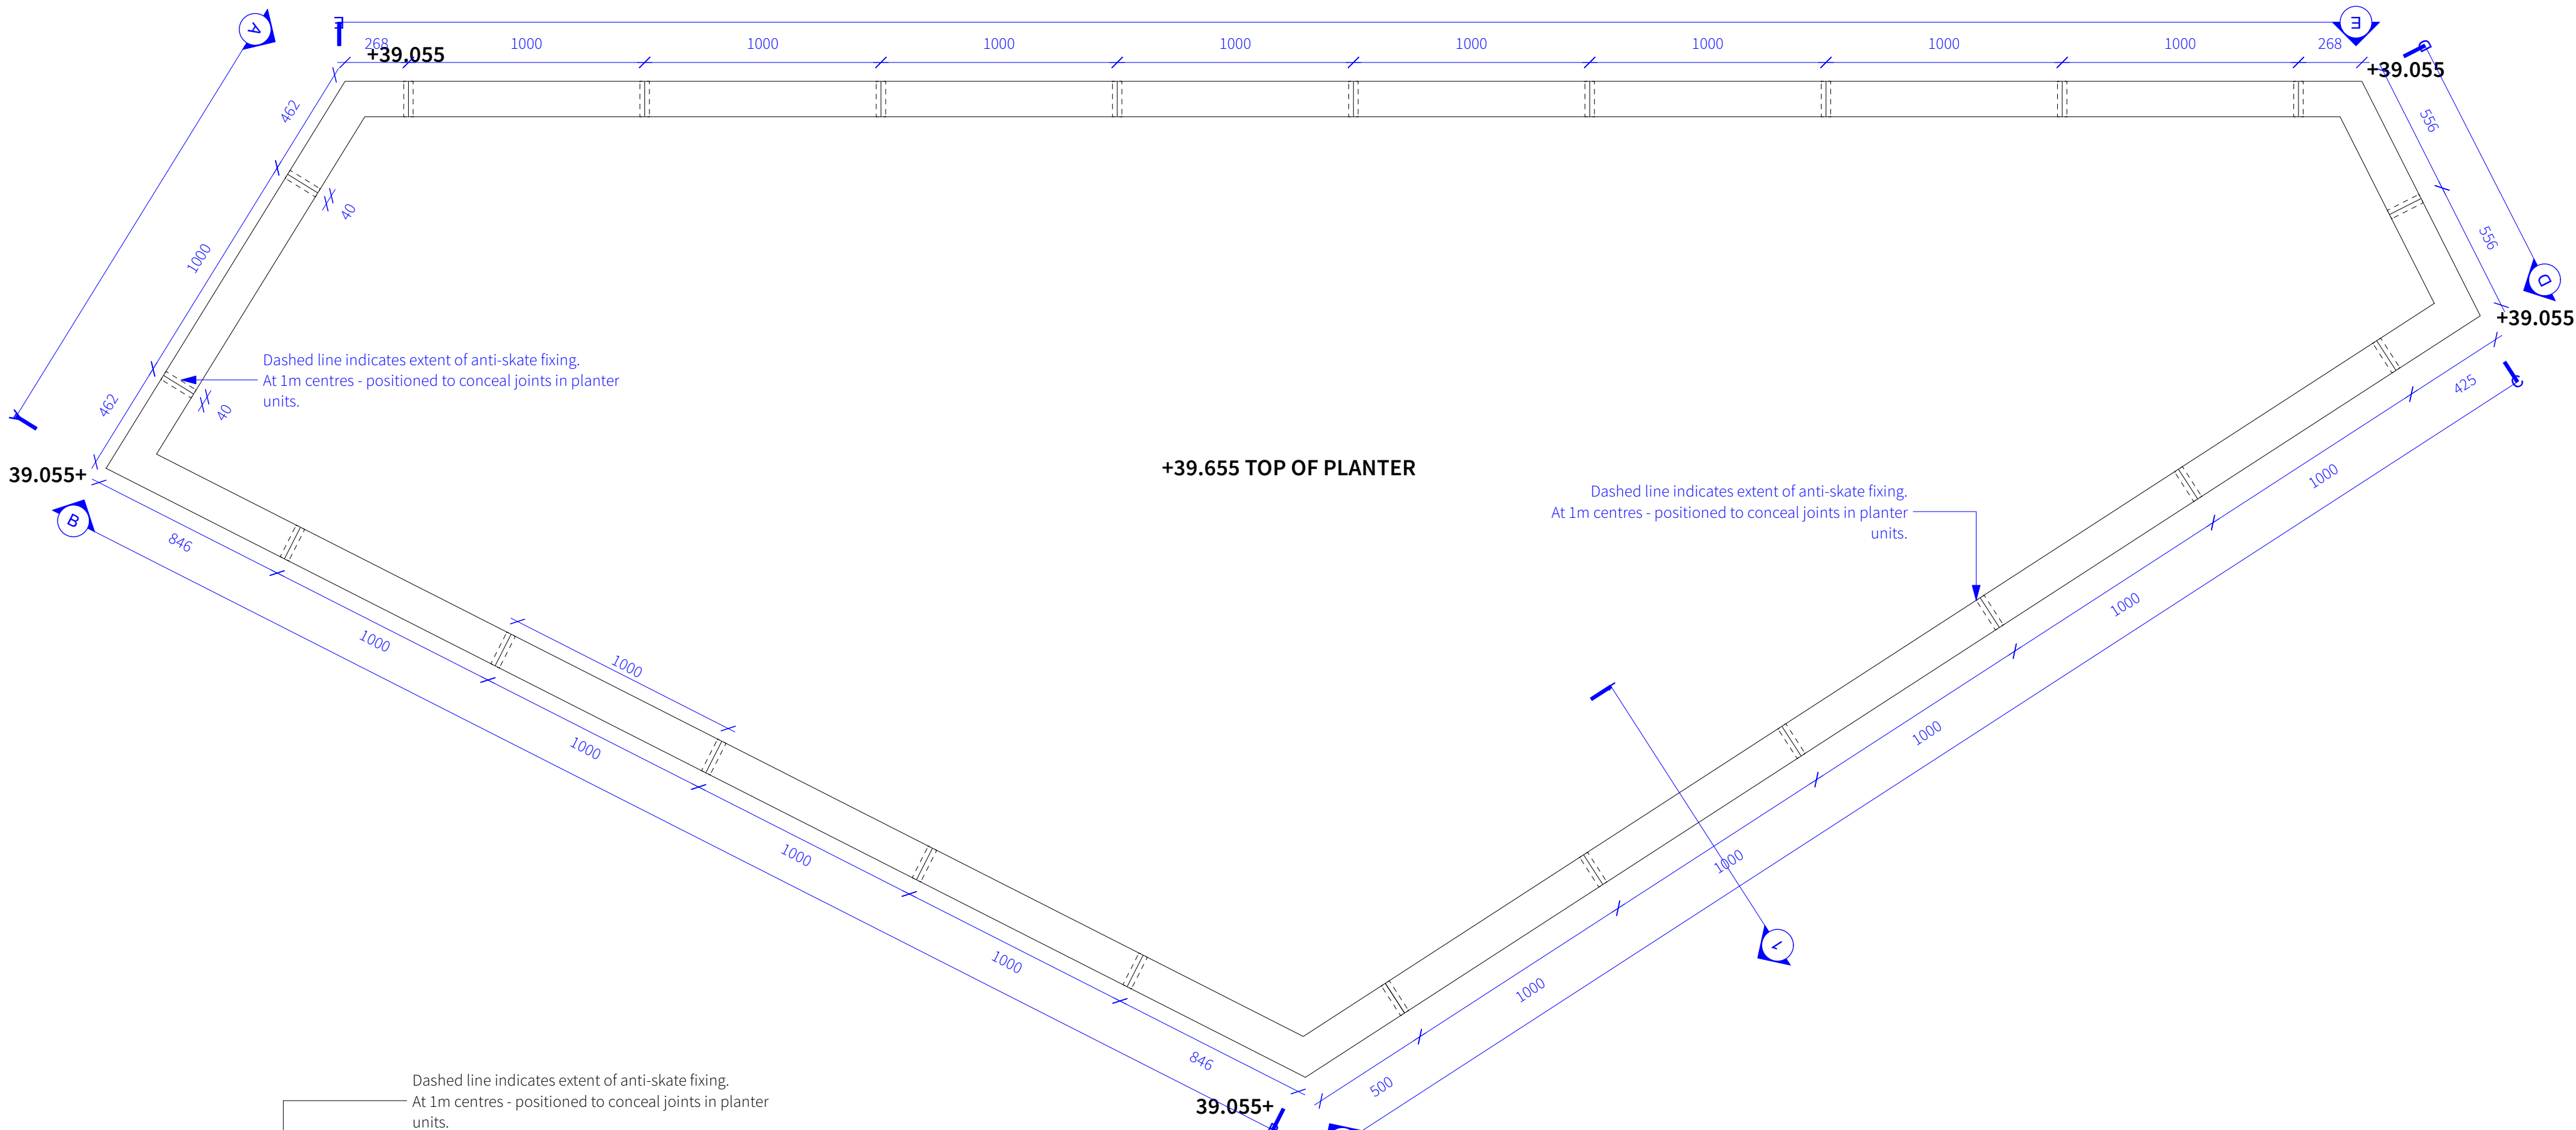


1 Elevation A
Scale: 1:20

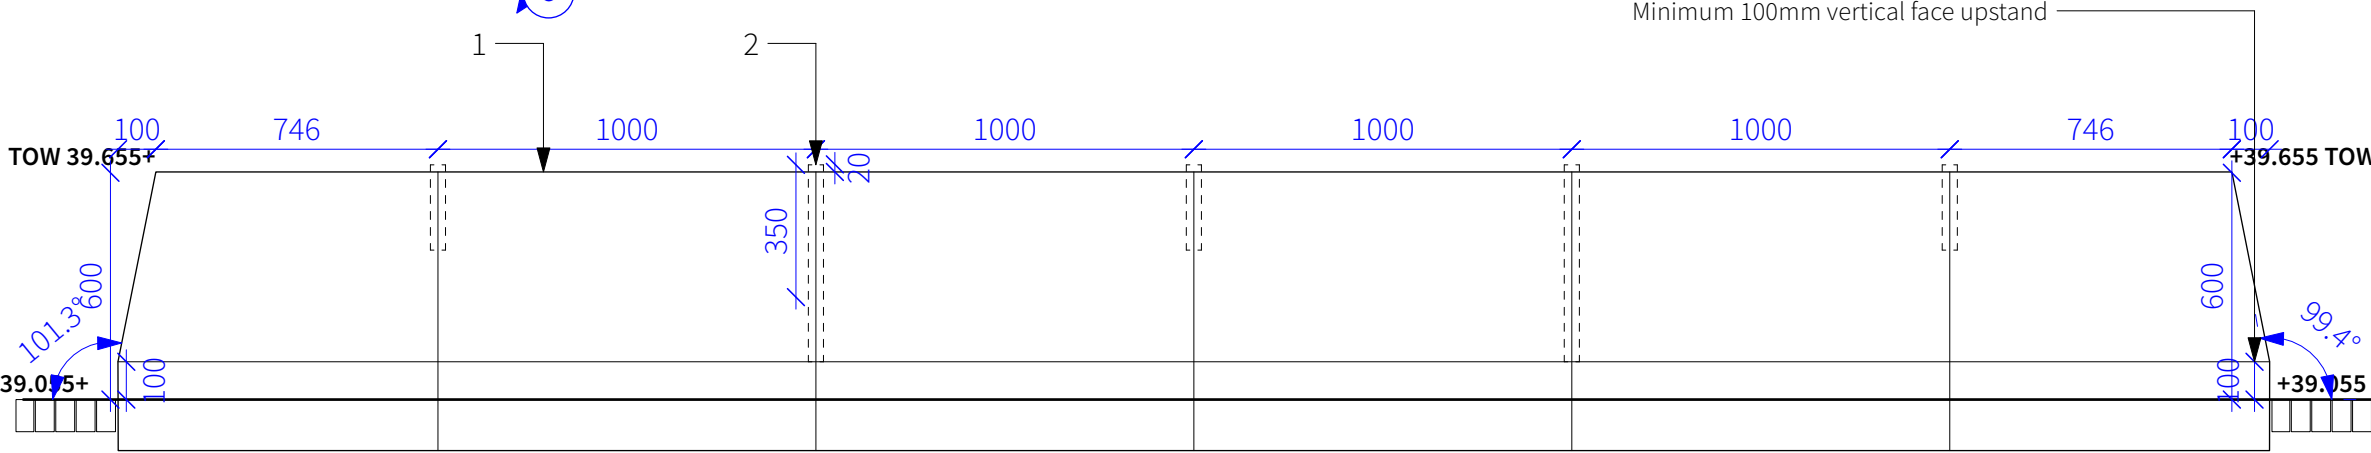


2 Elevation B
Scale: 1:20

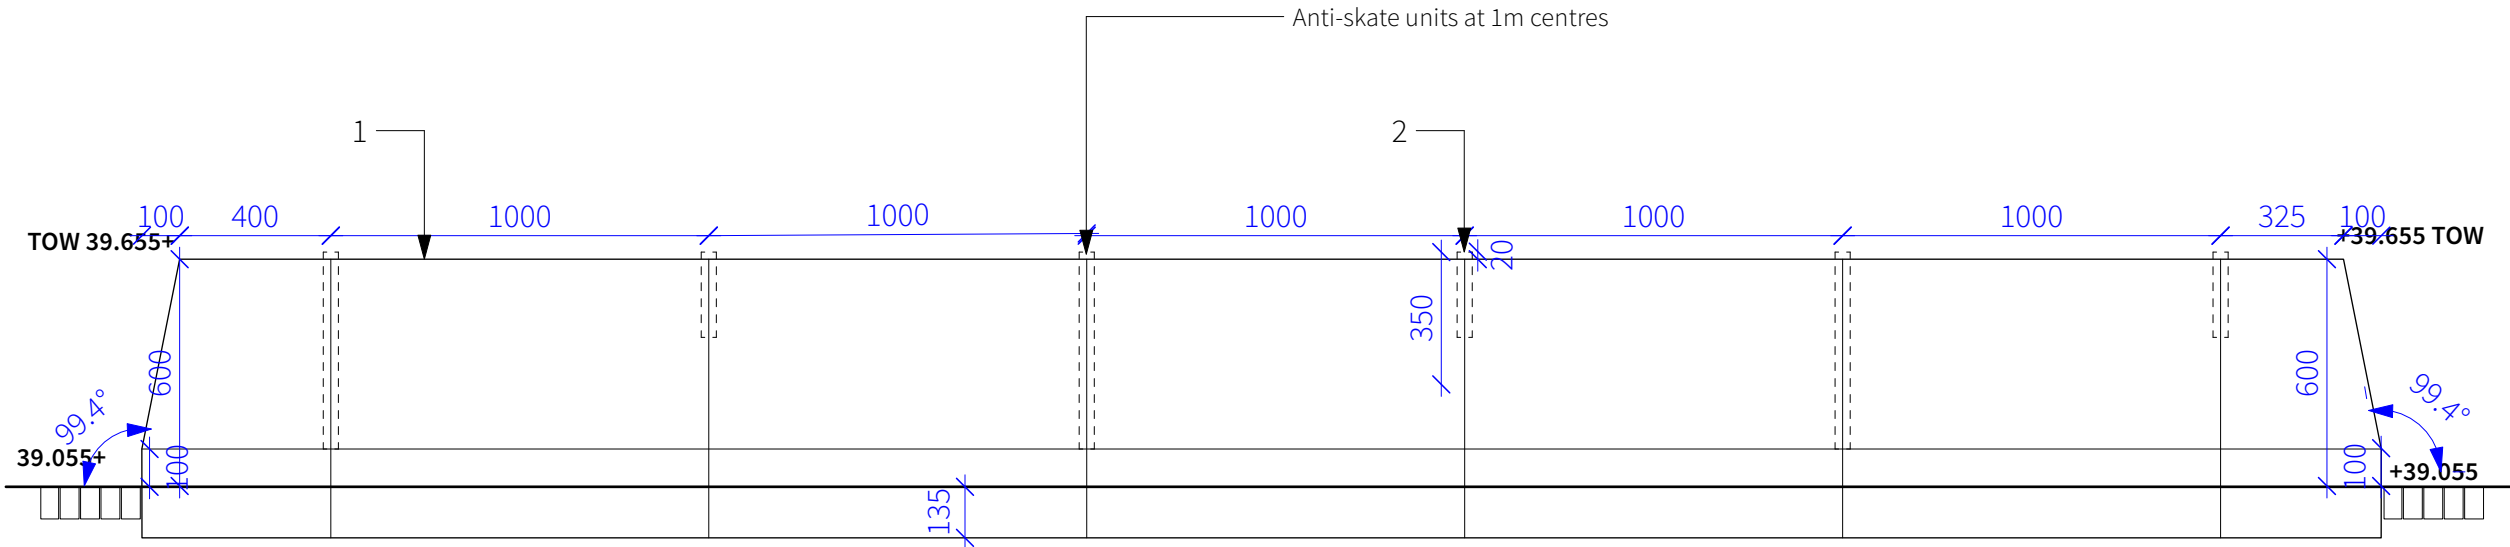


3 Elevation C
Scale: 1:20

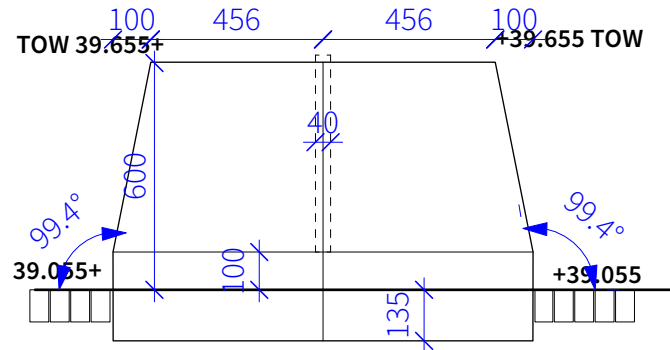

4 Elevation D
Scale: 1:20

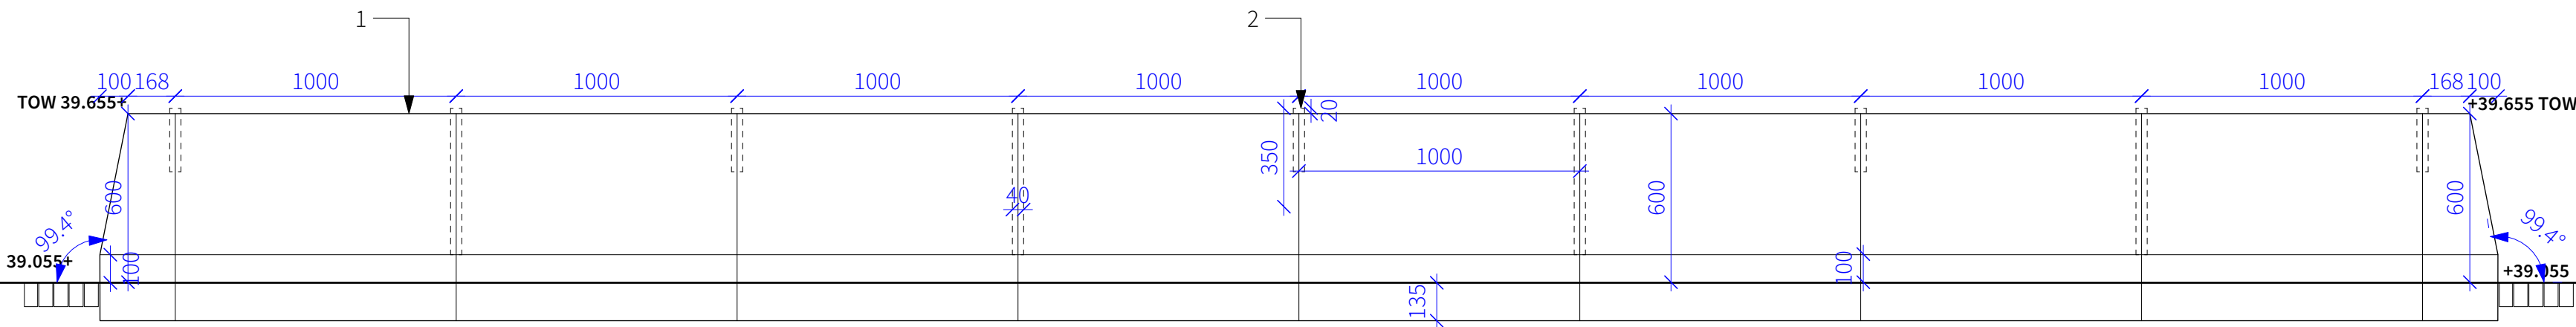

5 Elevation E
Scale: 1:20

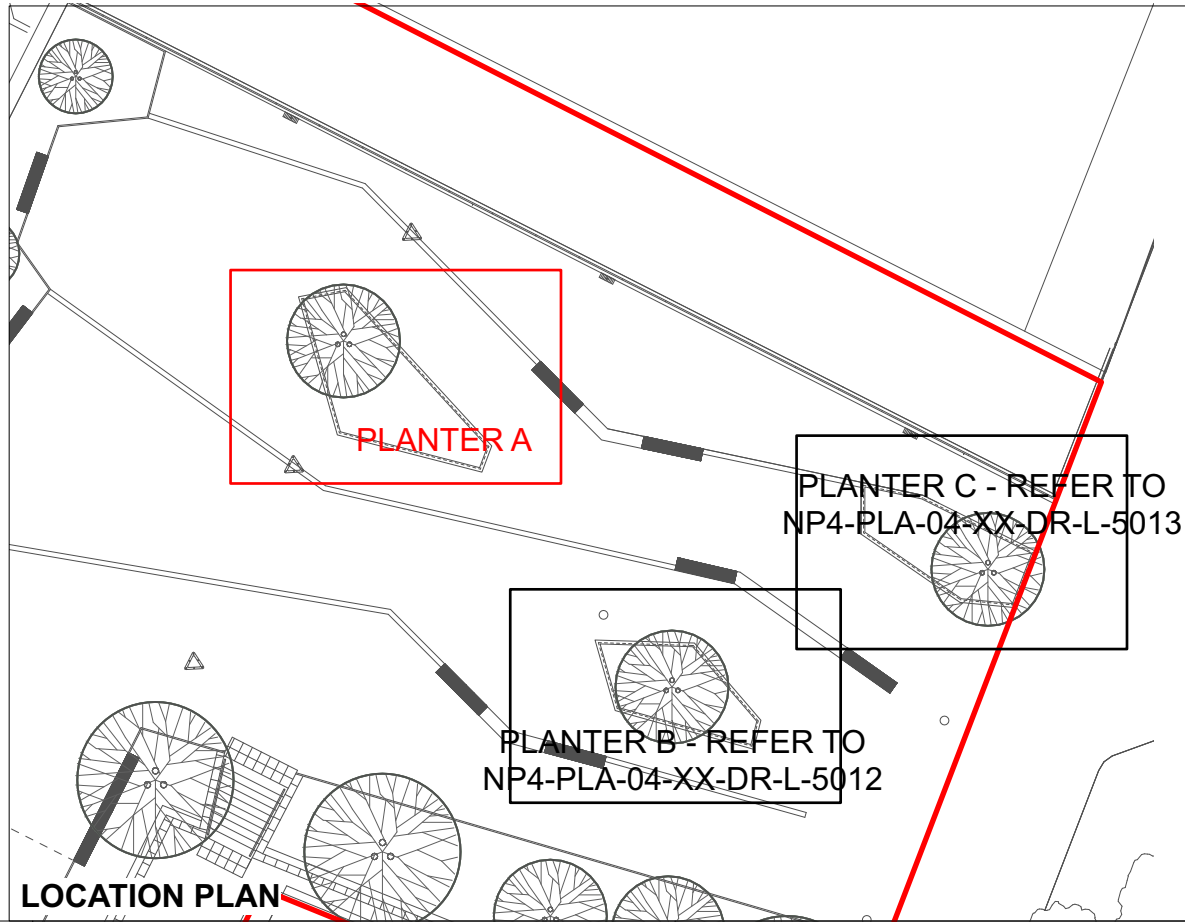

KEY
1) BLACKENED STEEL PLANTERS - REF SE2.2
Refer to drawing NP4-PLA-04-XX-DR-L-5004 for details.
2) ANTI-SKATE STRIP DETAIL
Material: Hot dipped galvanised, linier steel
Finish: 'Blackened' steel
Dimensions: 350mm length x 40mm width x 20mm depth
Folded profile to wrap over top of planter.
At 1m centres - positioned to conceal joints in planters.
To be welded onto planter face - to fabricators detail.

DESIGN INTENT ONLY
- refer to fabrication drawings

NOTE:
For all sub-surface and structurally relevant elements refer to the engineers' details and specification. Don't scale from the drawing, engineers' dimensions take precedence. Please consult with us in case of inconsistencies with engineers' information. Submit proposals and samples for all surface materials for approval prior to construction.

Refer to drawing NP4-PLA-04-XX-DR-L-1001 for edging general arrangement drawing

Refer to drawing NP4-PLA-04-XX-DR-L-5004 for edging details.

Refer to NP4-PLA-04-XX-SP-L-0001 for Hardworks NBS specification
Refer to clause Q10

D4-C01	24-02-22	Stage 5	SR	KR
Revision	Date	Description	Drawn	Apprvd.

Client	MEPC				
Project	Noma, Plot P, Manchester				
Drg Title	Main Square - Planter A Details Sheet 1 of 3				
Created on	Created by		Approved by		
24.02.22	SR		KR		
Scale	Size		Workstage		
1:20	A1		Stage 5		
Drg No.			Suitability	Revision	
NP4-PLA-04-XX-DR-L-5011			D4	C01	

Planit I.E. Limited
E: info@plant-ie.com W: plant-ie.com
MANCHESTER
2 Back Grafton St., Altrincham, WA14 1DY
T: 0161 928 9281
LONDON
Unit 6 Waterside, 44-48 Wharf Road, London, N1 7UX
T: 0207 253 5678
LIVERPOOL
No. 8 Princes Parade, Princes Dock, Liverpool, L3 1DL
T: 0151 705 6746

THIS DRAWING IS COPYRIGHT PROTECTED AND MAY NOT BE REPRODUCED IN WHOLE OR PART WITHOUT WRITTEN AUTHORITY FROM THE OWNER.

NOTES:
1. Do not scale from this drawing.
2. Always work to noted dimensions.
3. All dimensions are in millimetres unless otherwise stated.
4. All setting out, levels and dimensions to be agreed on site.
5. The dimensions of all materials must be checked on site before being laid out.
6. This drawing must be read with the relevant specification clauses and detail drawings.
7. Order of construction and setting out to be agreed on site.