




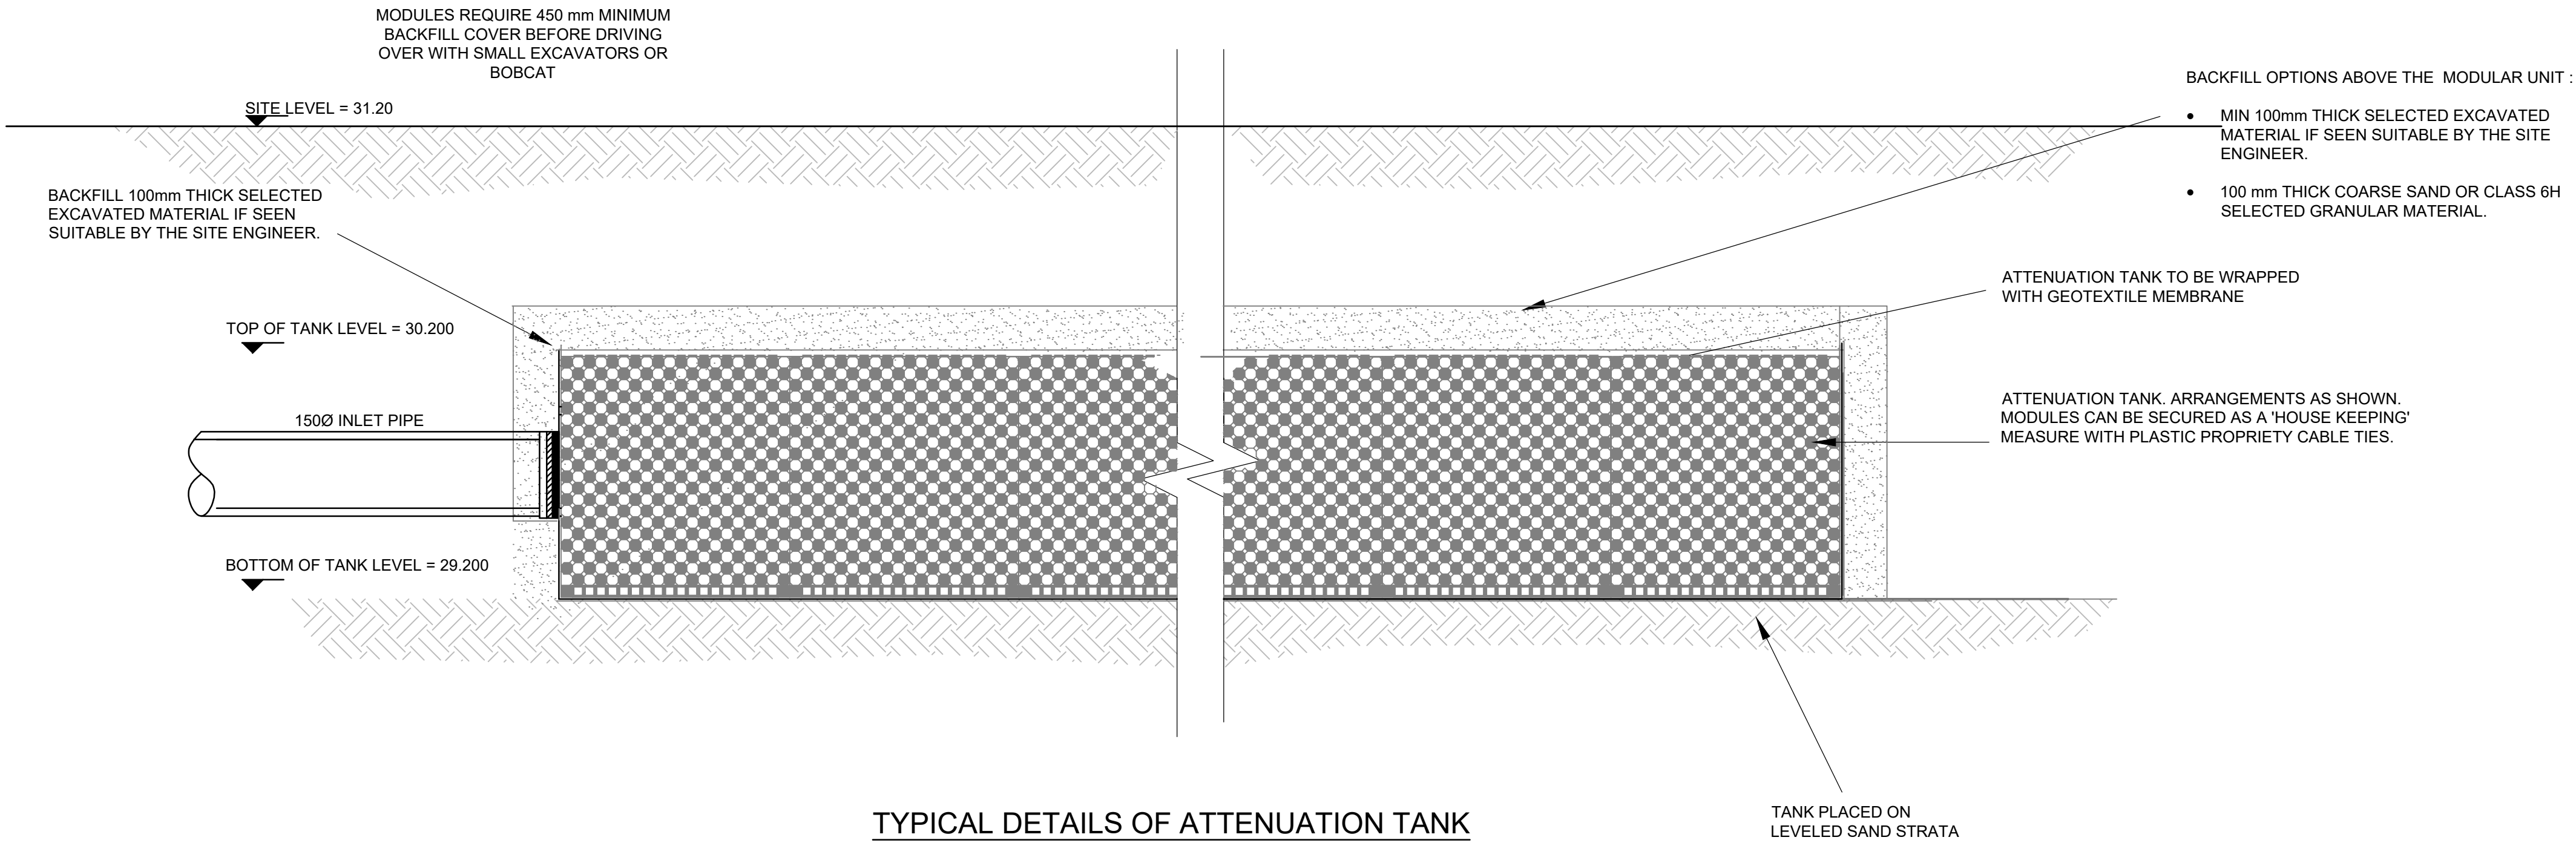

TYPICAL DETAILS OF ATTENUATION TANK

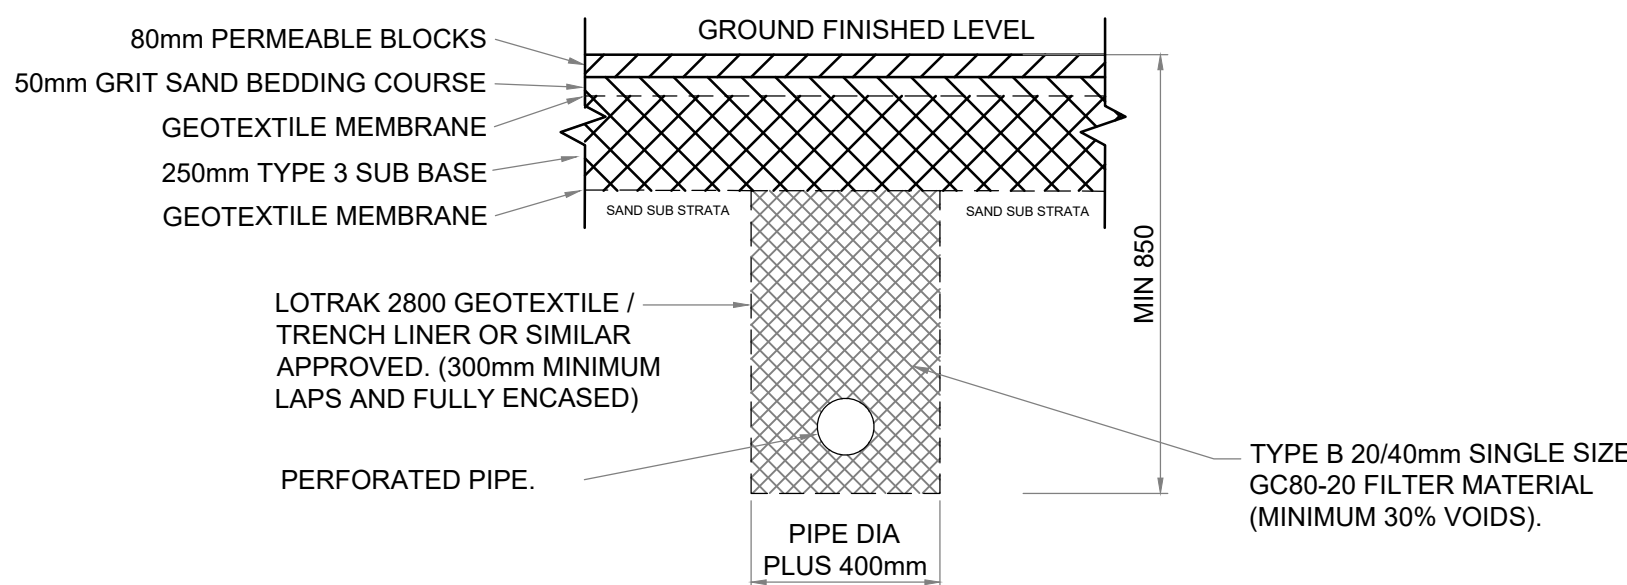

TYPICAL FILTER DRAIN DETAIL

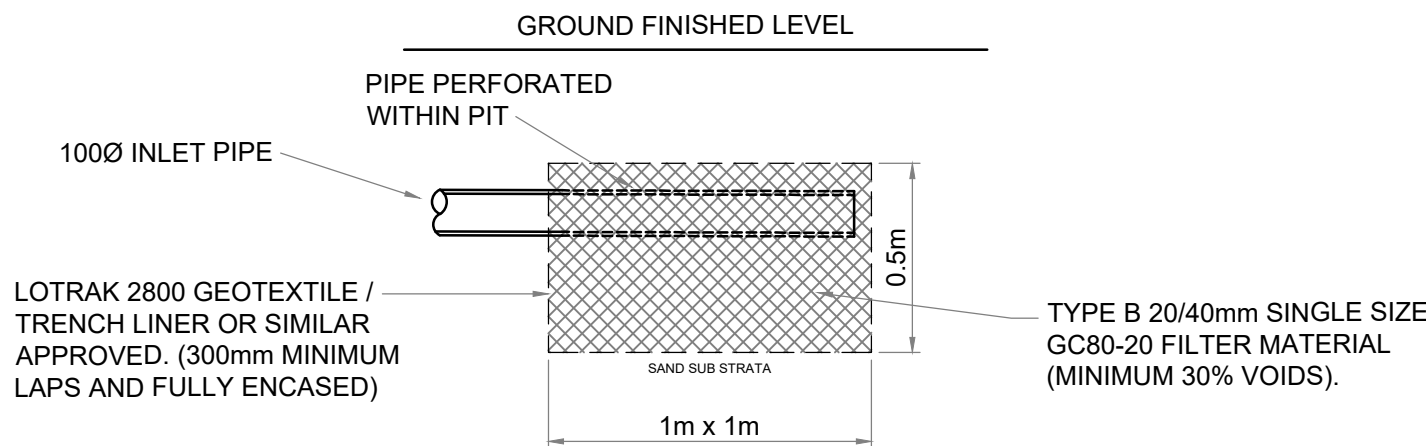

GRAVEL PIT DETAIL

NOTES

This drawing is copyright and owned by Marston and Grundy LLP, and is for use on this site only unless contractually stated otherwise.

DO NOT SCALE this drawing (printed or electronic versions). Contractors must check all dimensions from site.

All other design team elements, where indicated, have been imported from the consultant's drawings and reference should be made to the individual consultant's drawings for exact setting out, size and type of component.

Discrepancies and / or ambiguities within this drawing, between it and information given elsewhere, must be reported immediately to the architect for clarification before proceeding.

All works are to be carried out in accordance with the latest British Standards and Codes of Practice unless specifically directed otherwise in the specification.

Responsibility for the reproduction of this drawing in paper form, or if issued in electronic format, lies with the recipient to check that all information has been replicated in full and is correct when compared to the original paper or electronic Graphical representations of equipment on this drawing have been co-ordinated, but are approximations Please refer to the Specifications and / or Details for actual sizes and / or specific contractor construction information.

This original document is issued for the purpose indicated below and contains information of confidential nature. Further copies and circulation will be strictly in accordance with the confidentiality agreement under the contract. This original must be destroyed or returned to the contractor.

P2	DRAINAGE DETAILS UPDATED TO SUIT MCC COMMENTS	PG	09.03.22	MD
P1	PRELIMINARY ISSUE	PG	23.02.22	MD
Rev	Description	By	Date	Chk'd



Marston & Grundy LLP
Consulting Engineers
Priory House, Ellesmere Ave
Marple, Stockport, Cheshire, SK6 7AN
Telephone: 0161 427 7231
Email: mail@marstonandgrundy.com

Client
ARMISTEAD PROPERTY LIMITED

Project
**59 UPPER CHORLTON ROAD
WHALLEY RANGE, MANCHESTER**

Drawing
DRAINAGE DETAILS

Purpose of Issue
PRELIMINARY

Project No.	Scale @ A1	Date	Drawn	Checked
12830	NTS	23.02.22	PG	MD

Drawing Identifier	project	origin	zone	level	file type	role	number	revision
	UCR	MaG	ZZ	00	DR	C	00101	P2