


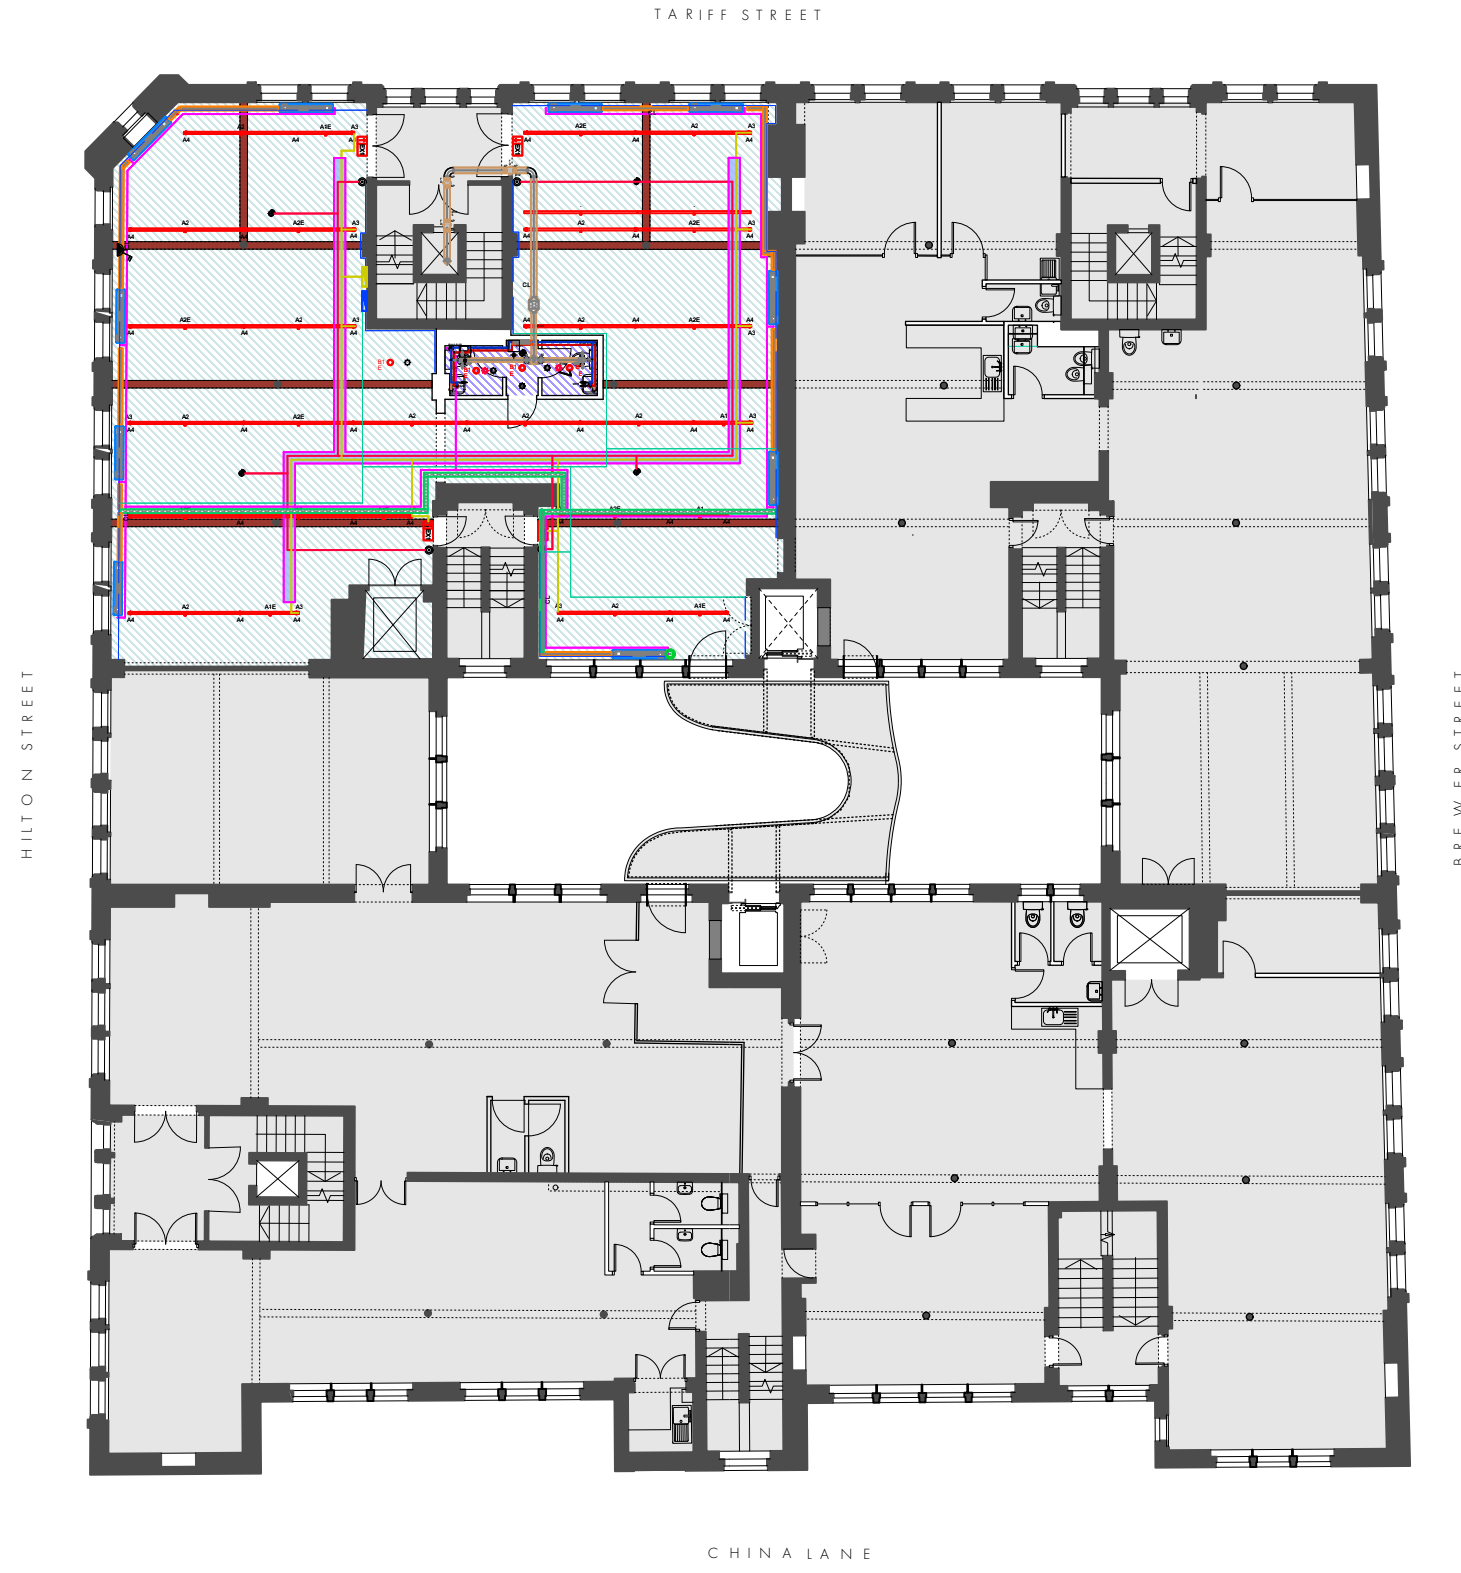

FOURWAYS HOUSE, FOURTH FLOOR
EXISTING CEILING PLAN

1.100 @ A3

REVISION	DATE	DESCRIPTION
P01	27.02.23	FOR COMMENT
P02	17.03.23	PLANNING ISSUE


REFLECTED CEILINGS KEY

EXISTING PLASTERED CEILING

EXISTING PLASTERED SUSPENDED CEILING

ORIGINAL TIMBER TRUSSES EXPOSED

AREA NOT SUBJECT OF THIS APPLICATION
SEE APPLICATIONS No.s 122935/LO/2019,
126286/LO/2020, 130337/LO/2021 & 135628/LO/2022

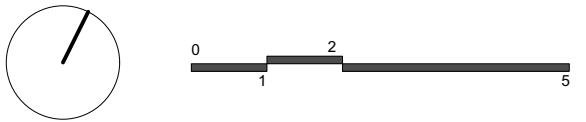

PLANNING

OMIArchitects

31 Blackfriars Road, Salford, Manchester, M3 7AQ
+44(0)161 832 3242 / info@omiarchitects.com / www.omiarchitects.com

PROJECT	FOURWAYS					
DRAWING	FOURTH FLOOR - EXISTING CEILING PLAN					
DATE	FEB' 23	DRAWN BY	PE	SCALE	1:200	@A3
JOB NO.	1420	DWG.NO.	L 2292			