


Dimensioning

Figured dimensions only to be taken from these designs and drawings. Work to annotated dimensions only. All dimensions to be checked on site. Architectural designers to be informed immediately of any discrepancies before work proceeds. Drawings are to be read in conjunction with relevant specifications, structural engineers and service engineers' drawings.

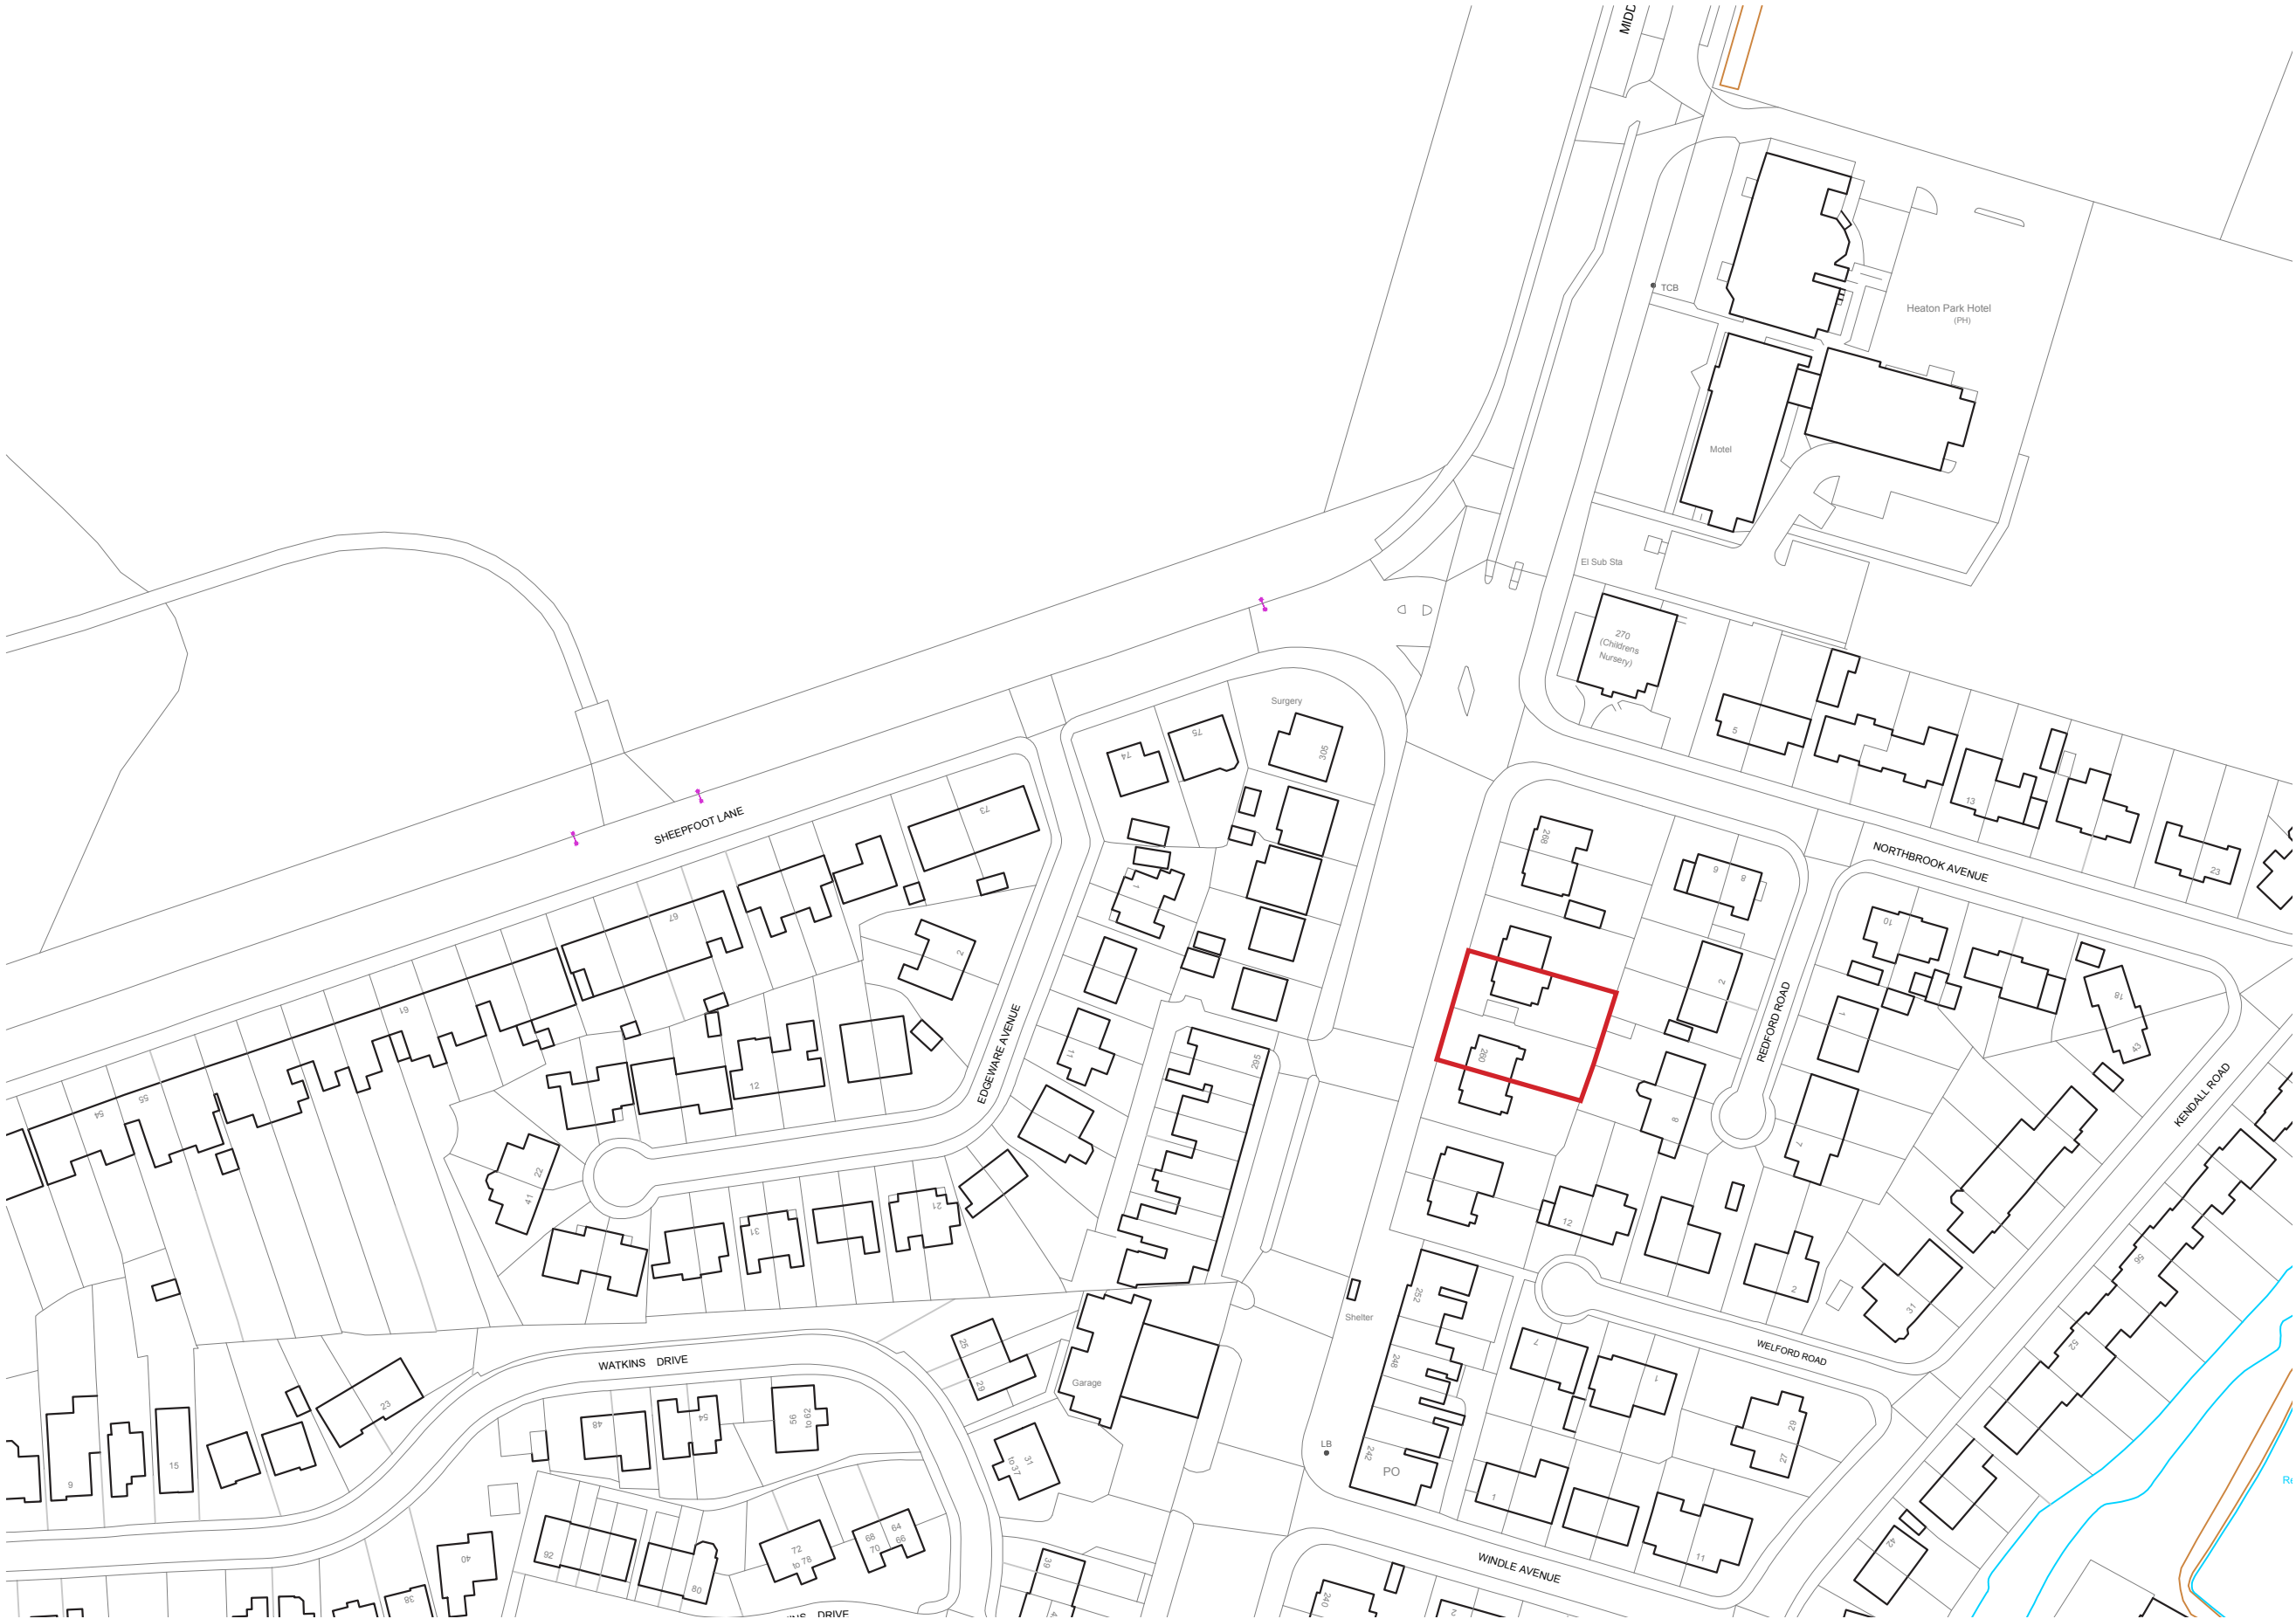

LOCATION PLAN
1:1250 @ A3

Rev	Date	Description
-	??/02/23	Issued to client for comments
A	??/02/23	Issued for Planning



SALEEM
ARCHITECTS
Architecture | Masterplanning | Graphics

CLIENT:
Dr Rizwan

PROJECT:
260 & 262 Middleton Road,
Manchester,
M8 4LY

TITLE:
Location Plan

SCALE:
1:1250 @ A3

DRAWING NO.
Sheet 1

REV:

DATE:
Feb 2023