
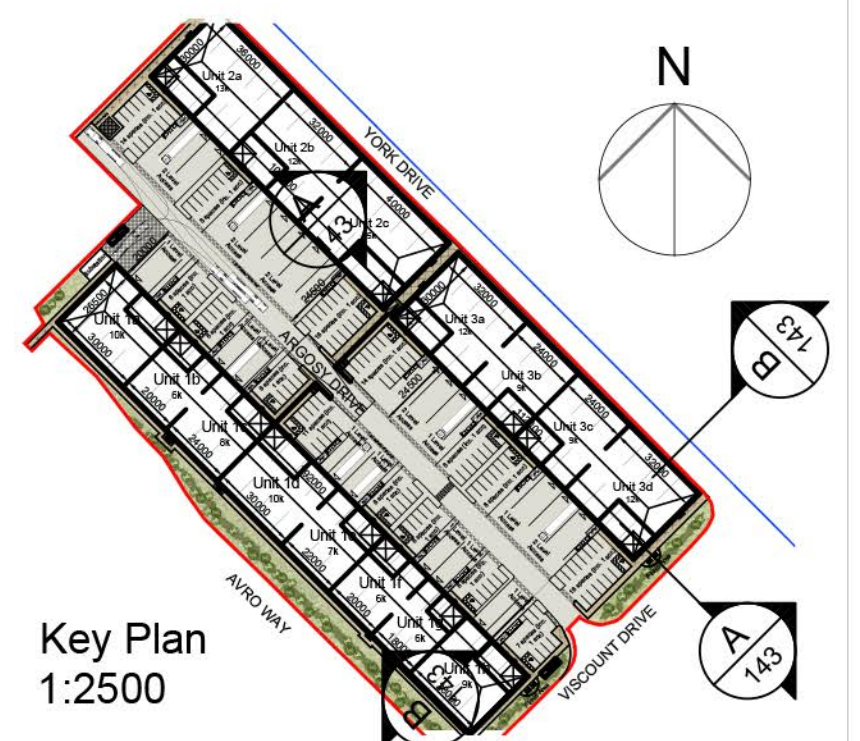
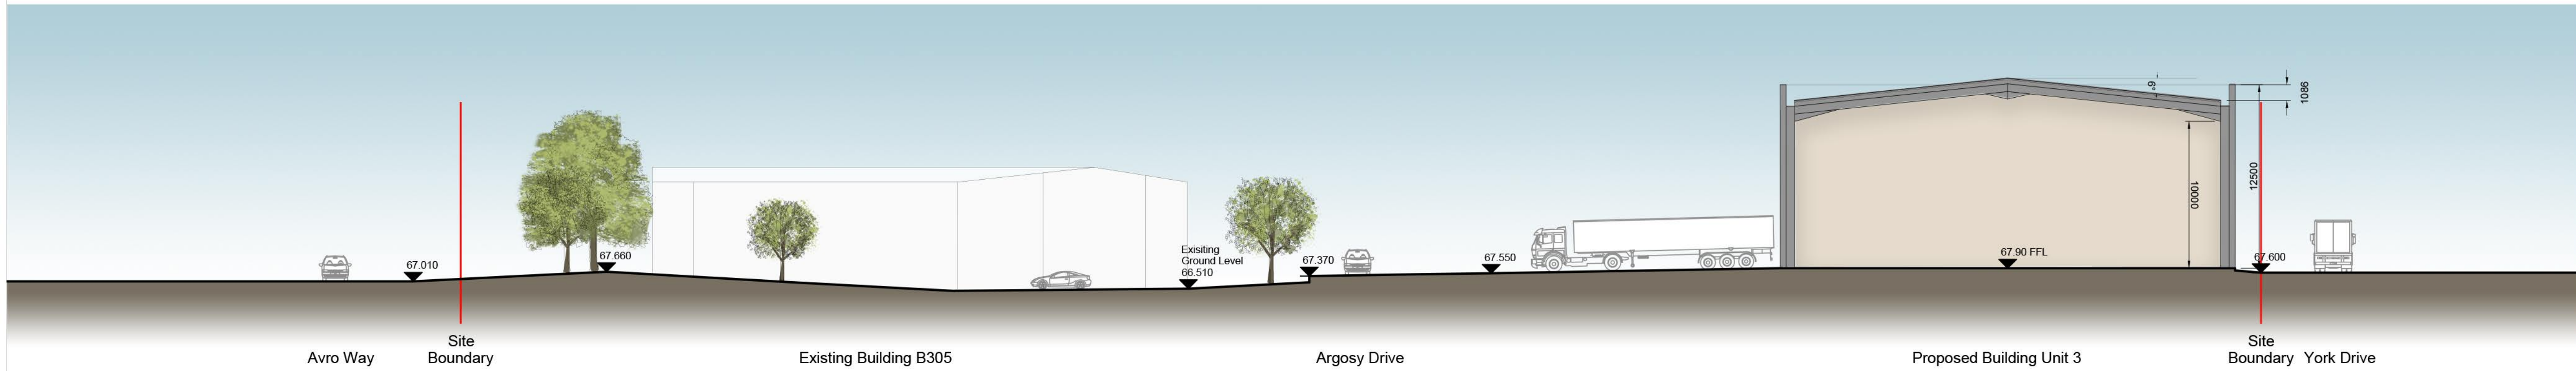
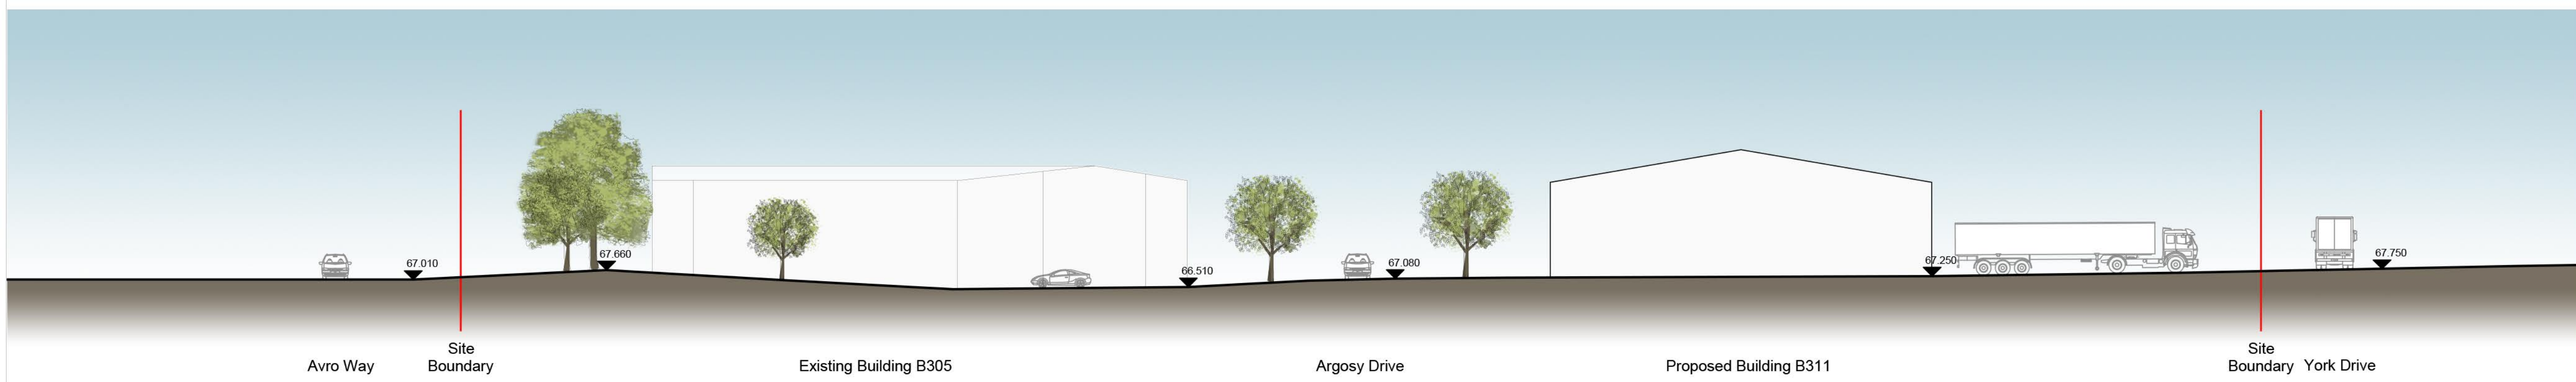
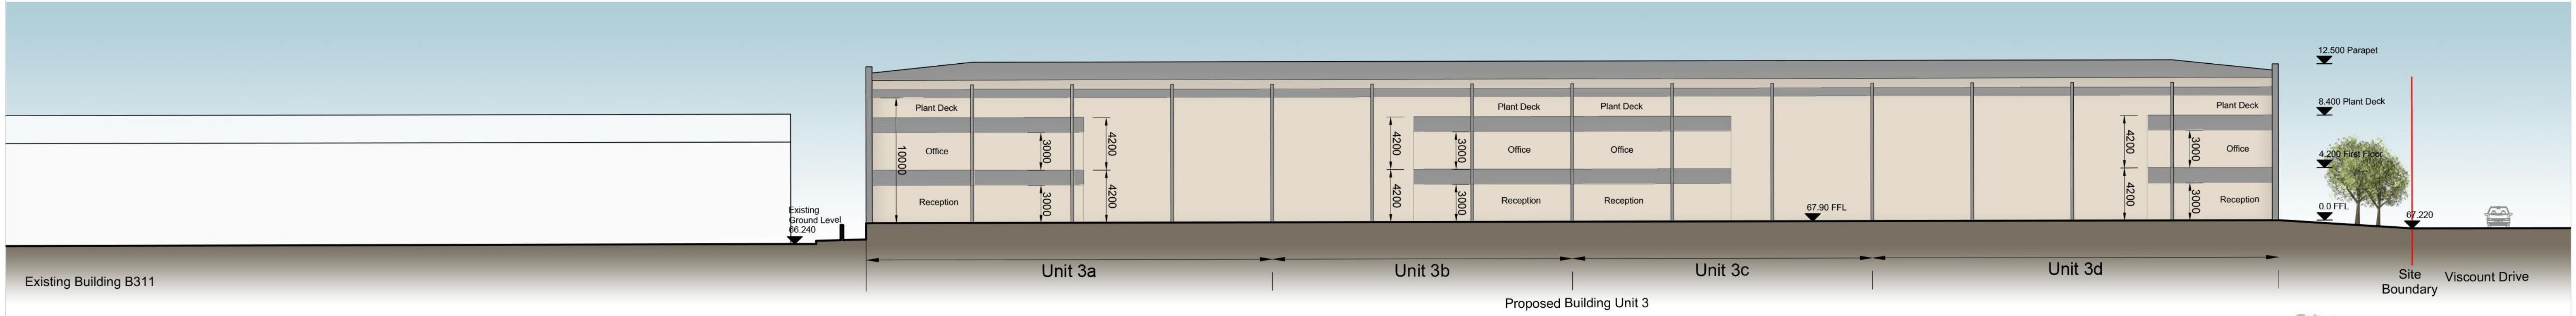


Please note: All existing building and tree heights are shown indicatively

© 2022 RPS Group

Notes

1. This drawing has been prepared in accordance with the scope of RPS's appointment with its client and is subject to the terms and conditions of that appointment. RPS accepts no liability for any use of this document other than by its client and only for the purposes for which it was prepared and provided.
2. If received electronically it is the recipient's responsibility to print to correct scale. Only written dimensions should be used.
3. This drawing should be read in conjunction with all other relevant drawings and specifications.

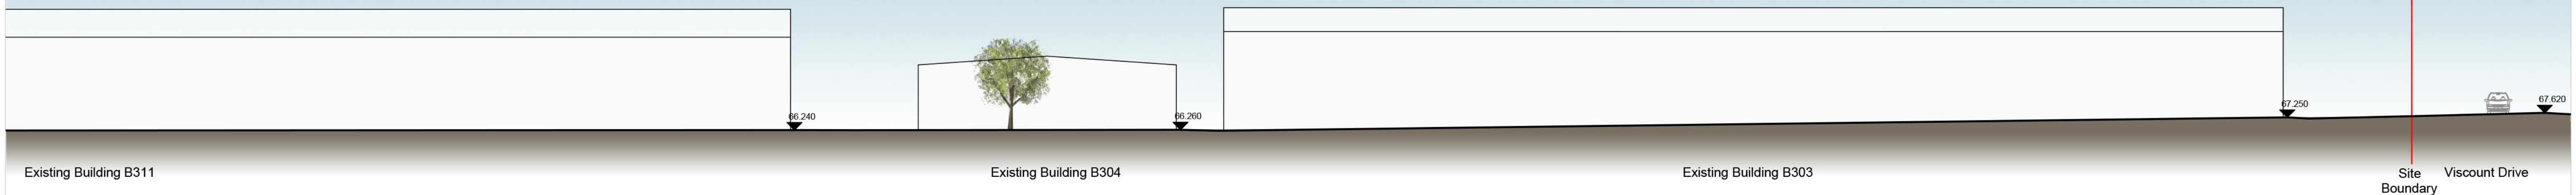

P03	Bellmouth to Viscount Drive / Unit 1h car park amended	LL	MJH	30/05/22
P02	Key plan updated	LL	MJH	27/04/22
P01	First Issue	JF	MJH	14/04/22
Rev	Description	By	Ckd	Date



Sherwood House, Sherwood Avenue,
Newark, Nottinghamshire, NG24 1QQ
T:01636 605 700 E: rpsnewark@rpsgroup.com



Project MAG - Argosy Drive,
Manchester Airport

Title Proposed and Existing Site
Sections - Unit 3

RPS Project Number NK020687	Scale @ A1 1:250	Date Created 18/02/22
Task Team Manager KRP	Information Author JF	Task Information Manager MJH

Status S2 (Suitable for Information)	Revision P03
Document Number 020687-RPS-SI-XX-DR-A-0143	
Project Code - Originator - Zone - Level - Type - Role - Drawing Number	
rpsgroup.com	