
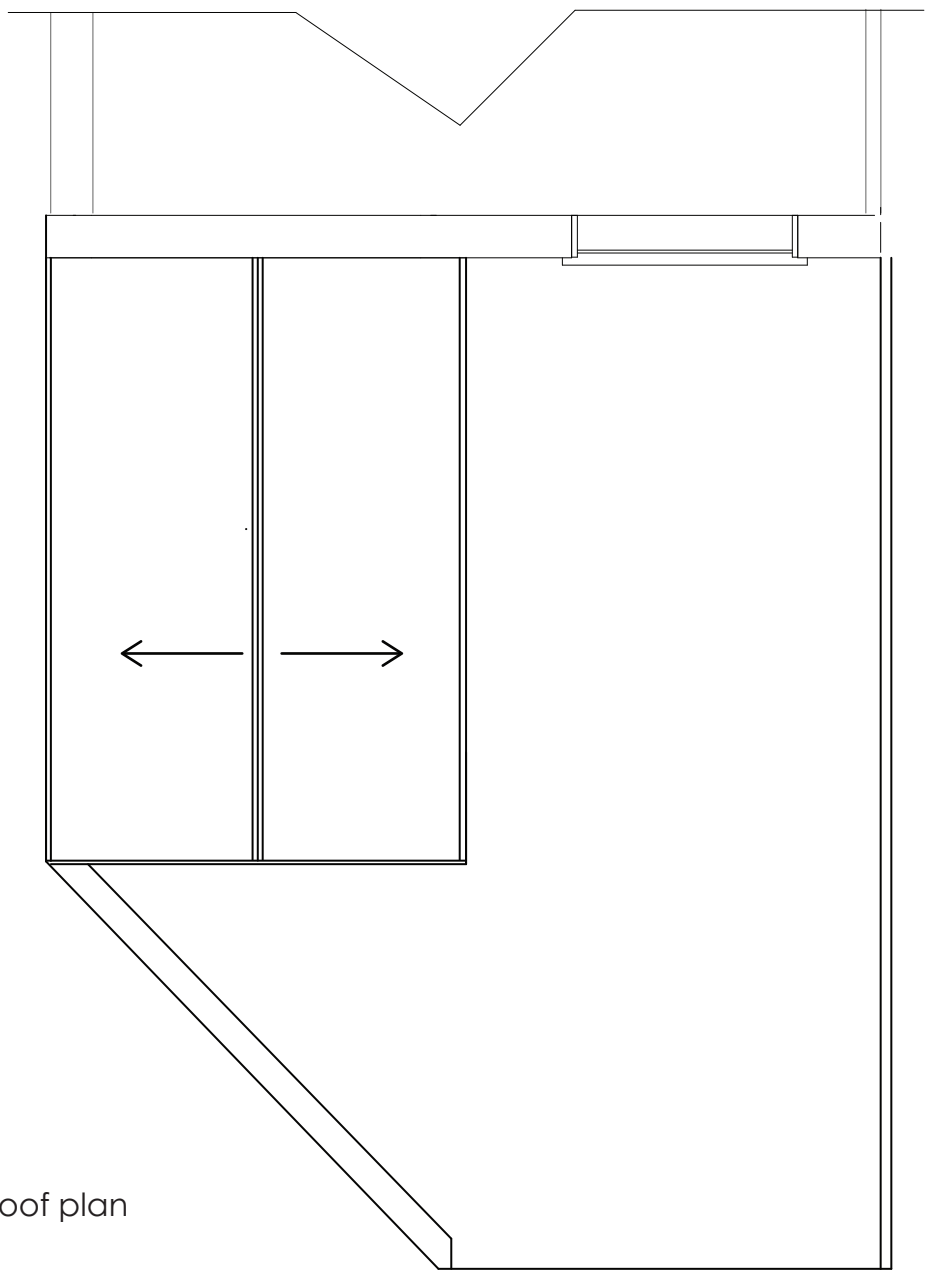
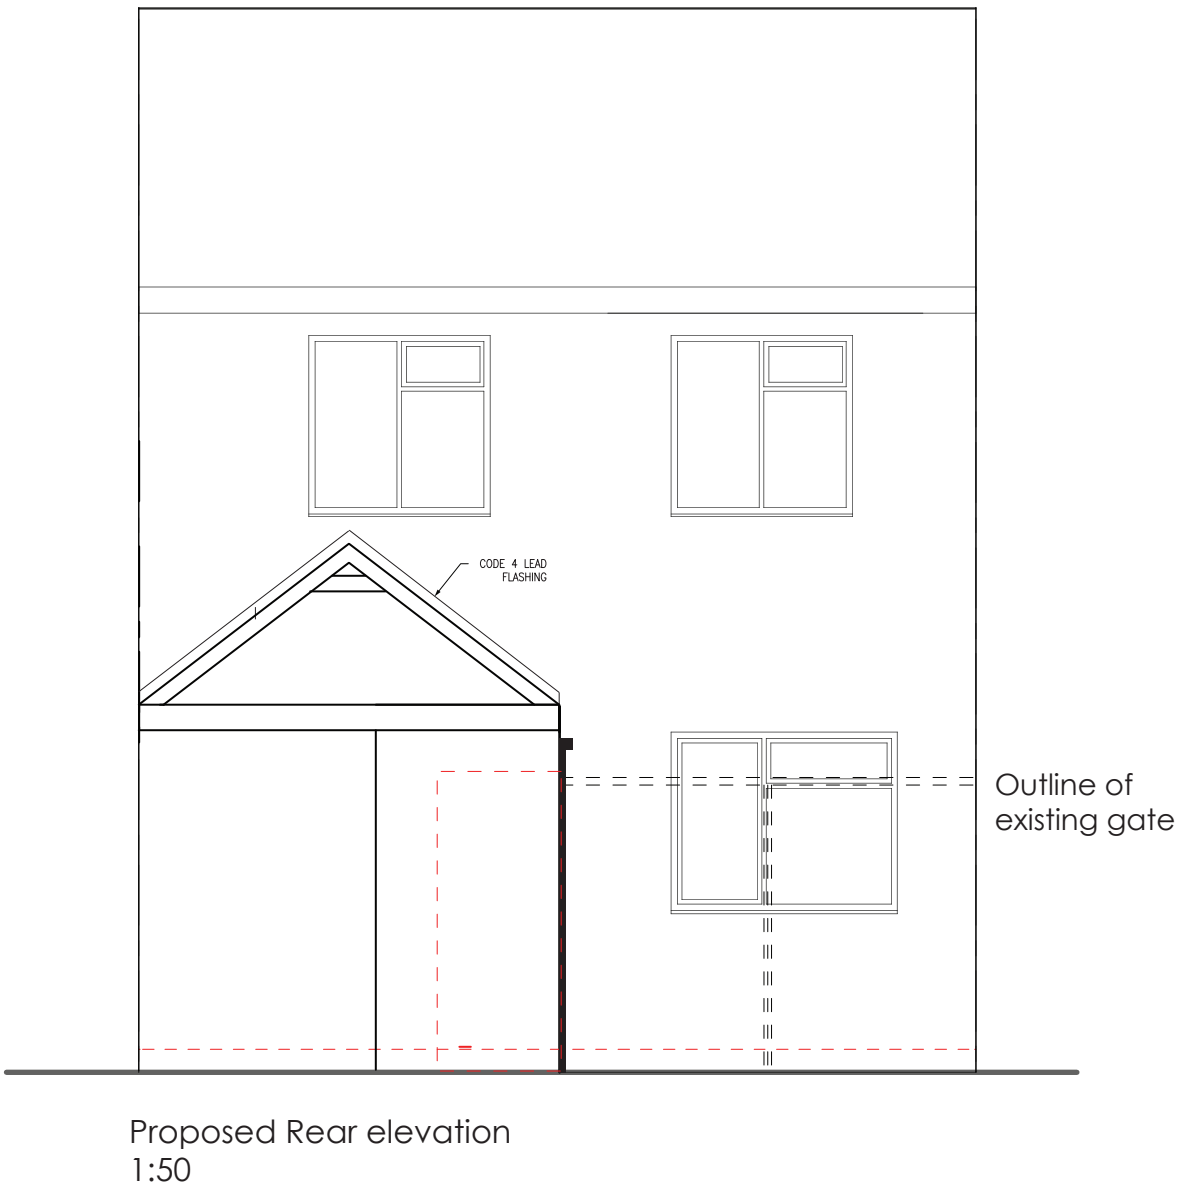


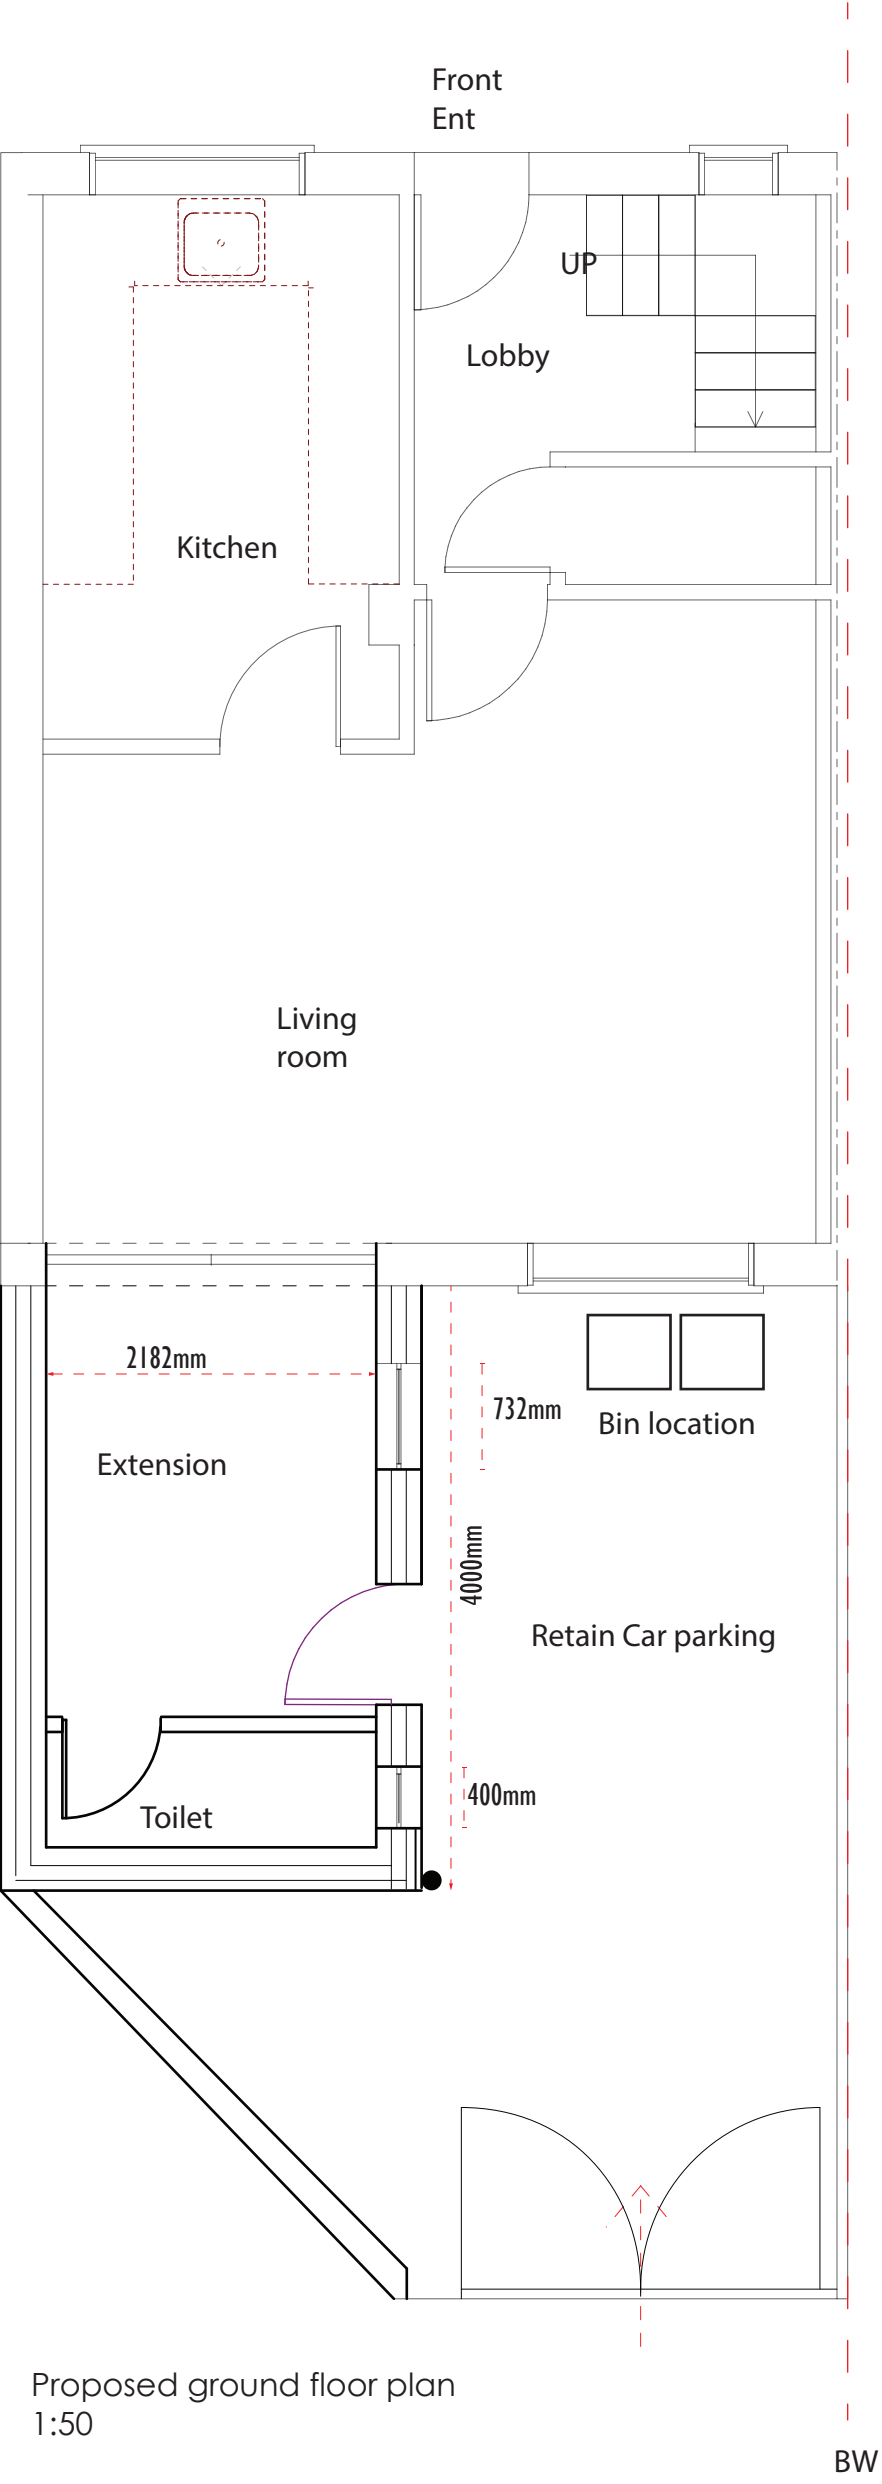

PLANNING APPLICATION

Single storey rear extension

Client:
Mr. H Musa

17 Burdett Walk
Manchester
M12 4WP
Proposed Plans

GENERAL NOTES

DO NOT SCALE.

ALL WORKMANSHIP AND MATERIALS TO COMPLY WITH BUILDING REGULATIONS, BRITISH STANDARDS AND CODES OF PRACTICE. ALL MATERIALS TO BE STORED, MIXED AND FIXED IN ACCORDANCE WITH MANUFACTURERS INSTRUCTIONS AND RECOMMENDATIONS.

ALL PROVISIONS FOR TEMPORARY MEANS OF SUPPORT AND REGULATIONS FOR HEALTH AND SAFETY AT WORK TO BE APPLIED.

ALL WORKS TO BE CARRIED OUT TO THE COMPLETE SATISFACTION OF THE BUILDING INSPECTOR.

ALL WORKS TO BE CARRIED OUT IN STRICT ACCORDANCE WITH HSE GUIDANCE AND CDM 2015 REGULATIONS

DRAWINGS FOR PLANNING / BUILDING CONTROL PURPOSES ONLY. THE CONTRACTOR MUST VERIFY ALL DIMENSIONS PRIOR TO COMMENCING SHOP DRAWINGS OR WORKS ON SITE.

ALL ROLLED STEEL SECTIONS GRADE S275
ALL WELDS 6 CFW ALL ROUND U.N.O.
ALL BOLTS TO BE MINIMUM M16 GR. 8.8
MINIMUM 2 BOLTS / CONNECTION

