
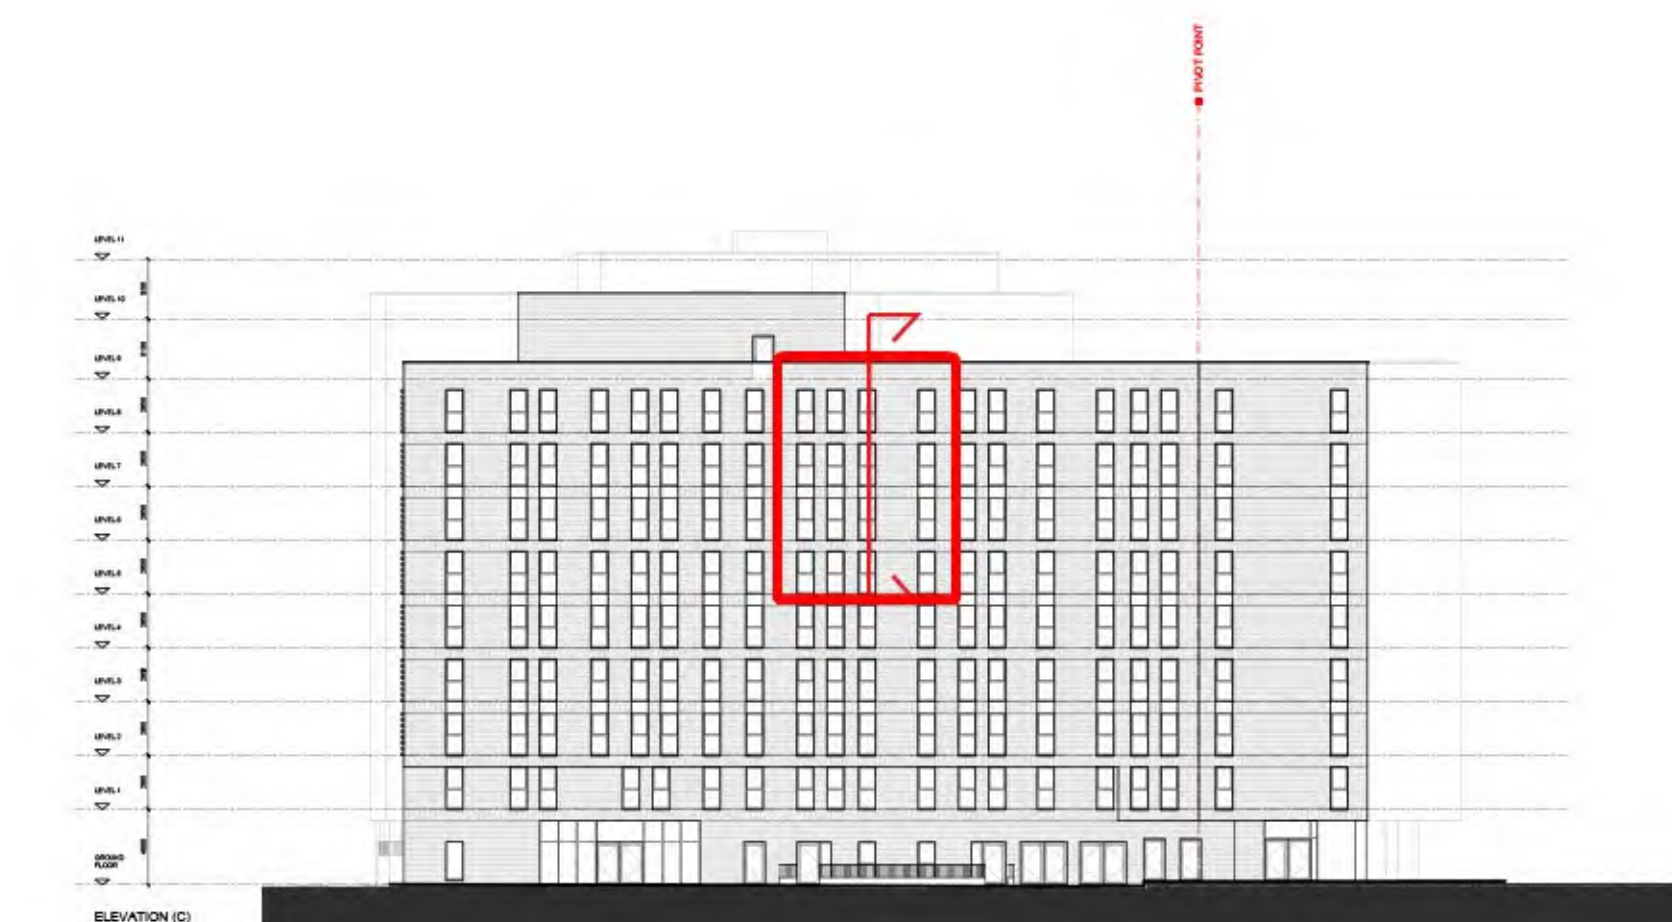
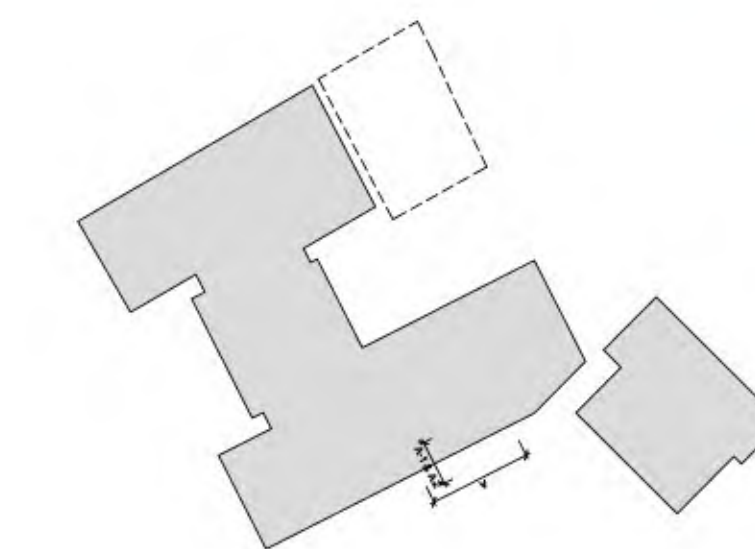


EXTERNAL WALL DETAIL
PLAN A

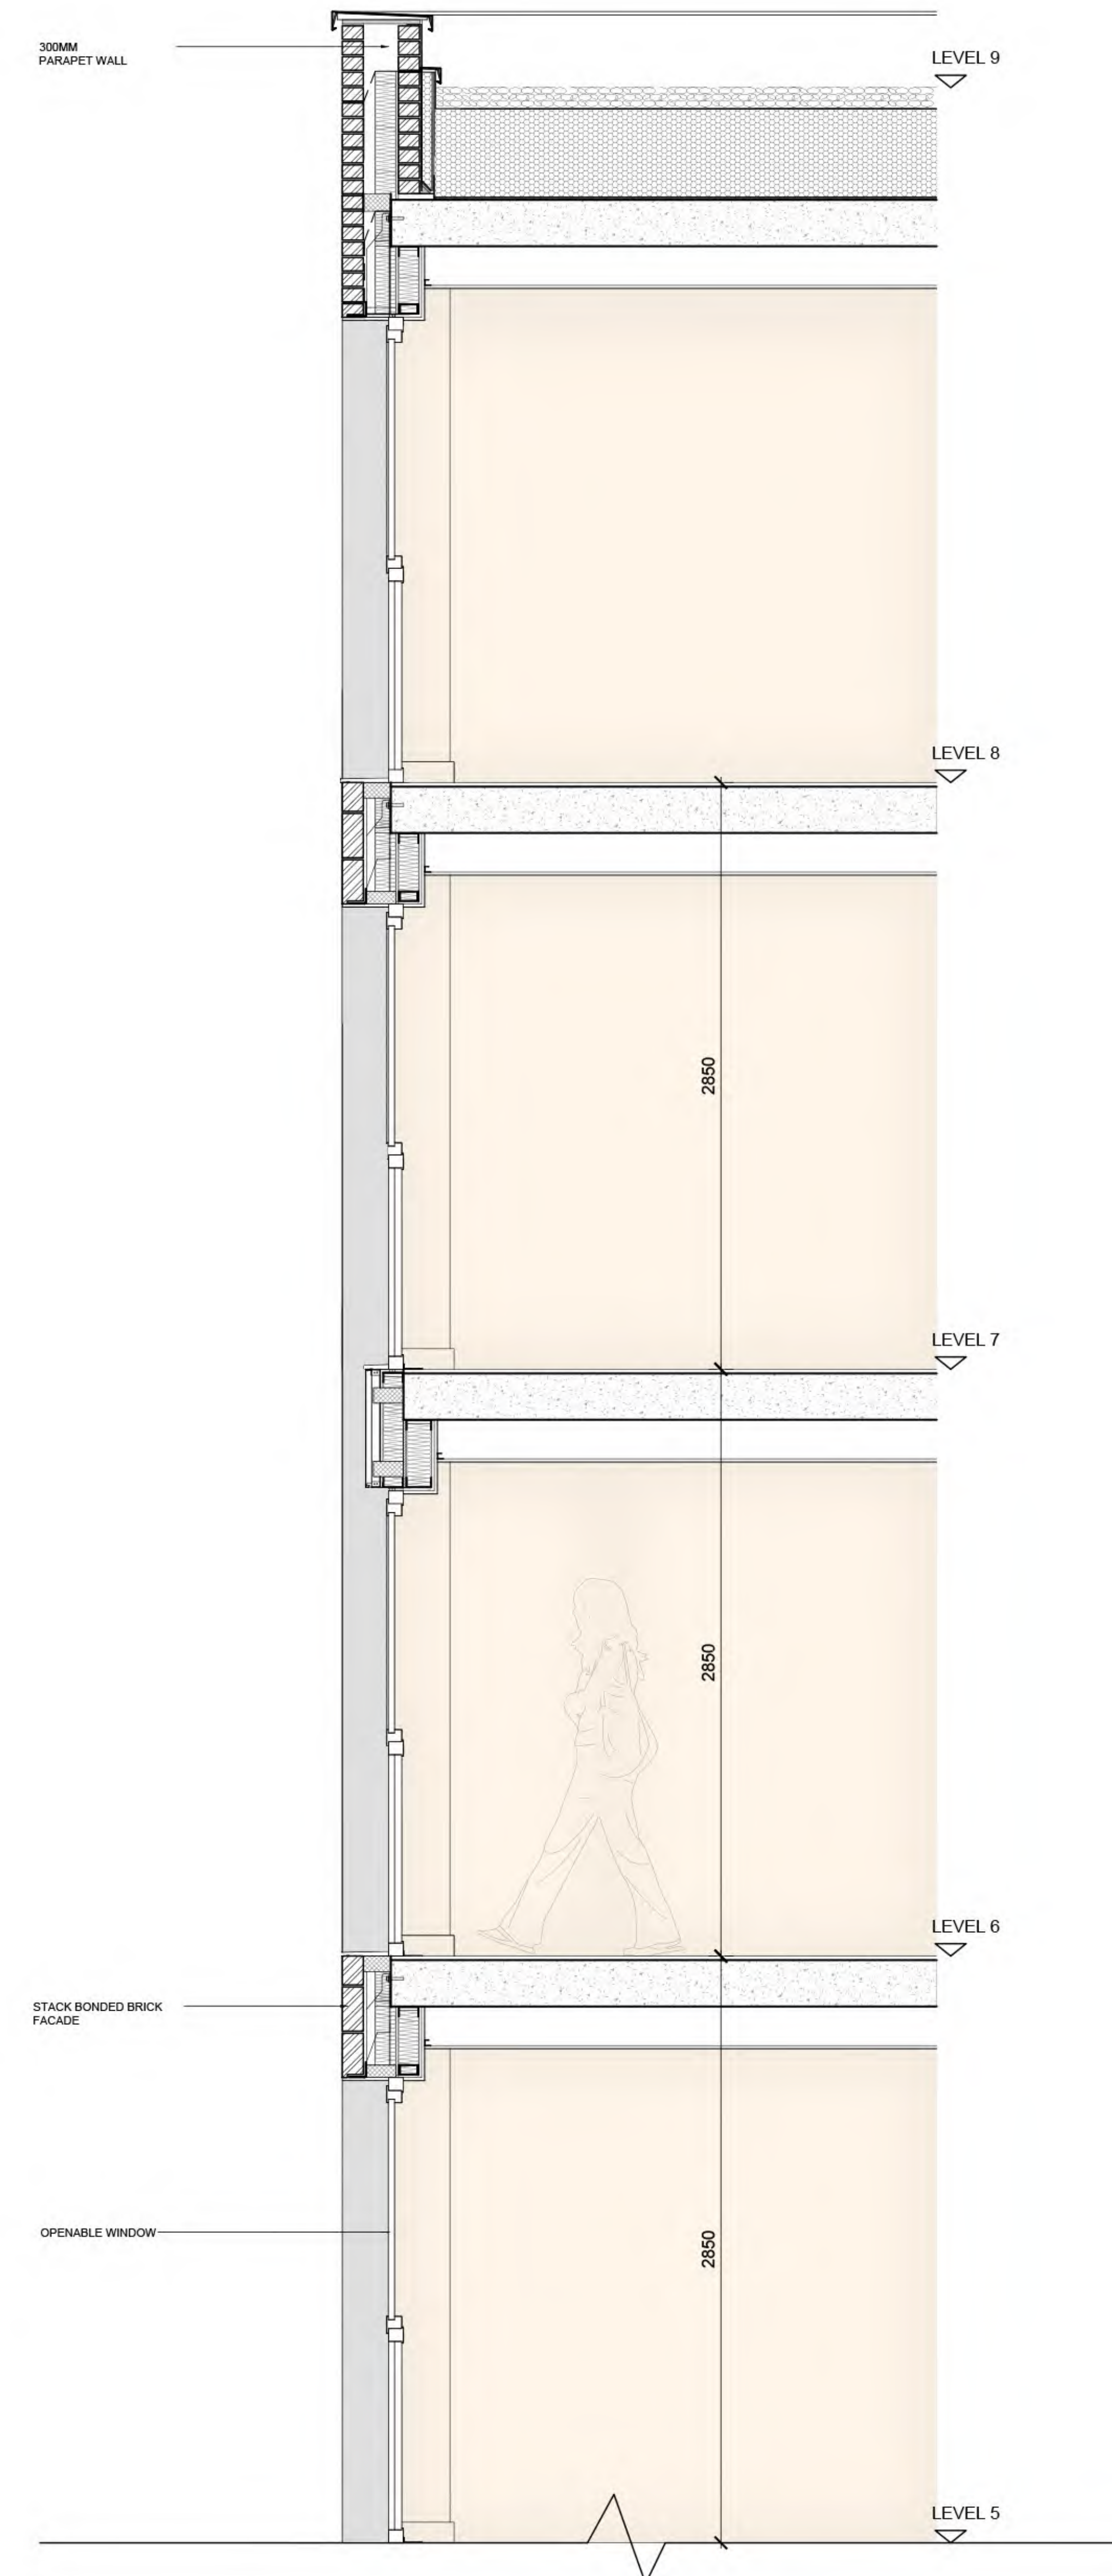

EXTERNAL WALL DETAIL
SECTION A-1

Key

- BRICK BLEND
- STACK BONDED
- ANODISED METAL PANEL/
WINDOW FRAME
- BRICK DETAIL