


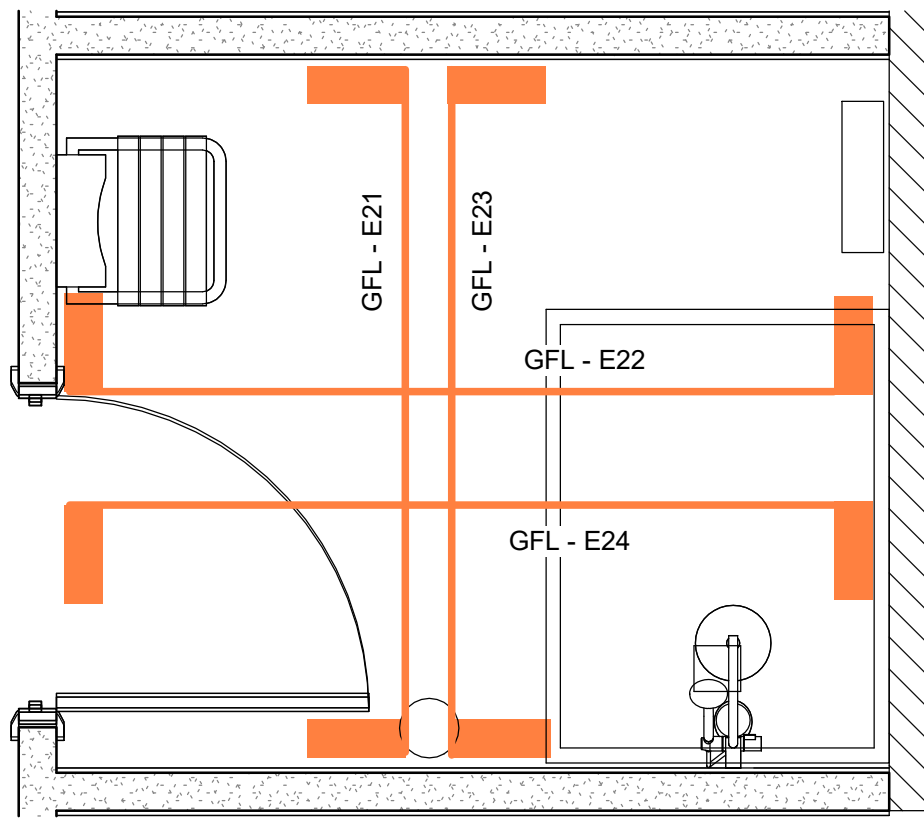

Proposed Typical Shower Plan View
1 : 20


Specification:

WALL FINISHES:


WF06 - Tile - Supplier: Solus. Range: Matter.
Colour: MTT - Grey.
WF02 - New Proposed Plastered Wall Painted White.
WF03 - Existing Plastered Wall Repaired and Painted White.
WF14 - Feature Tile - Supplier: Solus. Range: Cornwall. Colour: Lamorick. Size: 56mm x 232mm x 8mm.

FLOOR FINISHES: FF05 - Tile - Supplier: Solus.
Range: Matter. Colour: MTT - Grey.


Mirrors: Supplier: Ideal Standard. Range: Conca,
60cm mirror, ambient light
Shower: Supplier: Ideal Standard. Range: Joy
Neo, BD158A5, Dual control exposed shower
system. Colour: Magnetic Grey
Shower Screen: Supplier: Ideal Standard. Range:
Connect 2, K9396V3. 1200mm slider door with
idealclean clear glass. Colour: Black Matt.
Shower Tray: Supplier: Ideal Standard. Range:
Simplicity, L512001, 1200x900mm low profile, 4
upstand tray inc waste.

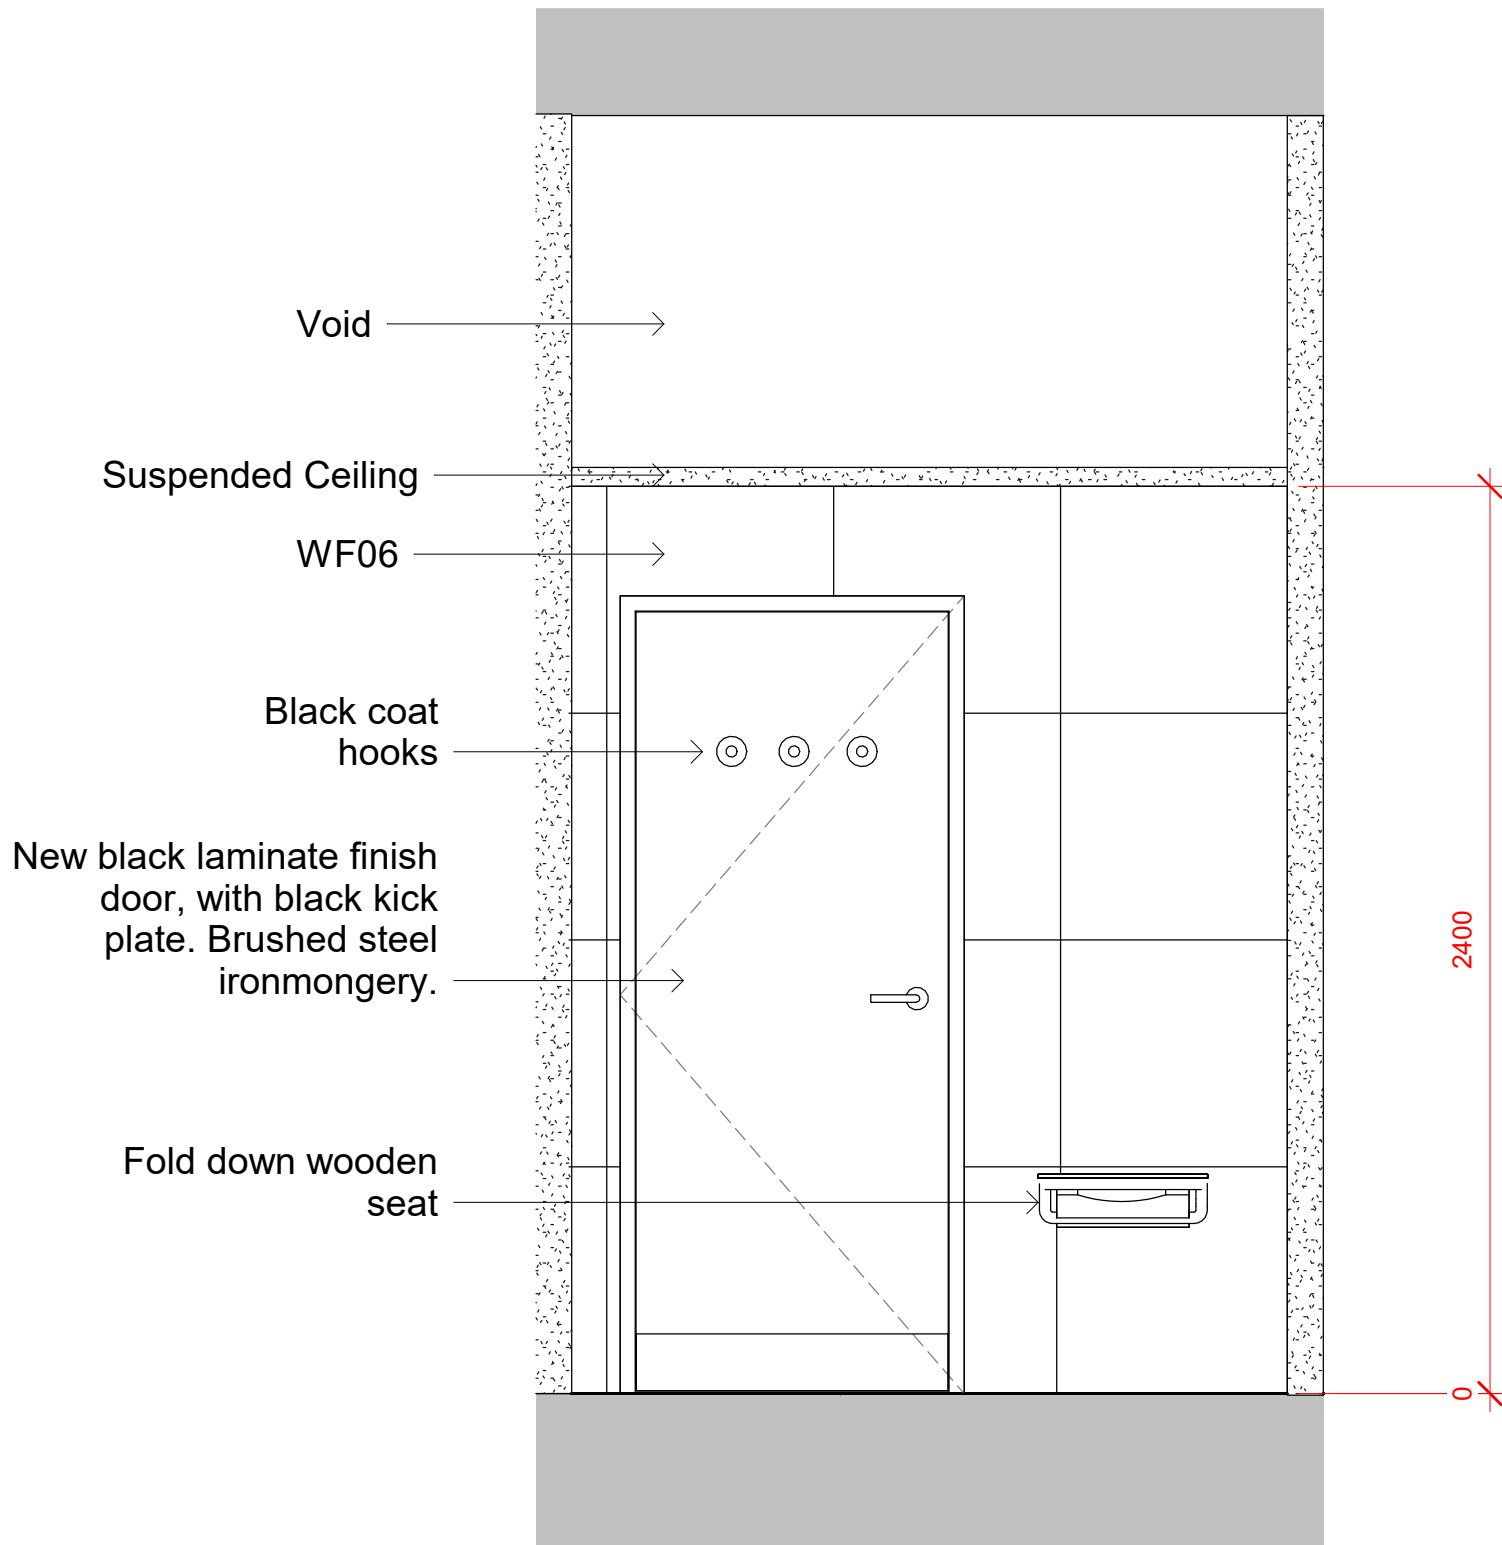


GFL - Elevation 21
1 : 20

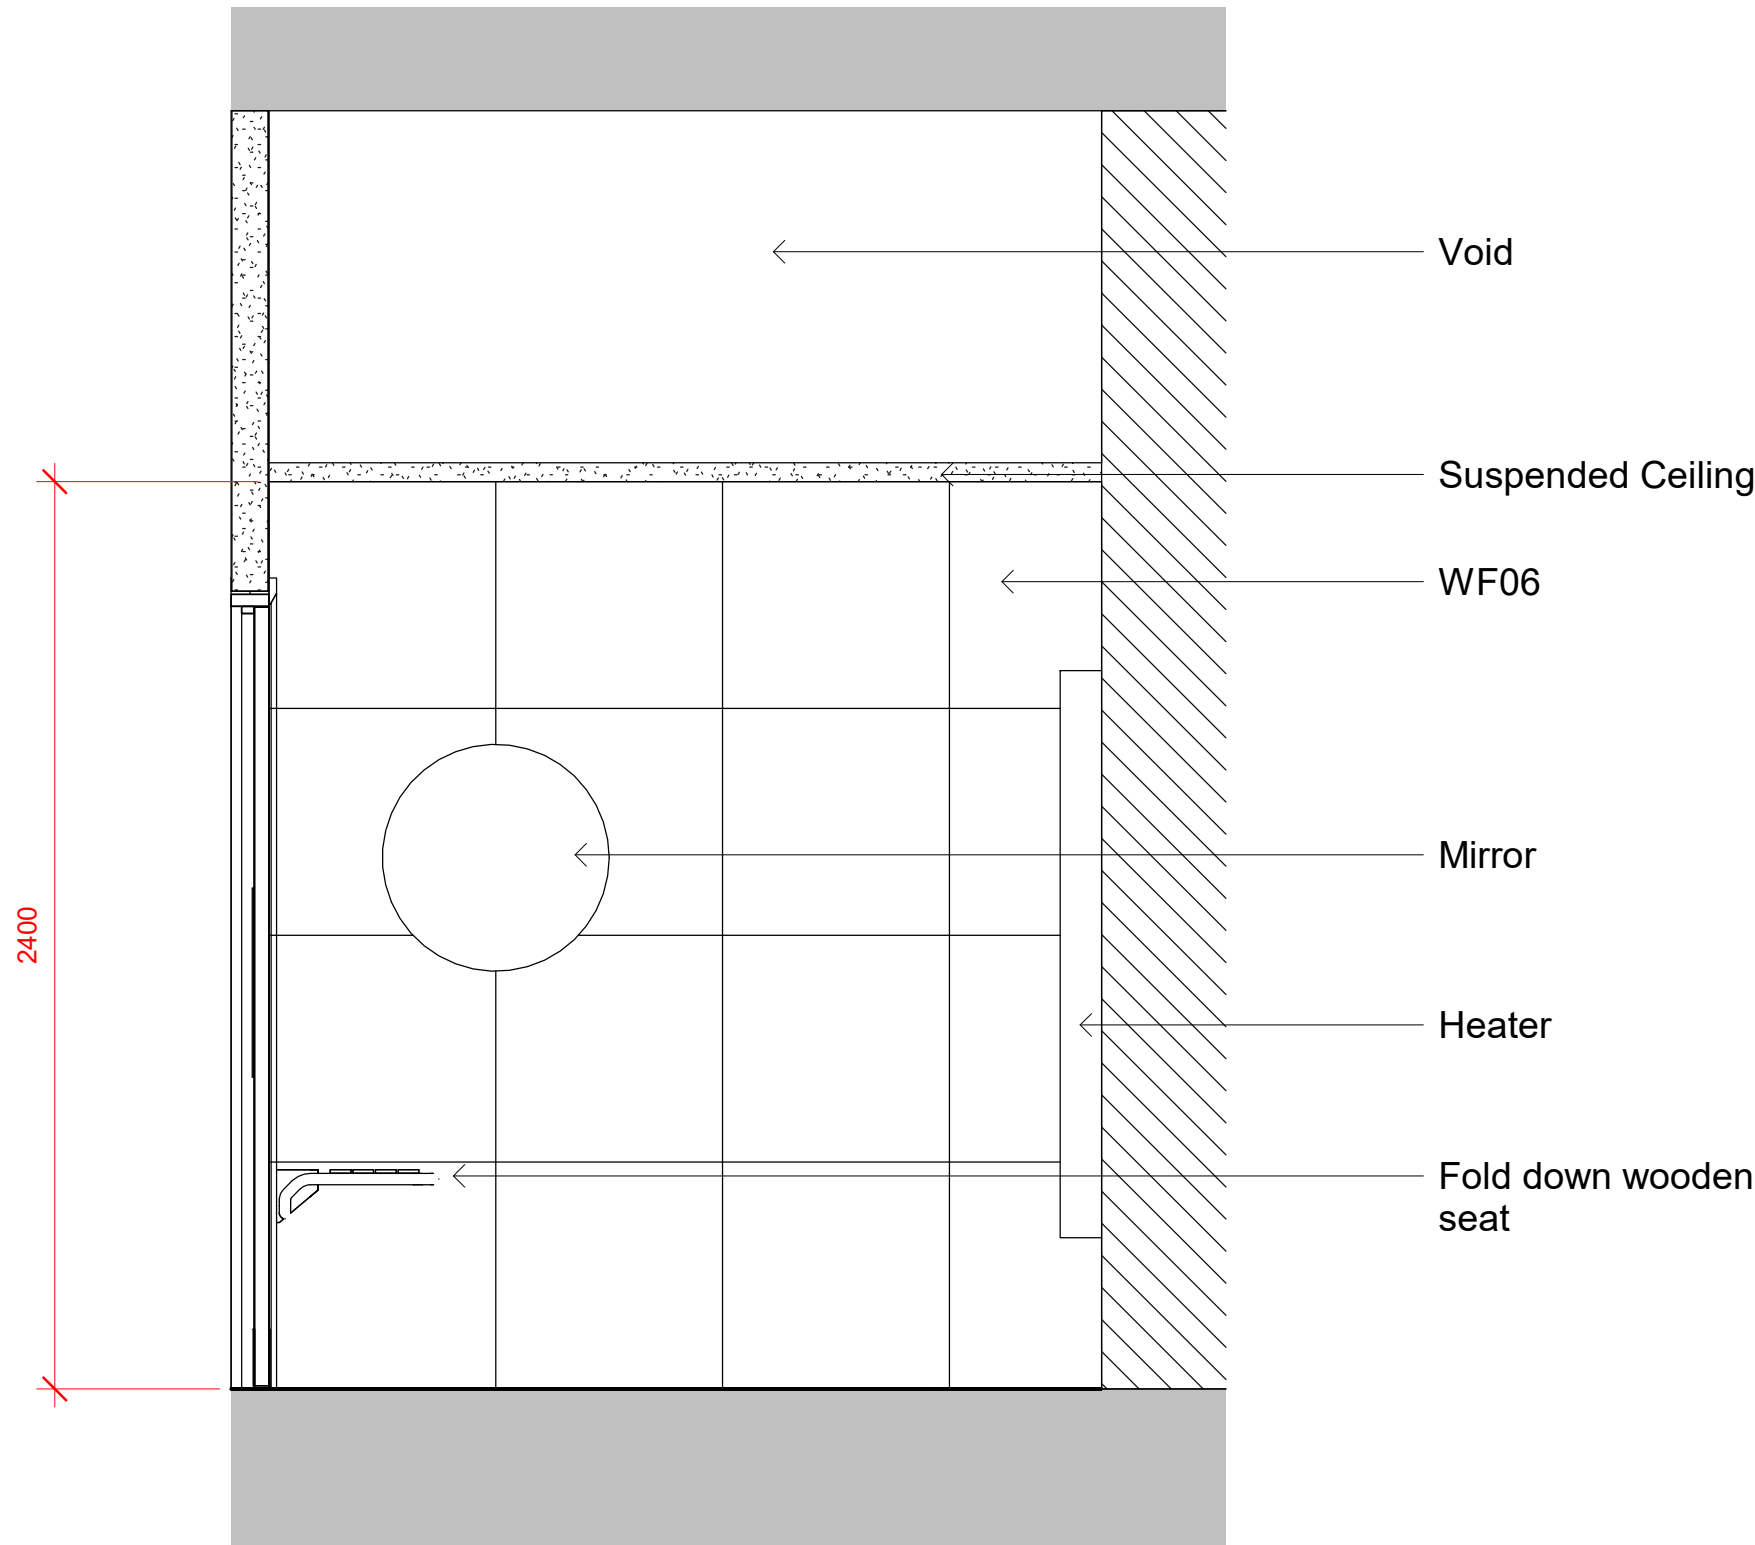

GFL - Elevation 22
1 : 20

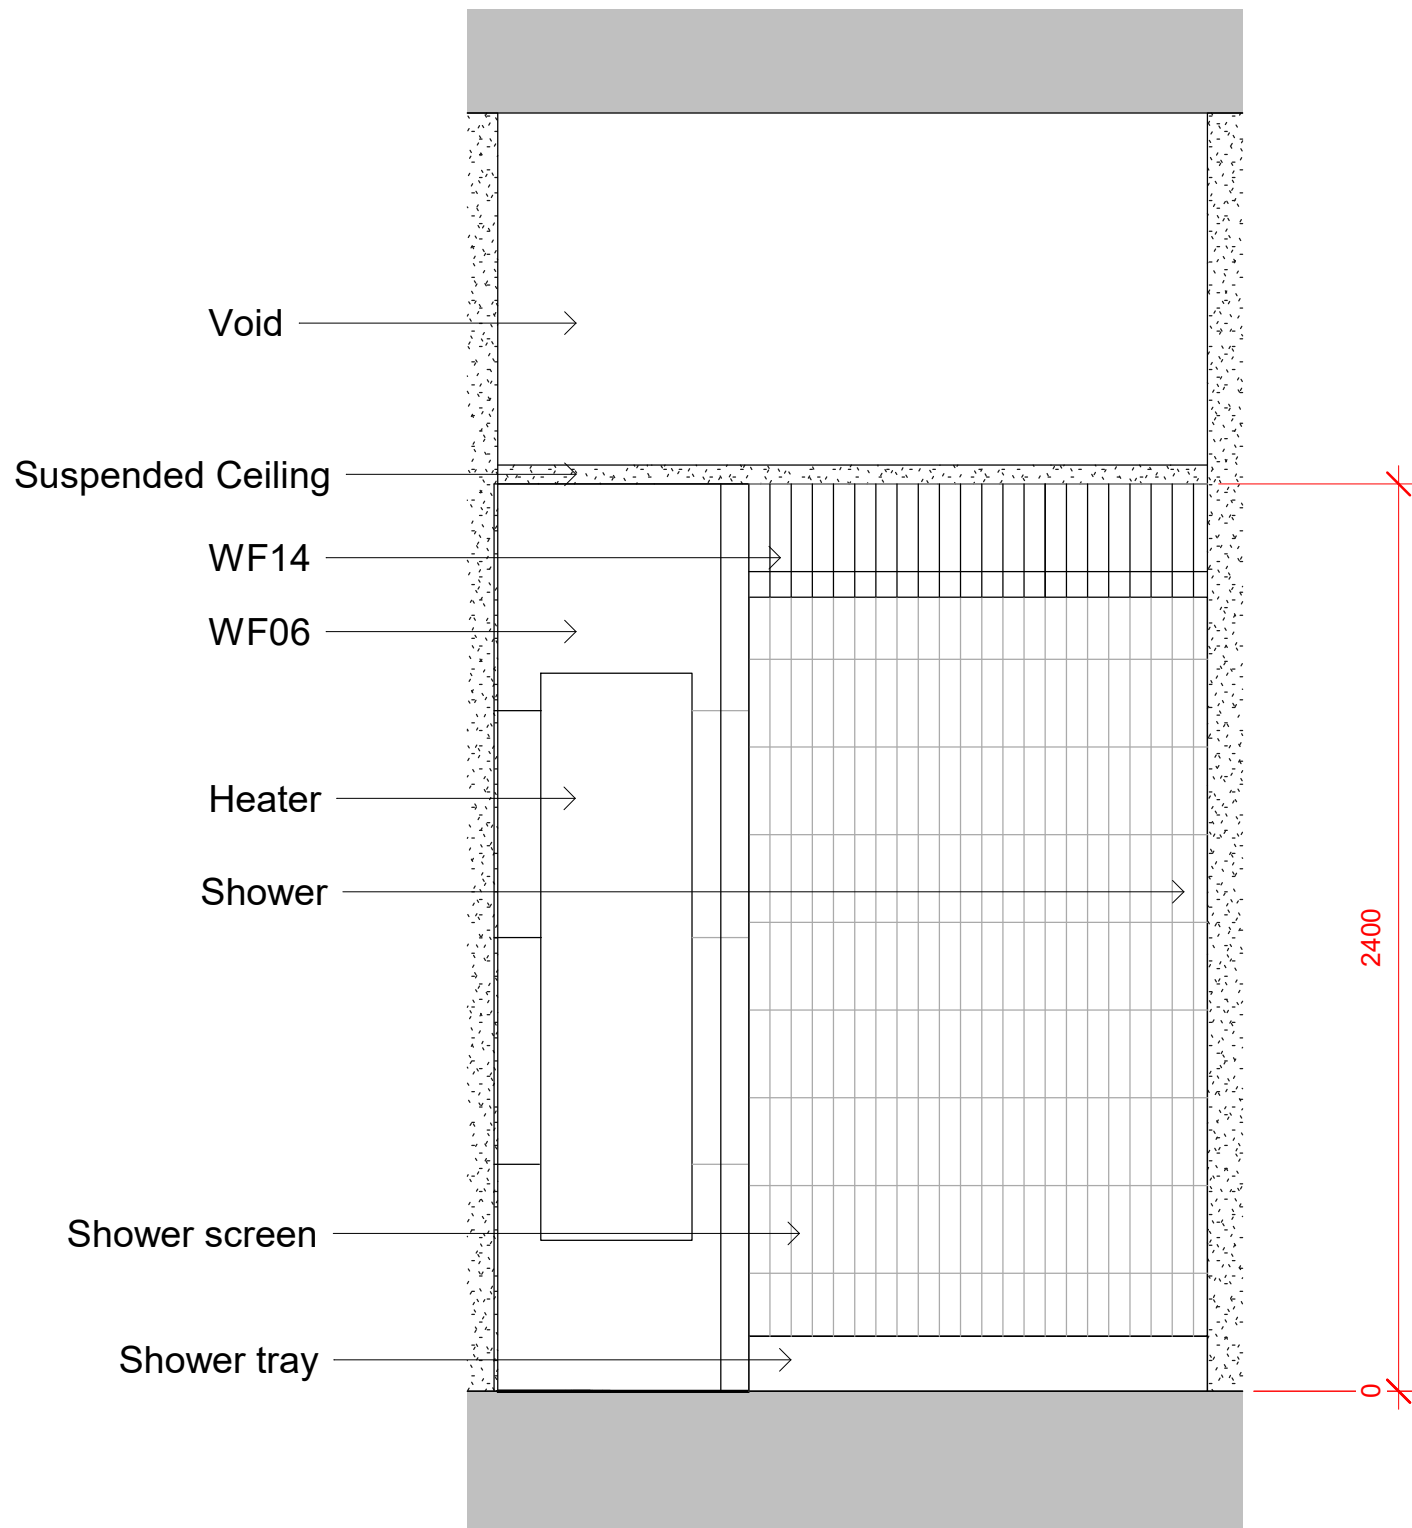

GFL - Elevation 23
1 : 20

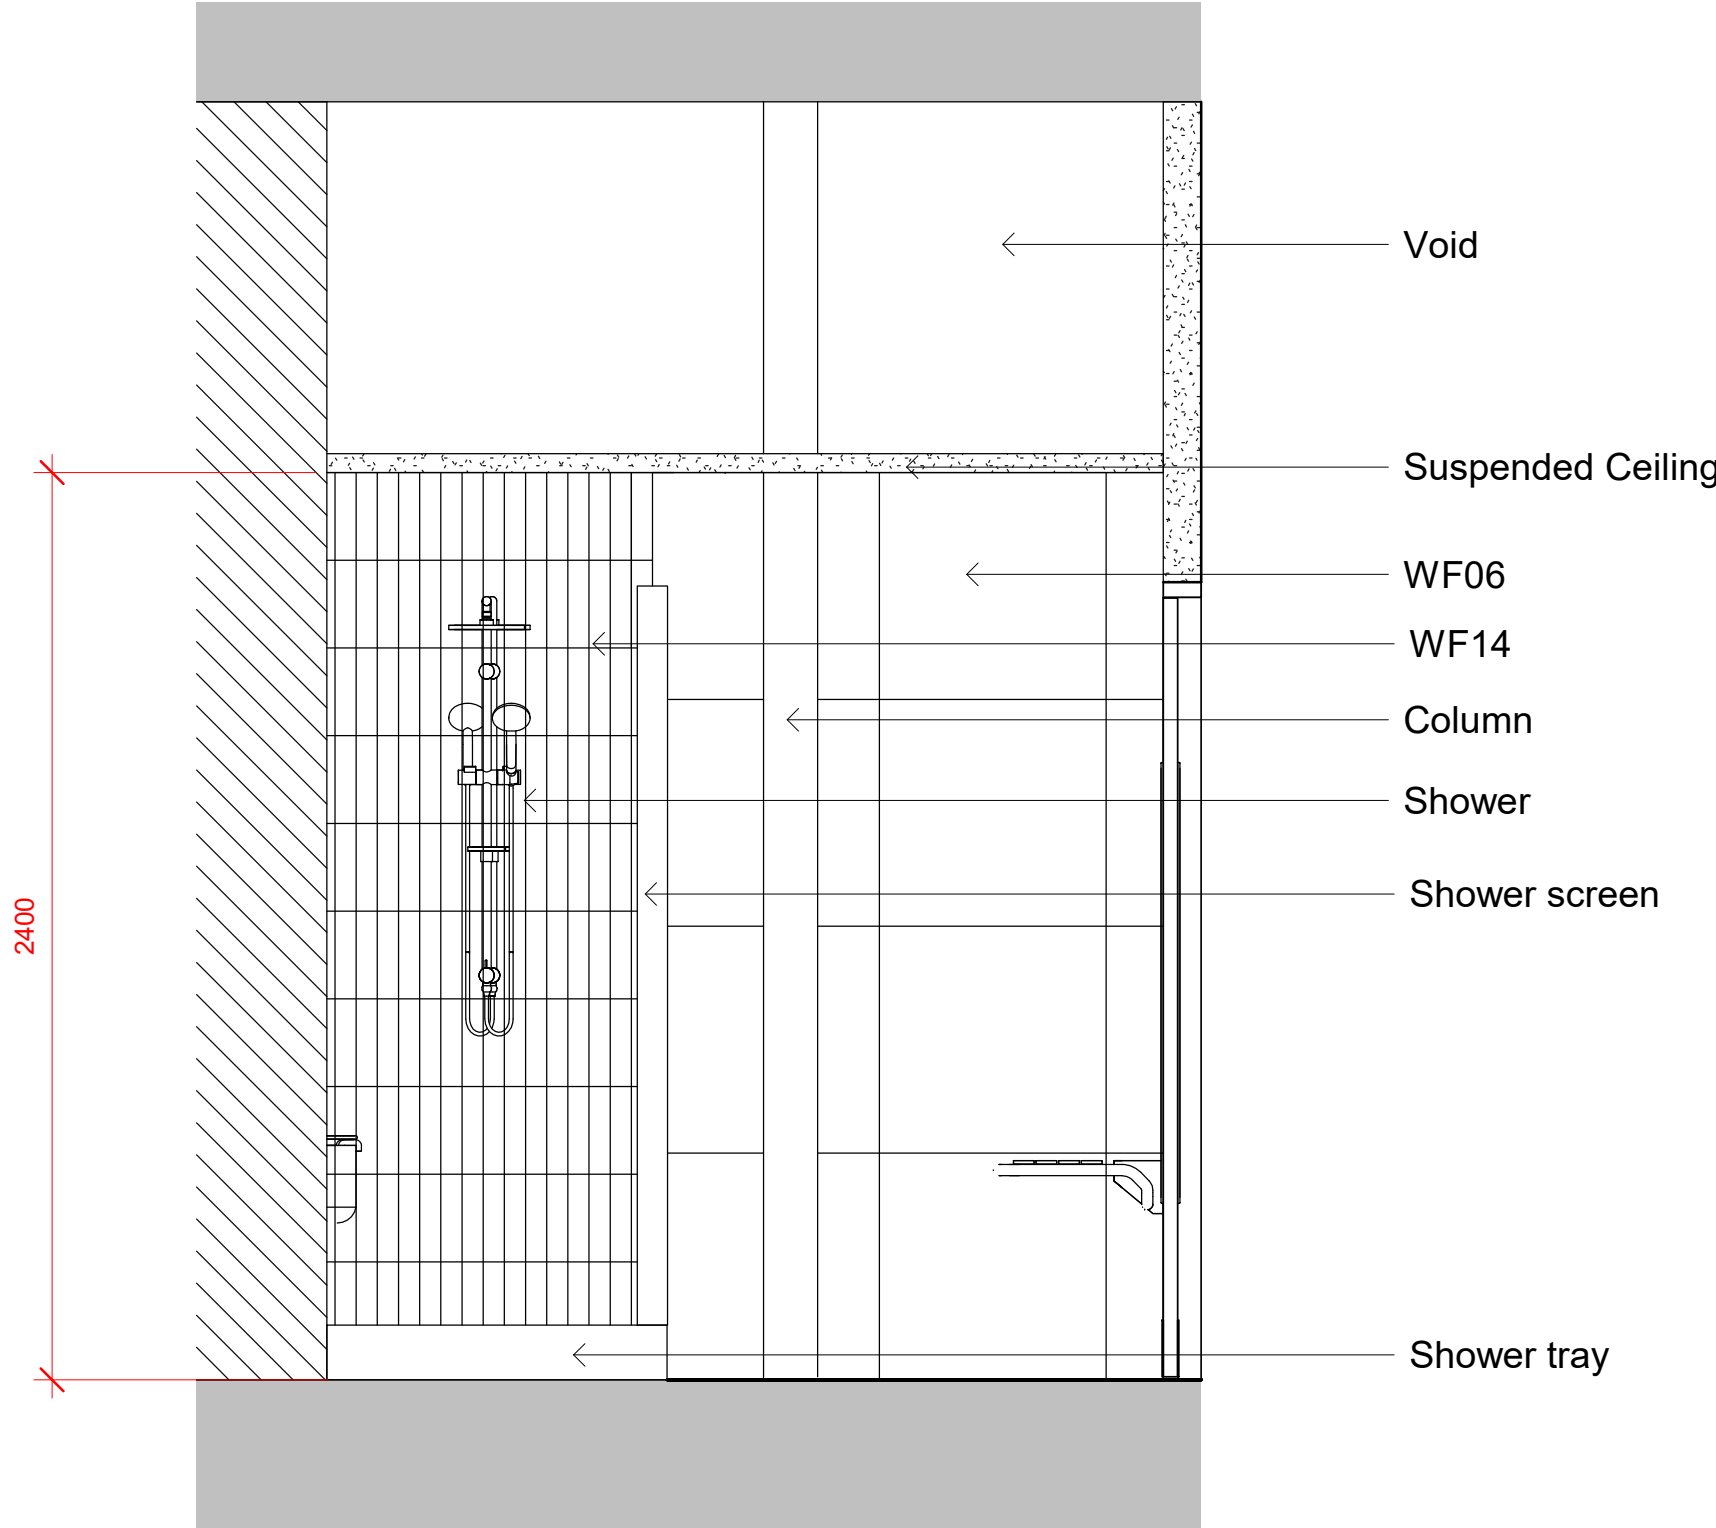

GFL - Elevation 24
1 : 20

OBI

www.obiproperty.co.uk

All dimensions are in millimetres unless stated otherwise. No dimensions to be scaled from drawings. All dimensions to be checked on site prior to manufacture.

Any discrepancies between drawings and site conditions are to be reported to the contract manager.

This drawing is to be read in conjunction with all relevant Structural Engineers and Mechanical & Electrical Engineers drawings and specification.

© COPYRIGHT
The copyright in this drawing is vested in OBI Property Ltd and no licence or assignment of any kind has been, or is, granted to any third party whether by provision of copies or originals of the drawings or otherwise unless otherwise agreed in writing.

200 0 200 400 600 800 1000
SCALE 1:20 mm

- Issued for planning 18.04.23 ES SV

REV	DESCRIPTION	DATE	BY	CHK
-----	-------------	------	----	-----

CLIENT NAME

T&M Real Estate

PROJECT NAME

Lindencourt

DWG TITLE:

GFL Proposed Typical Shower

DWG NO: 24_001 REVISION: -

SCALE 1 : 20 @A1 DRAWN: ES

DWG STATUS:

Planning

© OBI Property Limited
80 Mosley Street, Manchester, M2 3FX
t: 0161 237 1717 e: info@obiproperty.co.uk

OBI