



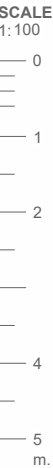


Loop Systems Limited

2 Commercial Street
Manchester M15 4RQ

loopsystems.co.uk
info@loopsystems.co.uk
0161 839 9613

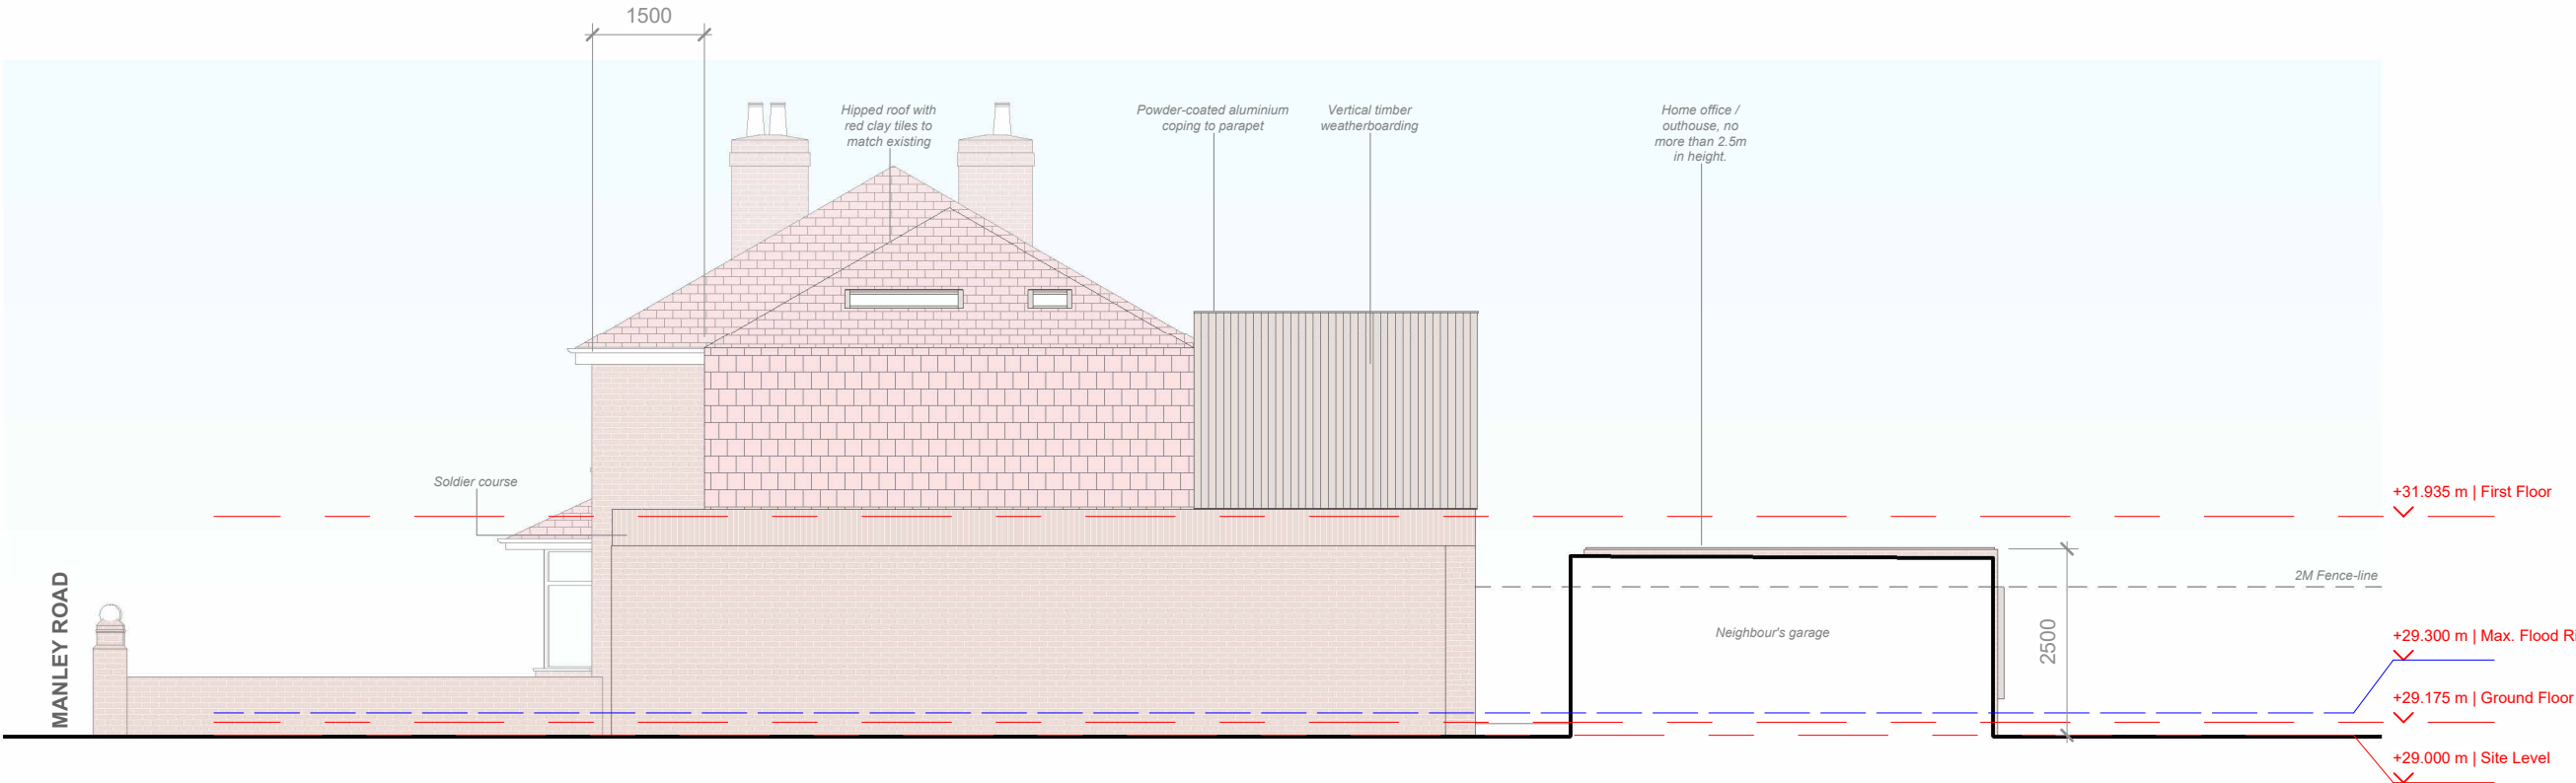

Proposed Right Side Elevation
1 : 100

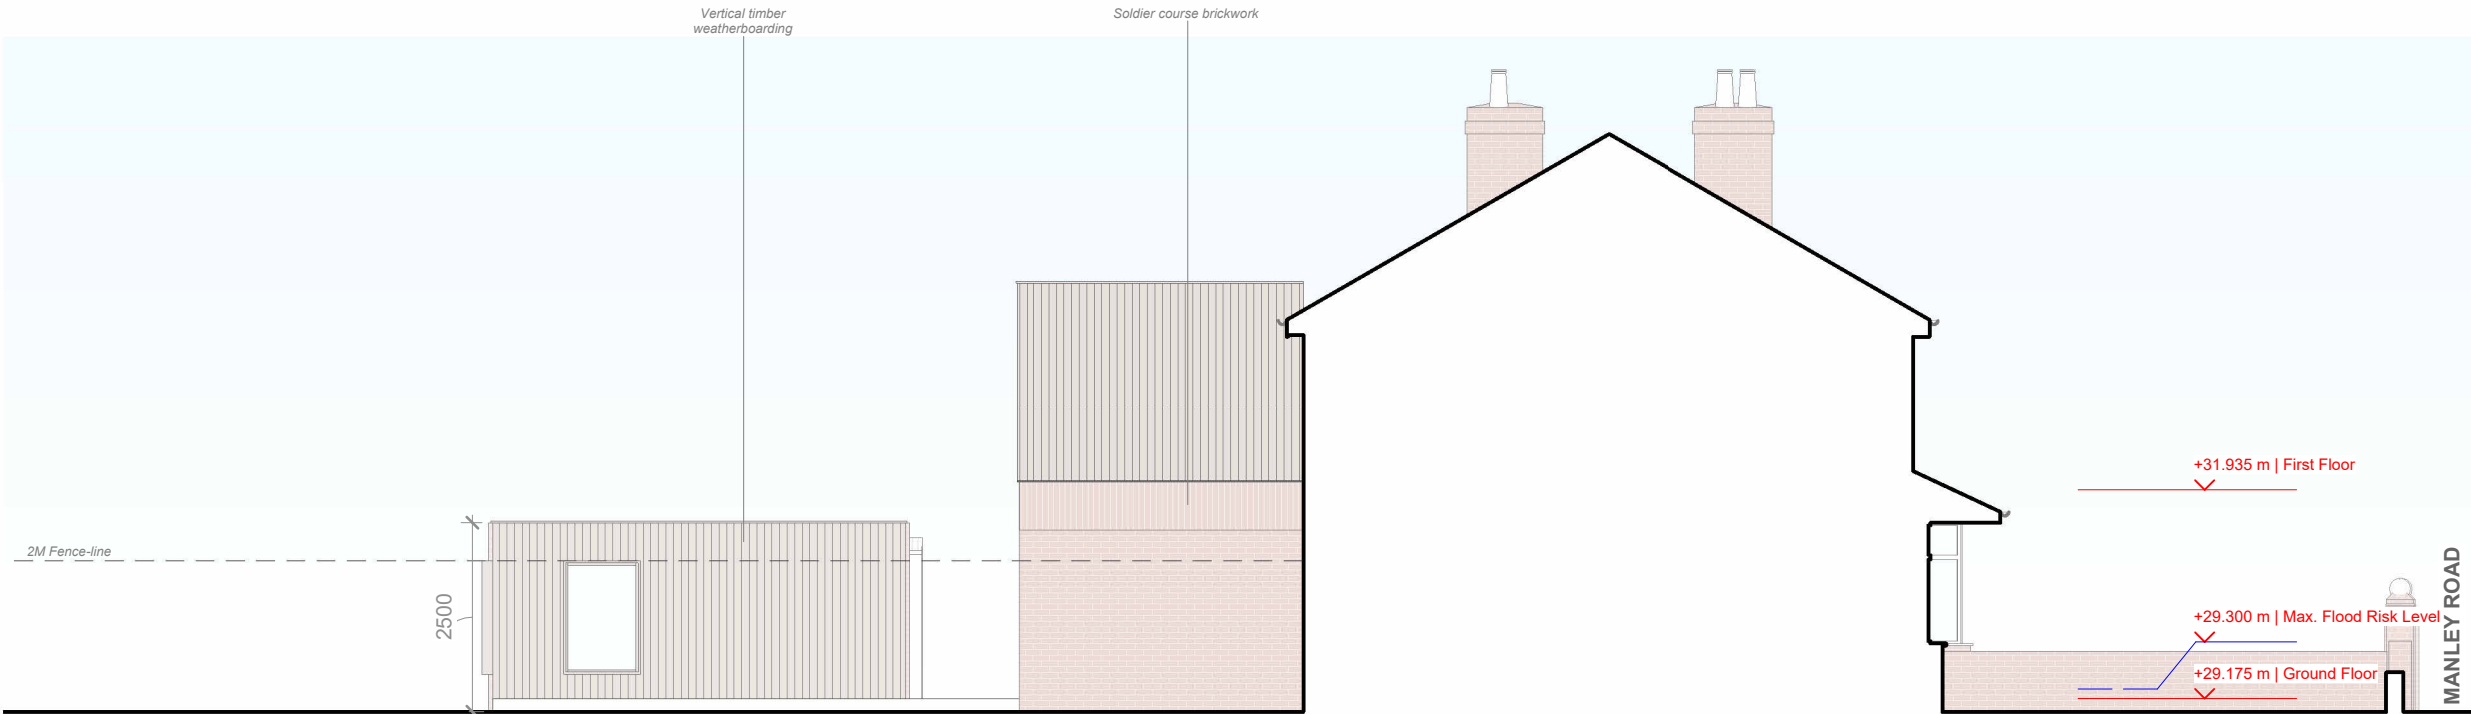

Proposed Left Side Elevation
1 : 100

359
199 Manley Road

199 Manley Road
Chorlton
Manchester
M21 0GY



P-211 - F

Proposed Elevations

FOR PLANNING

C	Amended Scheme	12.12.22	EBW
D	Amended Scheme	05.01.23	EBW
E	For Planning	13.01.23	EBW
F	Set-back 1F from front by 1.5m	03.04.23	TP

LOOP-359- P-211- F

© Loop Systems Limited, 2022
Given dimensions to be taken in preference to measured. Any discrepancies to be brought to the attention of the Architect.