

Waste Management Strategy

Martin Harris Music Practice Building, UoM

- 1.0 The existing provision of bins within the waste store is as follows, the waste store is considered to have ample capacity for the additional waste created by the small development: -
- 2No. 1100 Litre bins (for general/ non-recyclable waste)
 - 1No. 890 Litre mixed recycling cages (for various recyclates collected separately such as paper, plastic bottles and cans)
- 1.1 The approximate volume of waste produced by the new development is as follows: -
- General Waste – 300 Litres per week
 - Pulpable Recycling – 550 Litres per week (cardboard & paper)
 - Mixed Recycling – 150 Litres per week (total of mixed recyclates)
- 1.2 The proposed provision of bins is as follows: -
- 2No. 1100 Litre bins
 - 2No. 890 Litre mixed recycling cages
- 1.3 The current strategy is provided by University of Manchester, Directorate of Estates and Facilities; general (non-recyclable) waste is collected three times per week by University waste contractor, Veolia, on Monday, Wednesday and Friday and recyclable waste is collected daily.
- 1.4 **Stores/ waste removal**
- A number of waste stores are located within the University Campus. The Martin Harris Centre is serviced with a waste store being located in the single storey plant/ storage annex to the building. This store is located at 70m from the proposed development entrance and the route that waste will be taken from the new transient bookable facility is shown in the appendices.
- 1.5 **Waste streams/ collection**
- There is an existing waste strategy in place by the University. Waste/ recycling will be collected daily from areas within the building and taken to the waste store within the Martin Harris Centre single storey annex.
- The waste bin store contains a number of general waste bins as outlined in item 1.0 and has ample capacity for the small quantity of waste and recyclates produced by this small development in the Martin Harris Centre courtyard.

Sir John Nelthorpe School, Brigg

1.6 Waste collection route


Viola will access the bin store via Higher Cambridge street/ Higher Chatham Street and collect waste from the Humanities Bridgeford Street building first before continuing to the Martin Harris bin store to empty the general waste bins at that location on Mondays, Wednesdays and Fridays and recyclable waste cage daily. The following link details how general waste collected by Veolia is managed, but essentially it is returned to their waste management facility in Trafford Park before being bulked up and sent to an energy from waste facility in West Yorkshire -

<https://www.estates.manchester.ac.uk/services/operationalservices/envsvcs/waste/managingwaste/>. Recycles such as paper, plastic bottles, cans and cardboard are collected by the university's own (Campus Cleansing) staff and bulked up before being sent for recycling – see here

<https://www.estates.manchester.ac.uk/services/operationalservices/envsvcs/waste/videos/>


Appendix A (following pages) – Waste Management Strategy Drawings

Rev: P1
March 2023

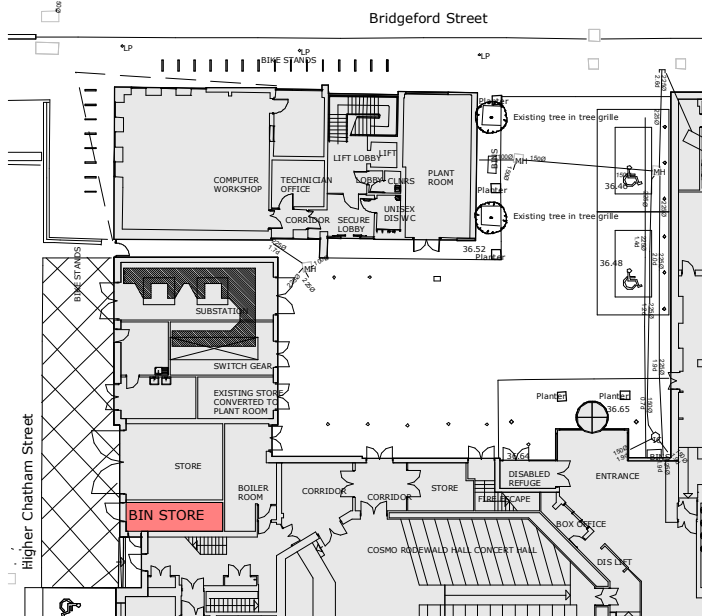

1 Existing Site Plan - WMS

SCALE: 1 : 500

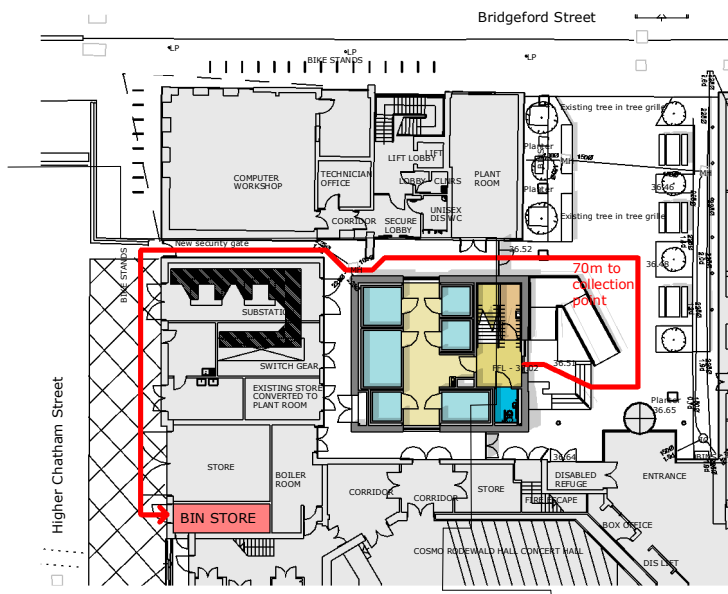

2 Proposed Site Plan - WMS

SCALE: 1 : 500

A4

Rhodesia House
52 Princess Street
Manchester M1 6JX
Telephone+44(0)161 2375646
Website www.jeffersonsheard.com




Project
**Martin Harris Music
Practice Building**

Drawing
**Waste Management
Strategy - Sheet 1 of 2**

Scale 1 : 500	Date 03/22/23
Ref 2080-JSA-XX-00-DR-A-90100	
Drawing Purpose PLANNING APPLICATION	Status S5
Rev.	Drawn SB Drawn CA

Do not scale from this drawing.
The contractor is to check all dimensions on site and report any discrepancies to the Architect.
All rights described in chapter IV of the copyright, designs and patents act 1988 have been generally asserted.

P1	Issued to Planning	22/03/23	SB	CA
Rev	Description	Date	Drn	Chk

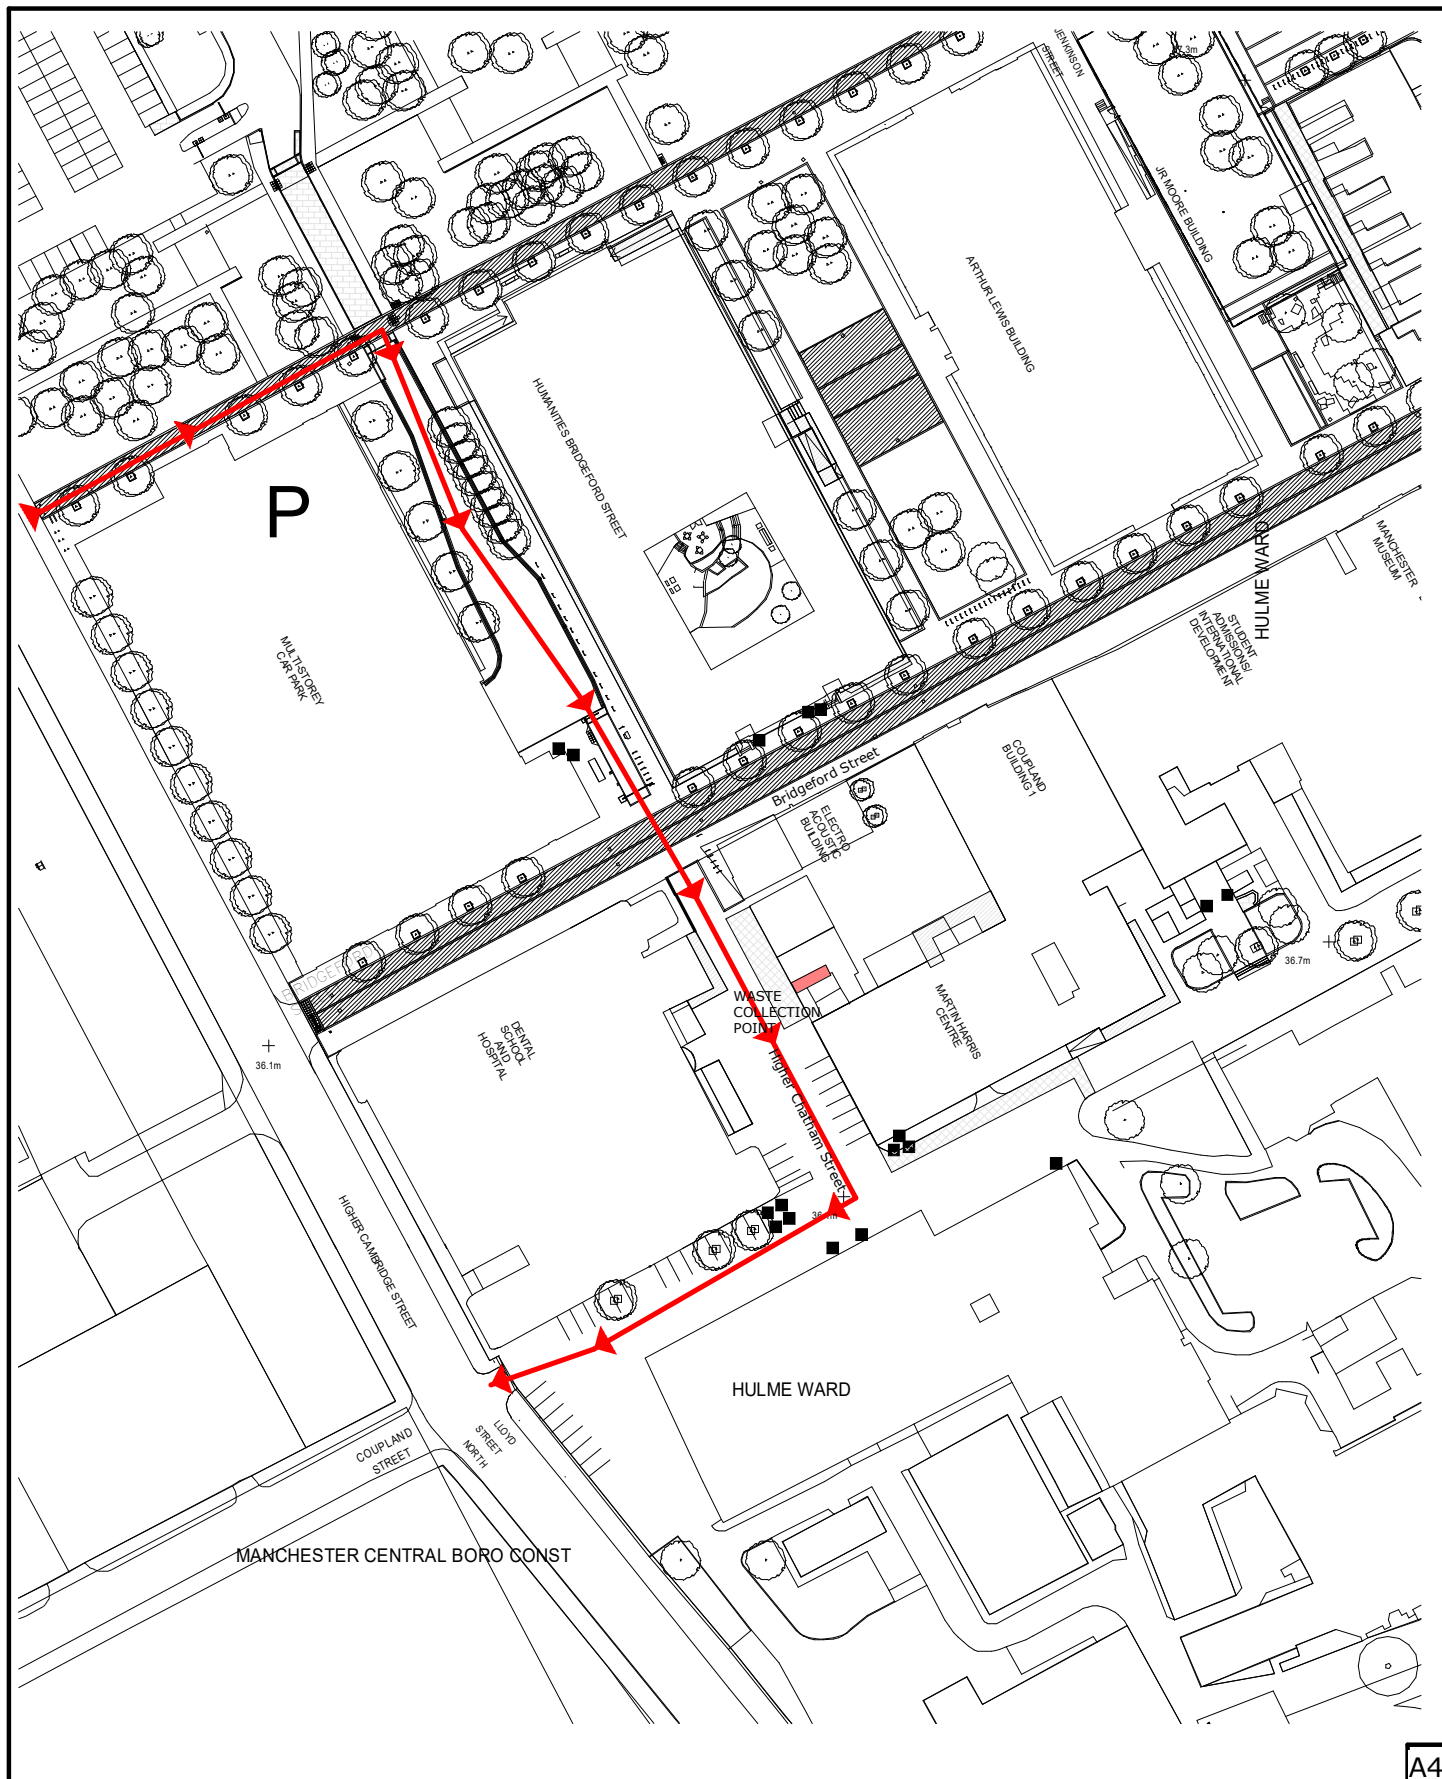

Rhodesia House
52 Princess Street
Manchester M1 6JX
Telephone+44(0)161 2375646
Website www.jeffersonsheard.com

Jefferson Sheard Architects

Project
Martin Harris Music Practice Building

Drawing
Waste Management Strategy - Collection Route - Sheet 2 of 2

Scale 1 : 1250	Date 03/22/23
Ref 2080-JSA-XX-00-DR-A-90101	
Drawing Purpose PLANNING APPLICATION	Status S5
Rev.	Drawn SB Drawn CA

Do not scale from this drawing.
The contractor is to check all dimensions on site and report any discrepancies to the Architect.
All rights described in chapter IV of the copyright, designs and patents act 1988 have been generally asserted.

P1	Issued to Planning	22/03/23	SB	CA
Rev	Description	Date	Drn	Chk