

VISUAL SCALE 1:100 @ A3



01_P-Elevation
1 : 100

New roof window

New flat tiles

Brick to match or similar to existing




02_P-Elevation
1 : 100



03_P-Elevation
1 : 100

Tall top opening window

Aluminium bifolding 4 panel door

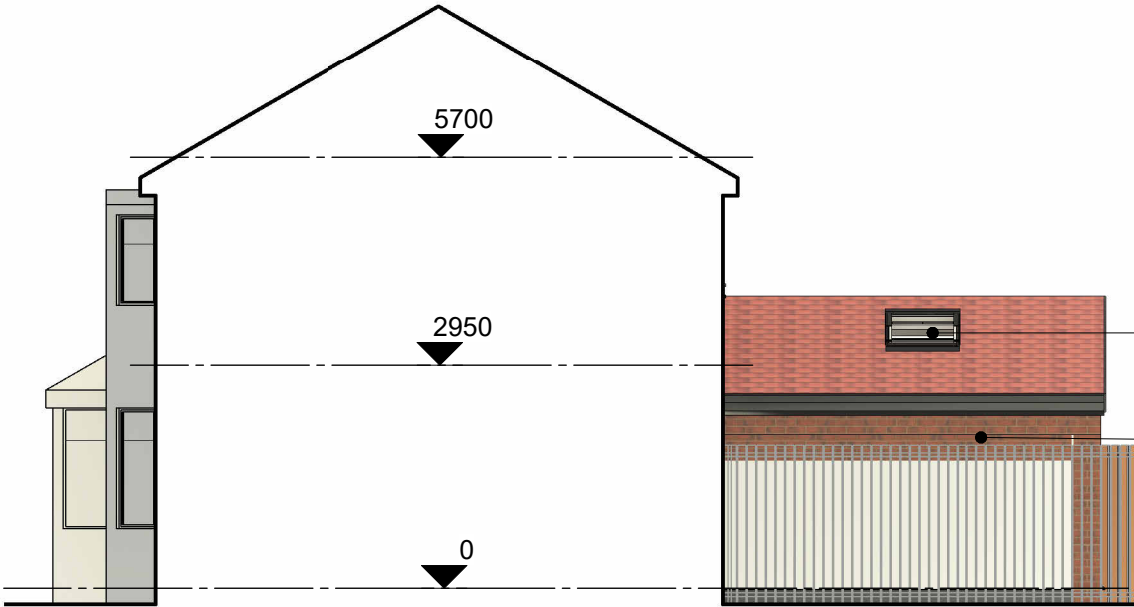

New roof window

Hi level window removed

04_P-Elevation
1 : 100

COPYRIGHT © ALL RIGHTS RESERVED BY VIKAS ALYAS LTD. DO NOT SCALE FROM DRAWING. DRAWING INDICATES DESIGN INTENT ONLY. REPORT ANY DISCREPANCIES TO CLIENT / VA LTD. NOT TO BE USED FOR CONSTRUCTION UNLESS STATED SO. TO BE READ IN CONJUNCTION WITH OTHER DRAWINGS OR SPECIFICATION WHERE PROVIDED.



0161 511 8479

vikas@architek.uk
916 Stockport Road, Levenshulme, Manchester, M19 3AB

No.	Description	Date
P1	Issue to Planning	15.05.2023

PROJECT		ADDRESS		CLIENT			
Single storey side and rear wrap-around extension		1227_1089 Hyde Rd, Manchester M18 7LN		Mr M Yameen			
		SHEET		Date 15.05.2023	Project number 1227	Scale (@ A3) 1 : 100	
MANCHESTER CITY COUNCIL	PURPOSE OF ISSUE PLANNING	Proposed Elevations		Drawn by VA	DRAWING NUMBER		REV
				Checked by VA	A105	P1	