




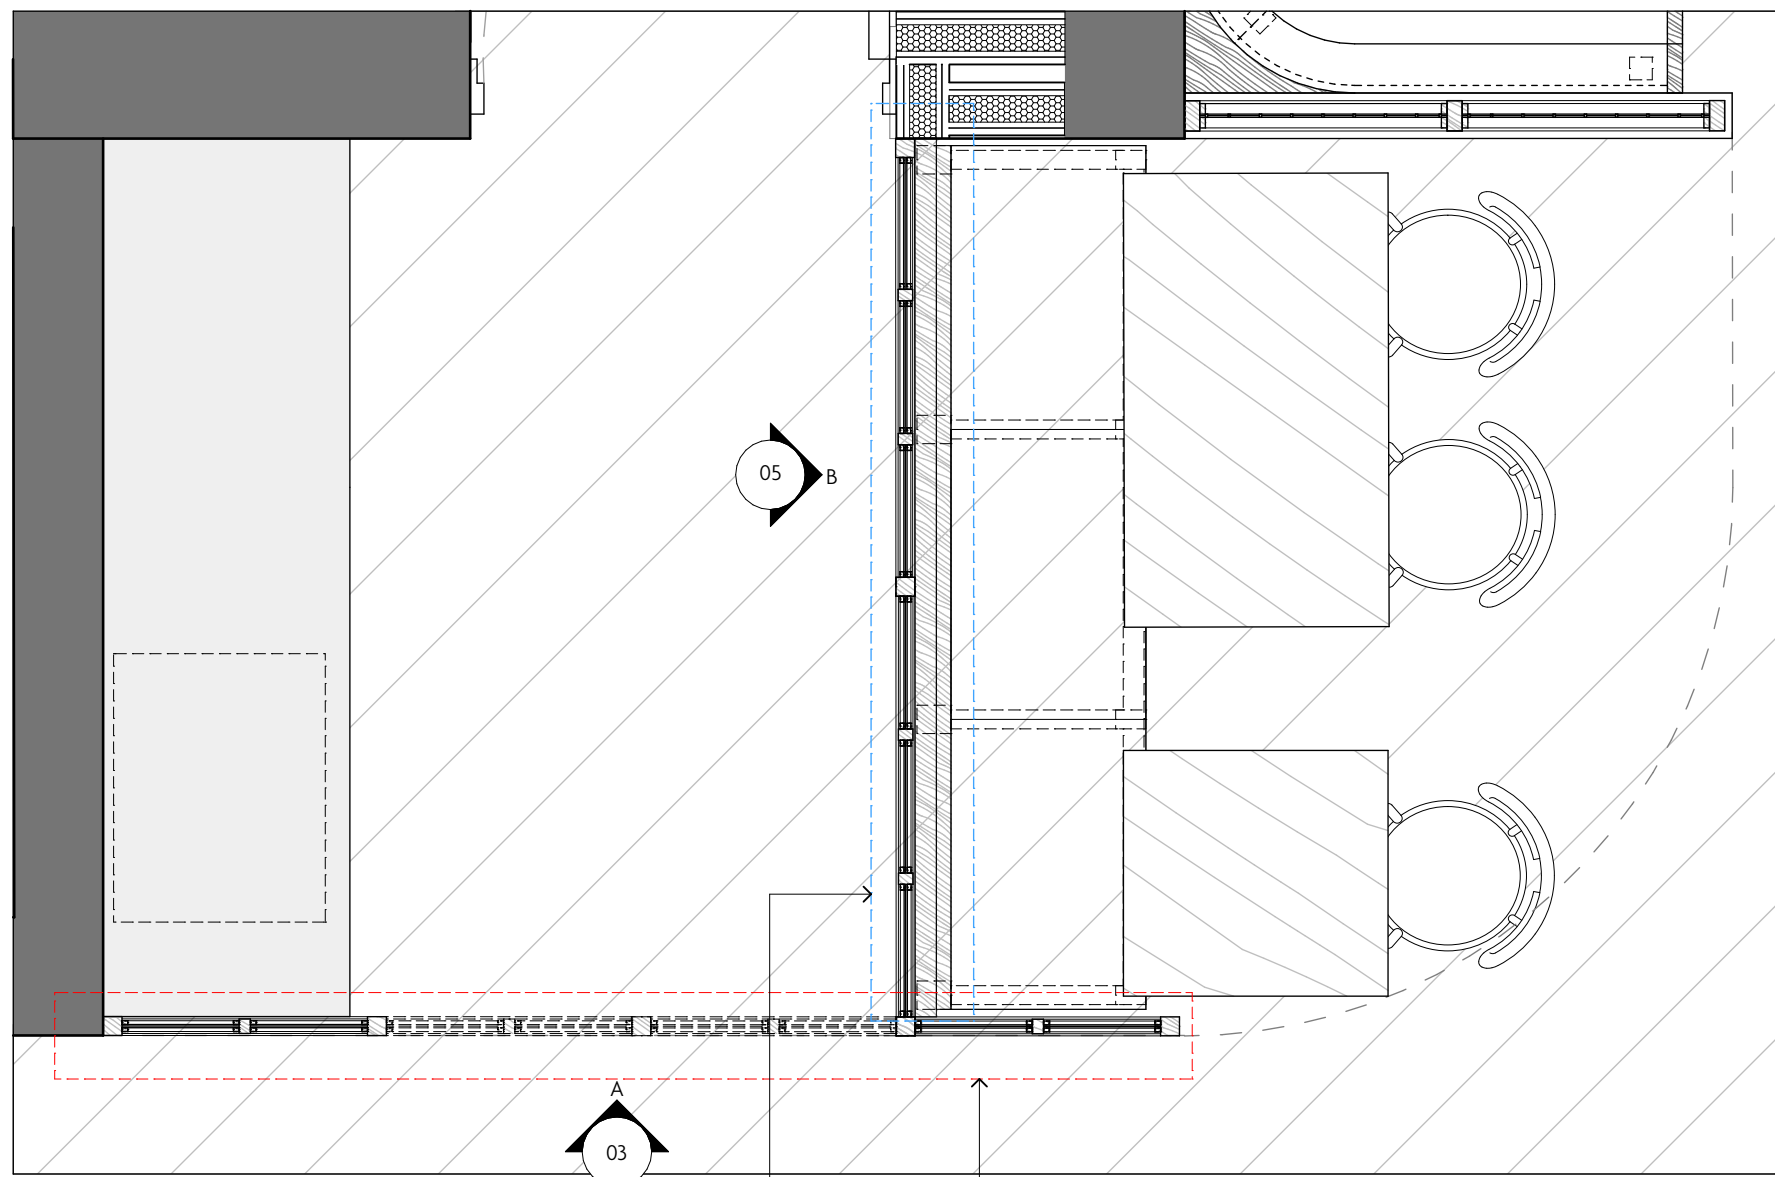


01 SCREEN PLAN - TYPE 04 & 05
1:20 @ A1

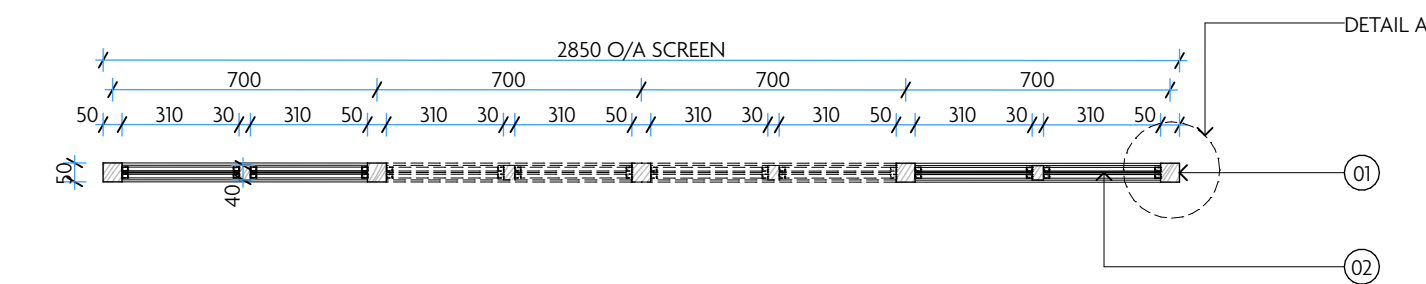


02 SCREEN PART PLAN - TYPE 04
1:20 @ A1

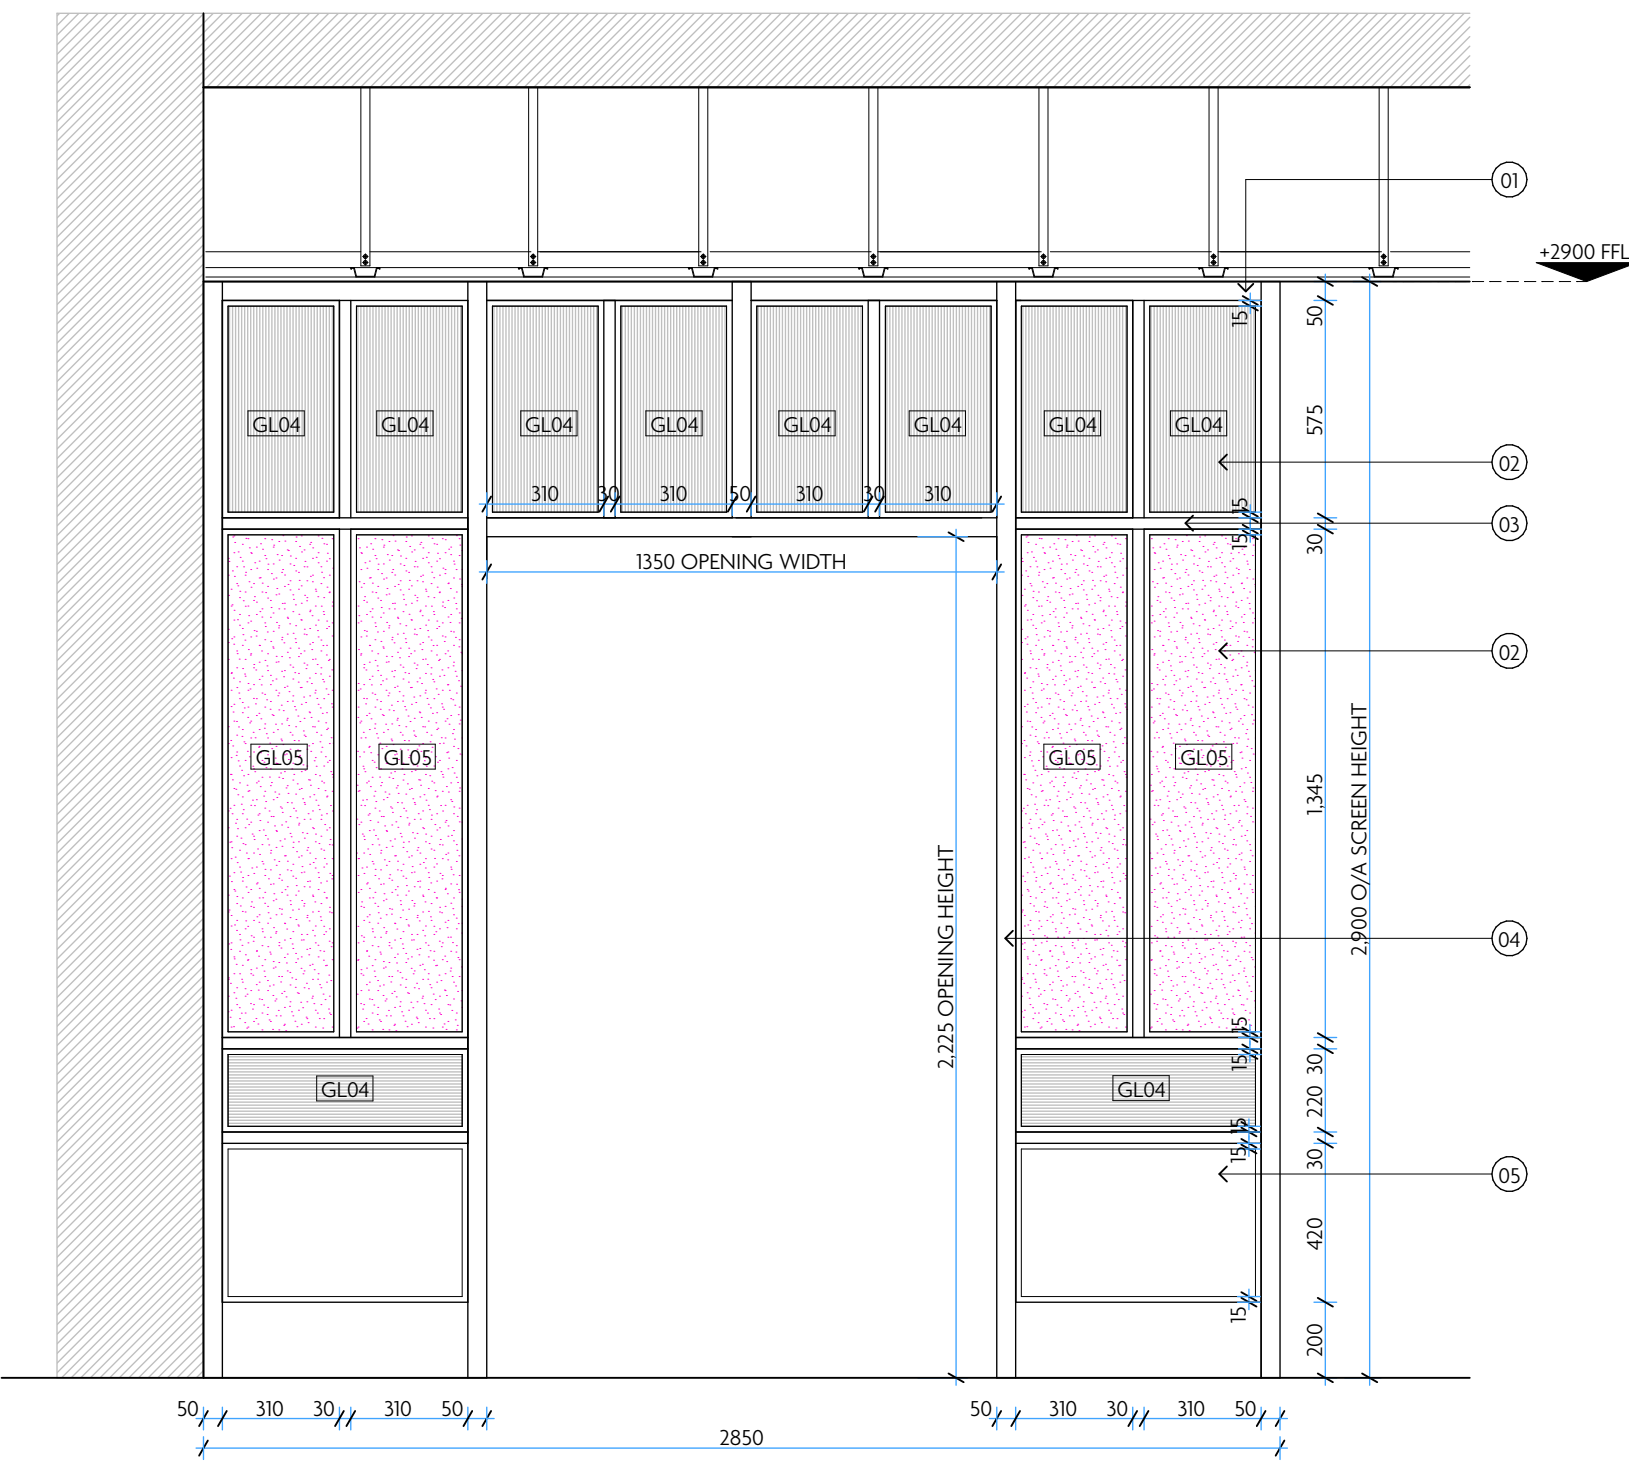

03 SCREEN ELEVATION A - TYPE 04
1:10 @ A1

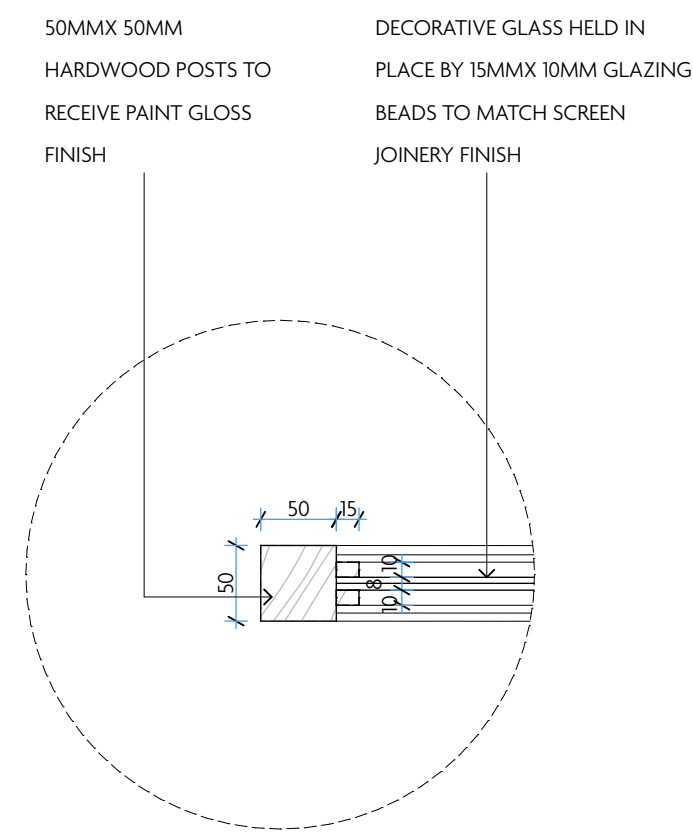


07 SCREEN DETAIL A
1:5 @ A1

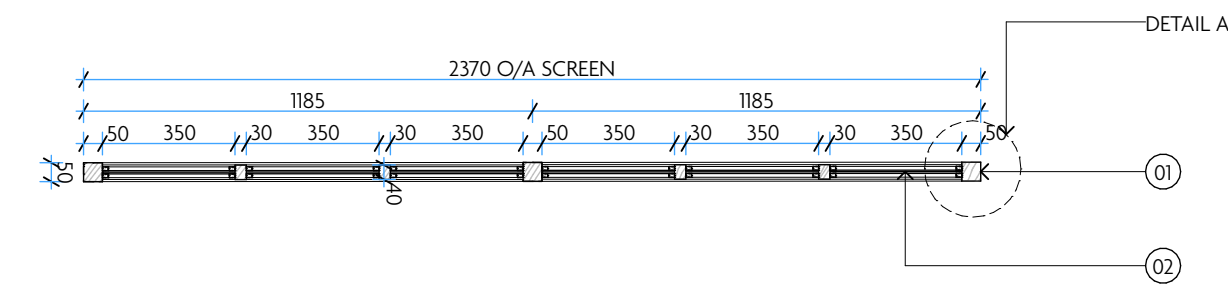


04 SCREEN PART PLAN - TYPE 05
1:20 @ A1




05 SCREEN ELEVATION B - TYPE 05
1:10 @ A1

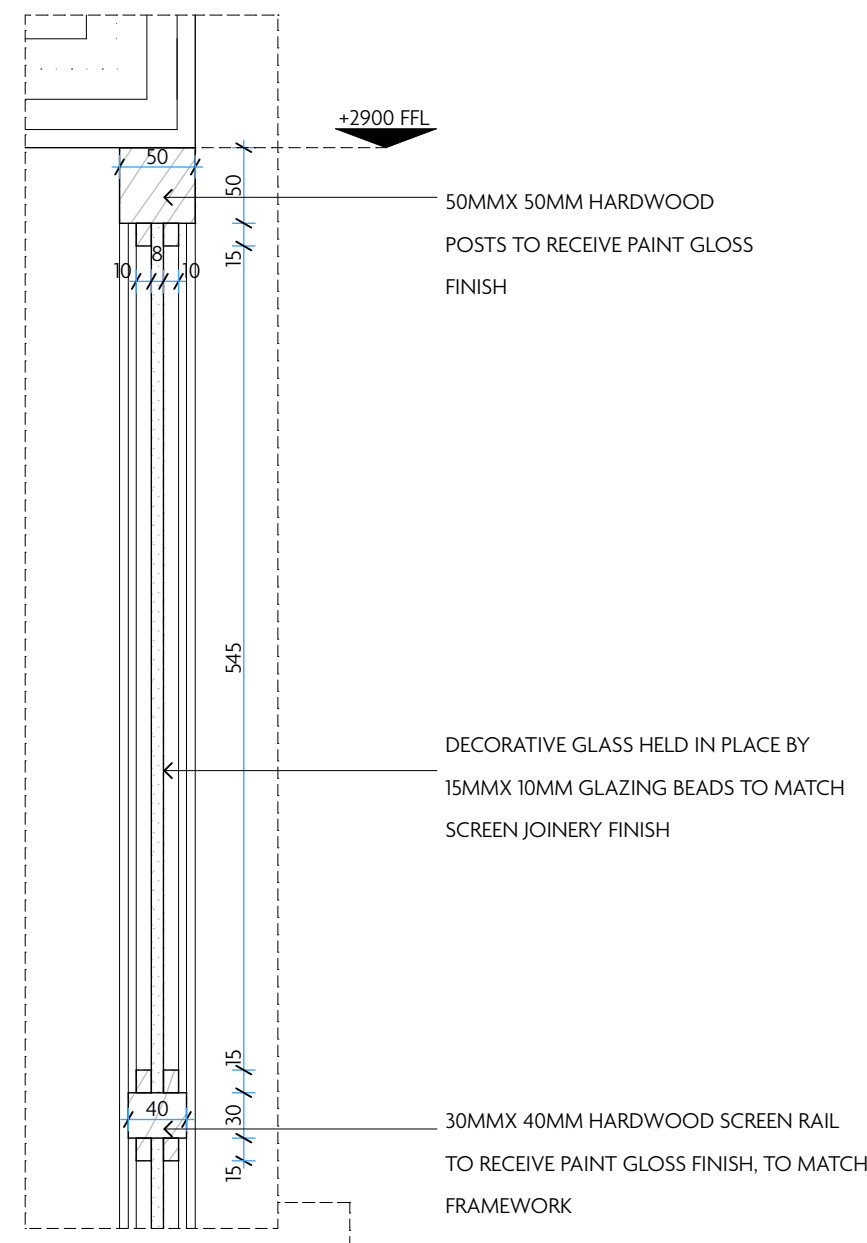


08 SCREEN DETAIL B
1:5 @ A1

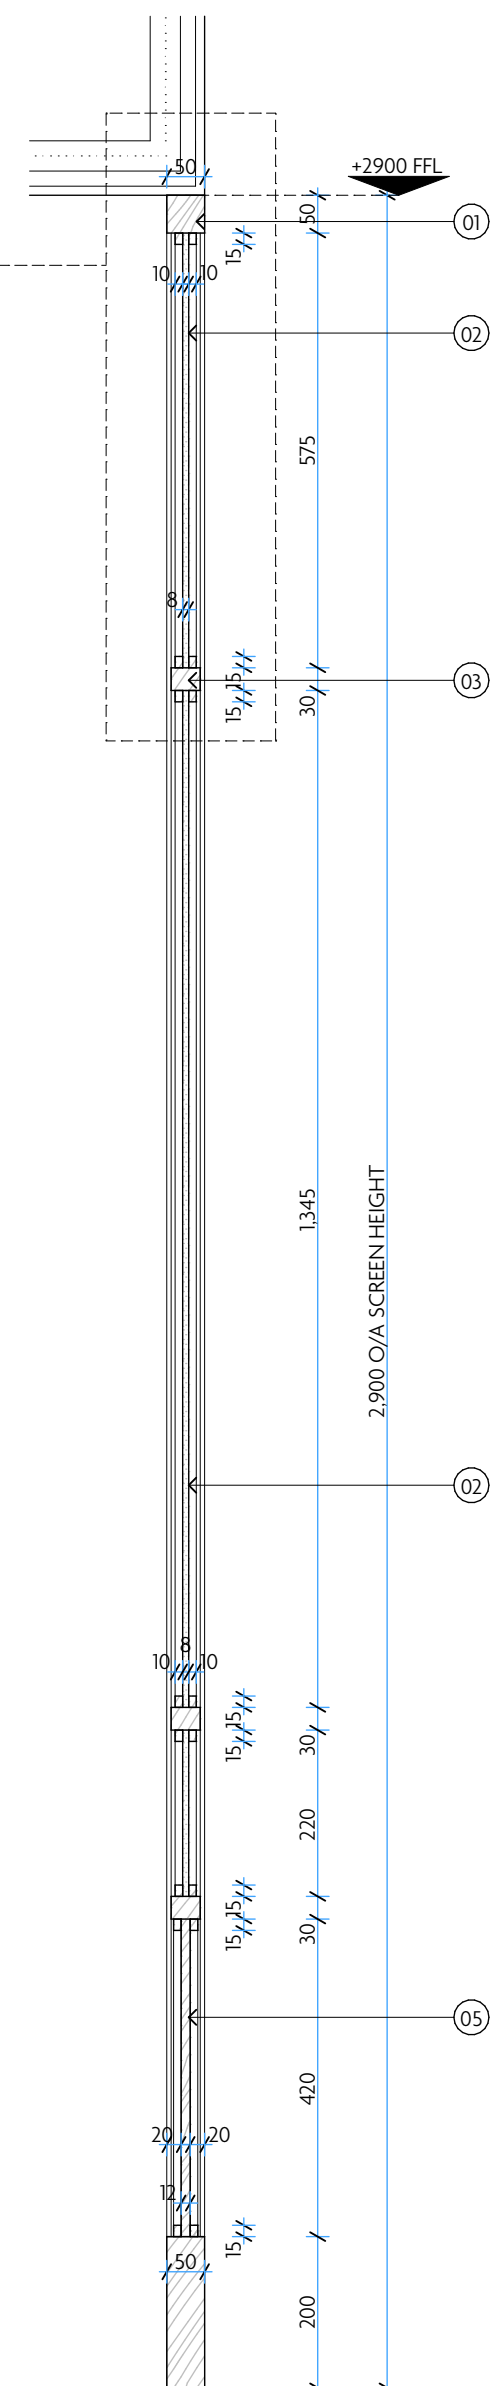


06 SCREEN SECTION DD - TYPE 04&05
1:10 @ A1

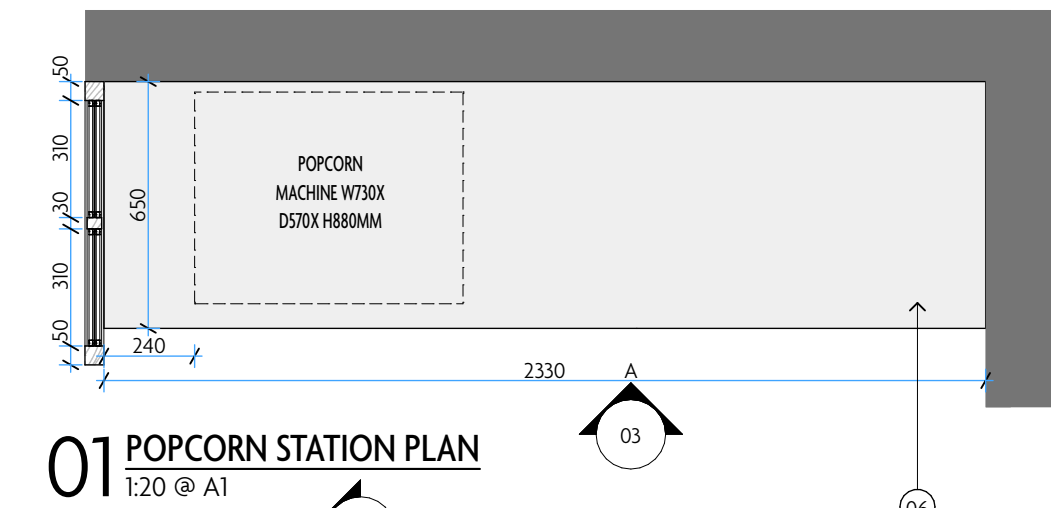


01 POPCORN STATION PLAN
1:20 @ A1

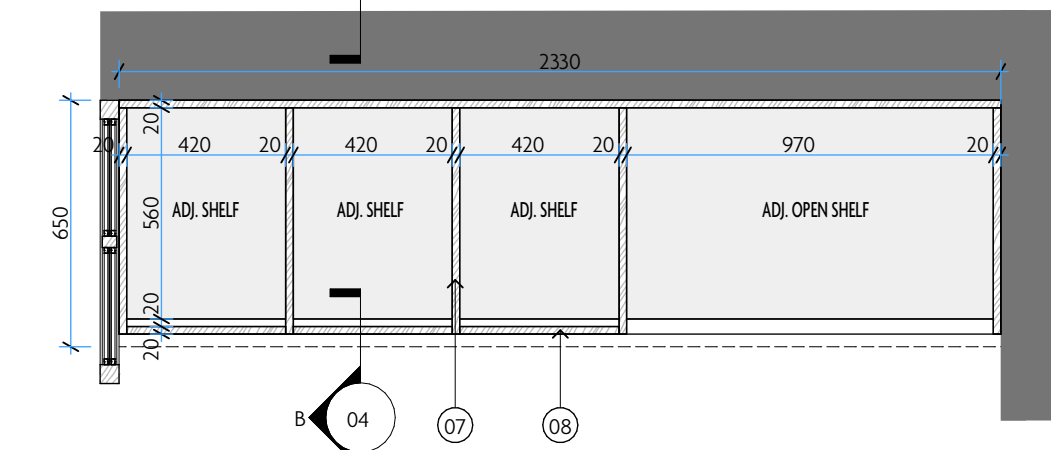

02 POPCORN STATION PLAN SECTION AA
1:20 @ A1

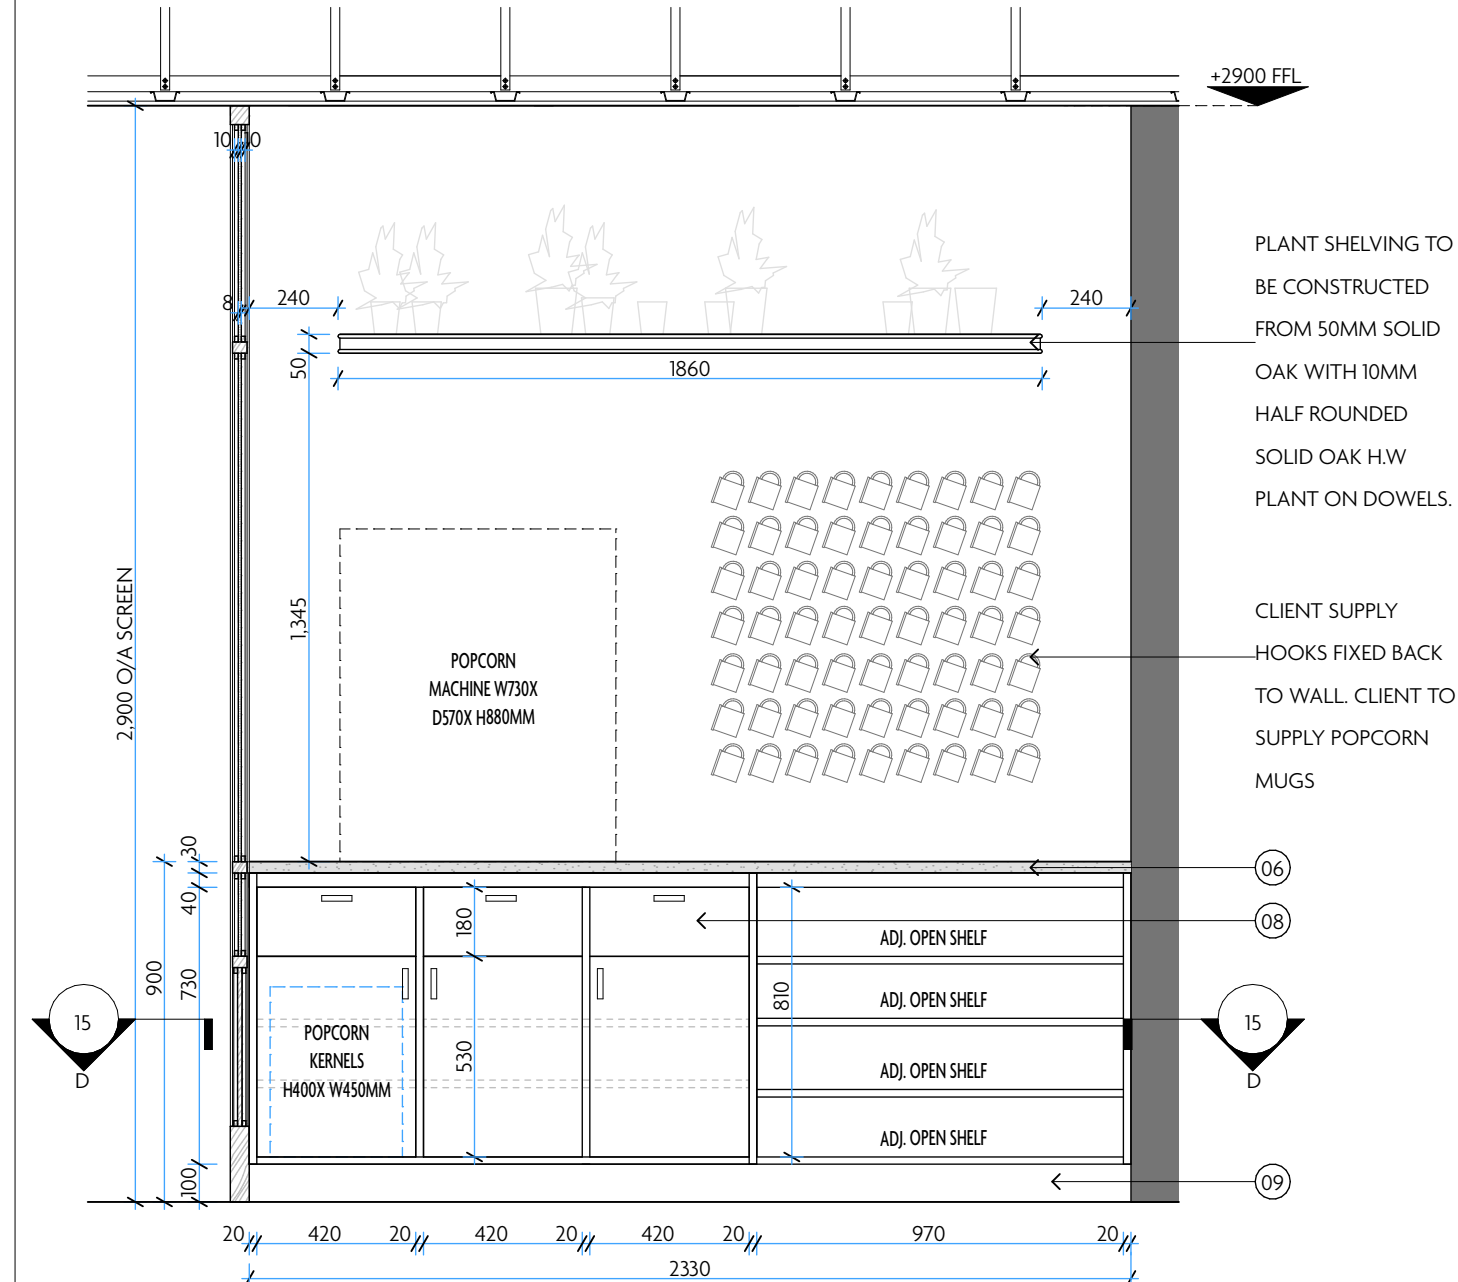

03 POPCORN STATION ELEVATION A
1:20 @ A1

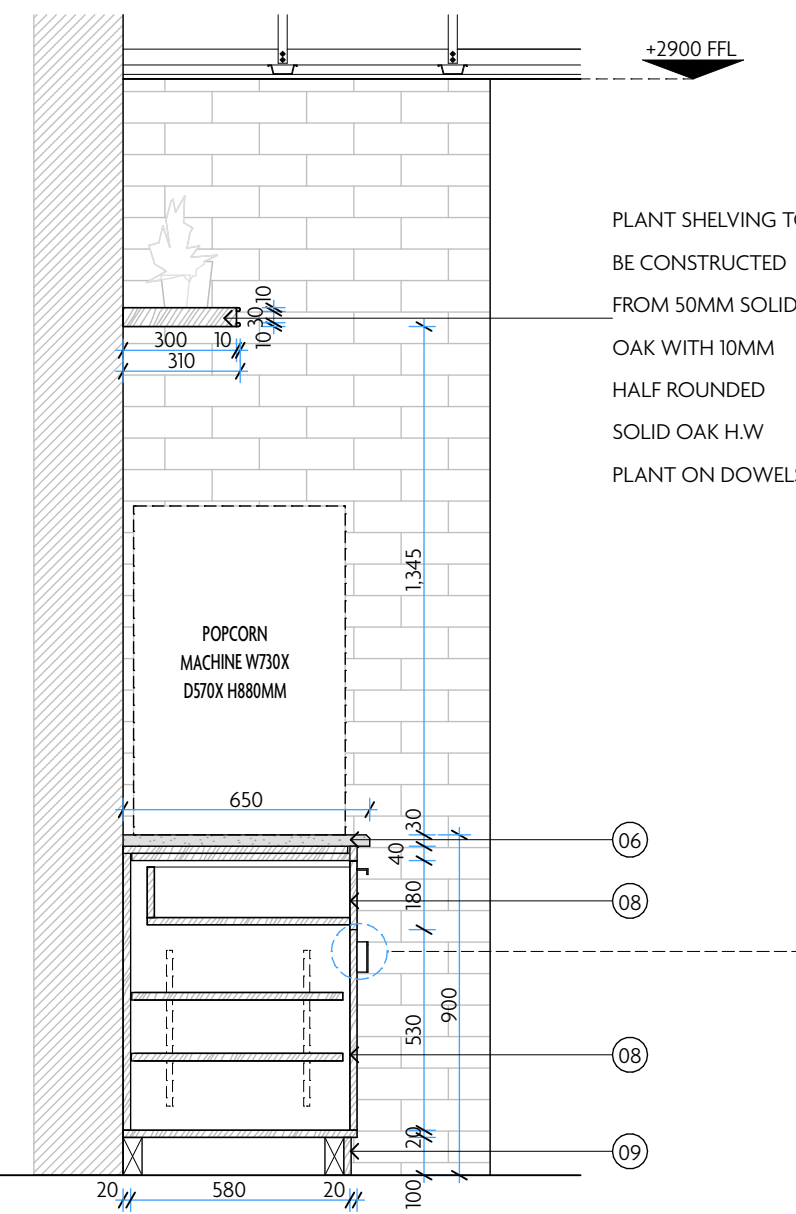

04 POPCORN STATION SECTION BB
1:20 @ A1

- GENERAL NOTES:
- DO NOT SCALE: ALL DIMENSIONS MUST BE CHECKED AND VERIFIED ON SITE.
- ALL DIMENSIONS ARE IN MILLIMETRES UNLESS NOTED OTHERWISE.
- THE CONTRACTOR SHALL TAKE THEIR OWN DIMENSIONS AND SHALL BE RESPONSIBLE FOR THE ACCURATE ADJUSTMENT OF ANY FITTING TOGETHER OF VARIOUS PARTS.
- ALL WORKS TO BE CARRIED OUT IN ACCORDANCE WITH THE CURRENT BRITISH STANDARDS, B.S. CODES OF PRACTICE AND BUILDING REGULATIONS.
- CONSTRUCTION DRAWINGS TO BE SUPPLIED WITH SAMPLES OF ALL FINISHES AND MATERIALS, TO BE APPROVED BY MACAULAY SINCLAIR PRIOR TO FABRICATION/PROCUREMENT.
- SITE SURVEY REQUIRED - ALL DIMENSIONS ARE INDICATIVE ONLY.
- 1 METER SAMPLE SECTION OF SEATING REQUIRED IN SIMILAR PROPOSED UPHOLSTERY FOR FINAL APPROVAL BY CLIENT AND MACAULAY SINCLAIR.
- ALL FIXED SEATING TO BE BY SPECIALIST.
- NOTES:
- SCREEN TO BE CONSTRUCTED FROM 50MMX 50MM HARDWOOD TO RECEIVE PAINT GLOSS FINISH. REFER TO DETAIL A
 - DECORATIVE GLASS HELD IN PLACE BY 15MMX 10MM GLAZING BEADS TO MATCH SCREEN JOINERY FINISH. REFER TO DETAIL B
 - 30MMX 40MM HARDWOOD SCREEN RAIL TO RECEIVE PAINT GLOSS FINISH, TO MATCH FRAMEWORK
 - 50MM HARDWOOD POSTS TO SCREEN. TO RECEIVE GLOSS PAINT FINISH TO MATCH JOINERY
 - 12MM BIRCH PANEL INSET FROM EDGE OF SCREEN. TO RECEIVE PAINT FINISH TO MATCH JOINERY
 - 30MM HONED CARRARA MARBLE COUNTERTOP WITH QUARTER BEVEL EDGE PROFILE
 - INTERNAL CARCASS AND SHELVES FORMED IN SOLID OAK. ADJUSTABLE SHELVES ON BLCK TONK STRIPS. OAK STAINED TO MATCH APPROVED CONTRACTOR SUPPLY SAMPLE
 - DOOR AND DRAWERS TO BE FORMED IN 20MM THICK SOLID OAK. DOORS FITTED ON SOFT CLOSE HINGES. OAK STAINED TO MATCH APPROVED CONTRACTOR SUPPLY SAMPLE
 - 100MM HIGH OAK VENEERED SET BACK SKIRTING STAINED TO MATCH APPROVED CONTRACTOR SUPPLY

OAK REFERENCE: WARM MID OAK STAINED AND FINISHED TO MATCH MACAULAY SINCLAIR SAMPLE. MULTIPLE SAMPLES TO BE PROVIDED BY MAIN CONTRACTOR AND APPROVED BY MACAULAY SINCLAIR


1 NO. COAT OF OSMO OIL. POLYX TERRA BRUSHED OR RAG APPLIED THEN RUBBED OFF. 24 HOURS DRY.

1 NO. COAT OF OSMO POLYX CLEAR SATIN OIL APPLIED AS ABOVE AND RUBBED OFF. 24 HOURS DRY BEFORE USE.

GLASS SPECIFICATIONS:

GL04 4MM THICK OCEANSIDE CLEAR 1/4 REEDED (OC100QR-F) GLASS LAMINATED TO 4MM THICK CLEAR FLOAT GLASS BY PEARSONS GLASS. MAX SHEET 1220X 610MM

GL05 4.5MM TOUGHENED GEOTHE RESTORATION GLASS. GLASS FROM TATRA. MAX SHEET 1555MMX 2410MM

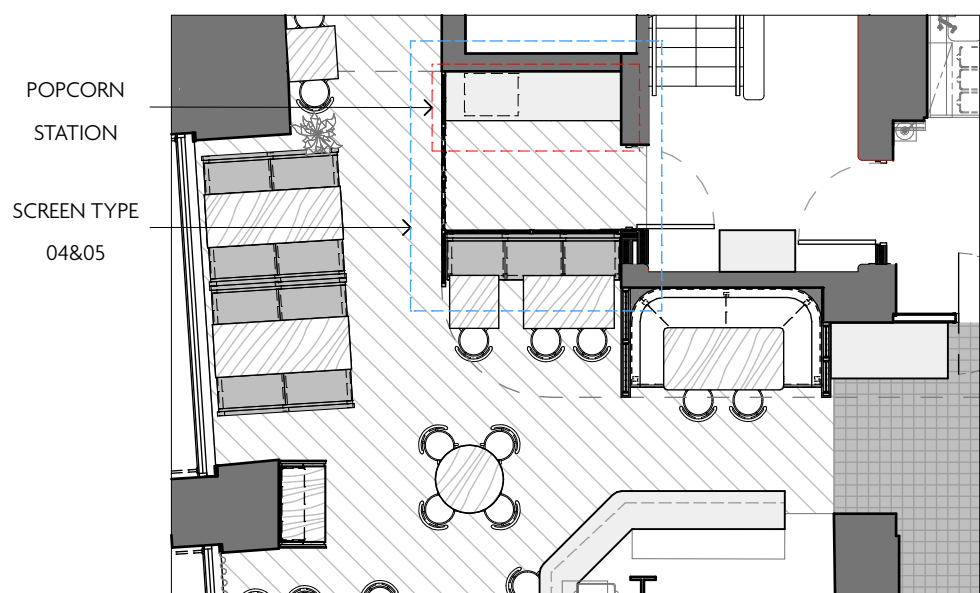

05 KEY PLAN
1:100 @ A1



REFERENCE IMAGE OF SCREEN

REV DATE REASON

REV DATE REASON

NOTES

Do not scale from this drawing. All dimensions to be checked on site prior to any manufacture and construction.

Macaulay Sinclair

PROJECT Flat Iron Manchester
TITLE Proposed Fixed Joinery - Popcorn Station & Screen
SCALE @ A1 1:20/ 1:10/ 1:5 @A1
DATE 02/02/2023
DRAWN BY FP
PROJ NO. 3809
DWG NO. 03(19)
STATUS PLANNING