



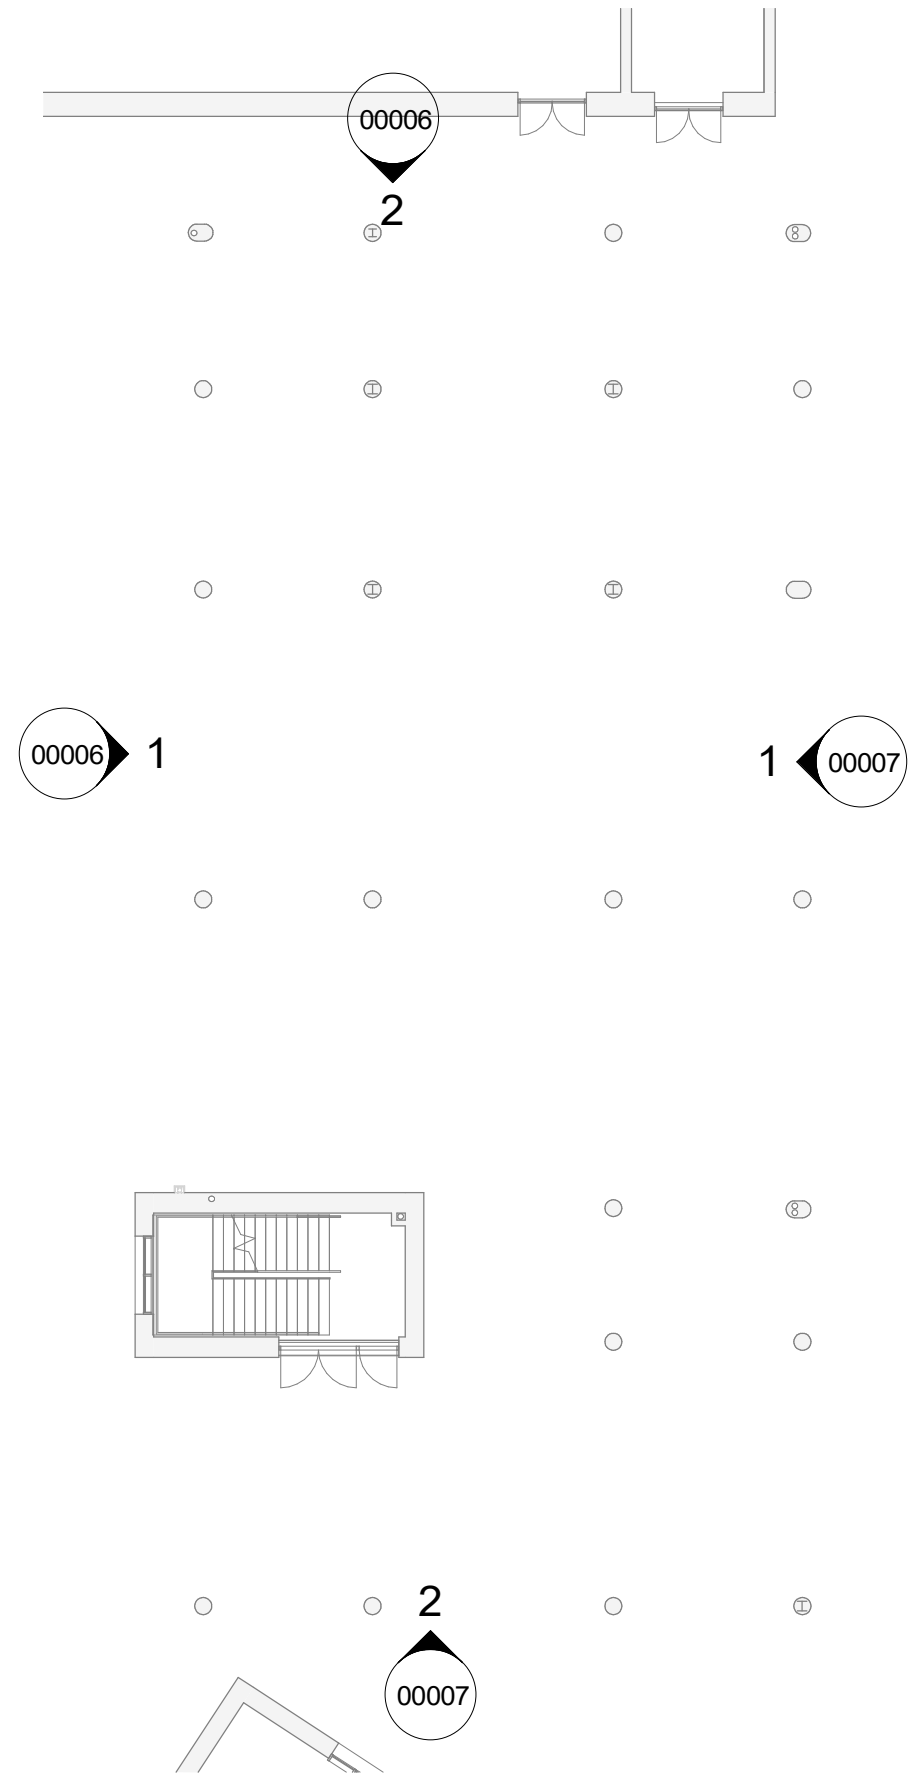

Existing Elevation A

1 : 100 @ A1

© Copyright: All rights reserved. This drawing must not be reproduced without permission. Do not scale from this drawing. All dimensions are in millimetres unless otherwise stated. Any discrepancies should be reported to the Architect.

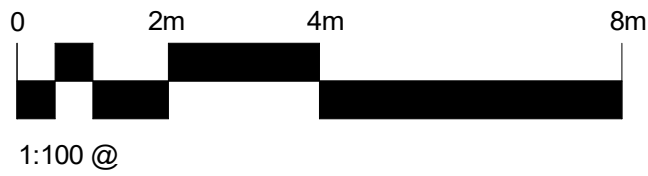

Existing Key Plan



Existing Elevation B

1 : 100 @ A1

P01	Issue for Planning	10/05/23	JP	PH
Revision	Description	Date	Drawn	Checked
Halliday Meecham Architects Limited				
111 Piccadilly Manchester M1 2HY +44 (0)161 661 5566				
4 Devonshire Street London W1W 5DT +44 (0)203 440 5175				
hma@hallidaymeecham.com www.hallidaymeecham.com				
				
Client: Ardwick Academy				
Project: Ardwick DT Fitness Suite				
Phase/ Location: 345 Stockport Rd, Manchester M13 0LF				
Drawing: Existing Elevations 001				
Scale @ A1	Scale @ A3	Date:	Drawn:	Checked:
1:100		05/10/23	JP	PEH
Job No.		Drawing No.		
5627		00006		
Drawing Ref.				Revision
5627-HMA-XX-ZZ-DR-A-00006				P01