




21

Front (South) Elevation
1 : 50

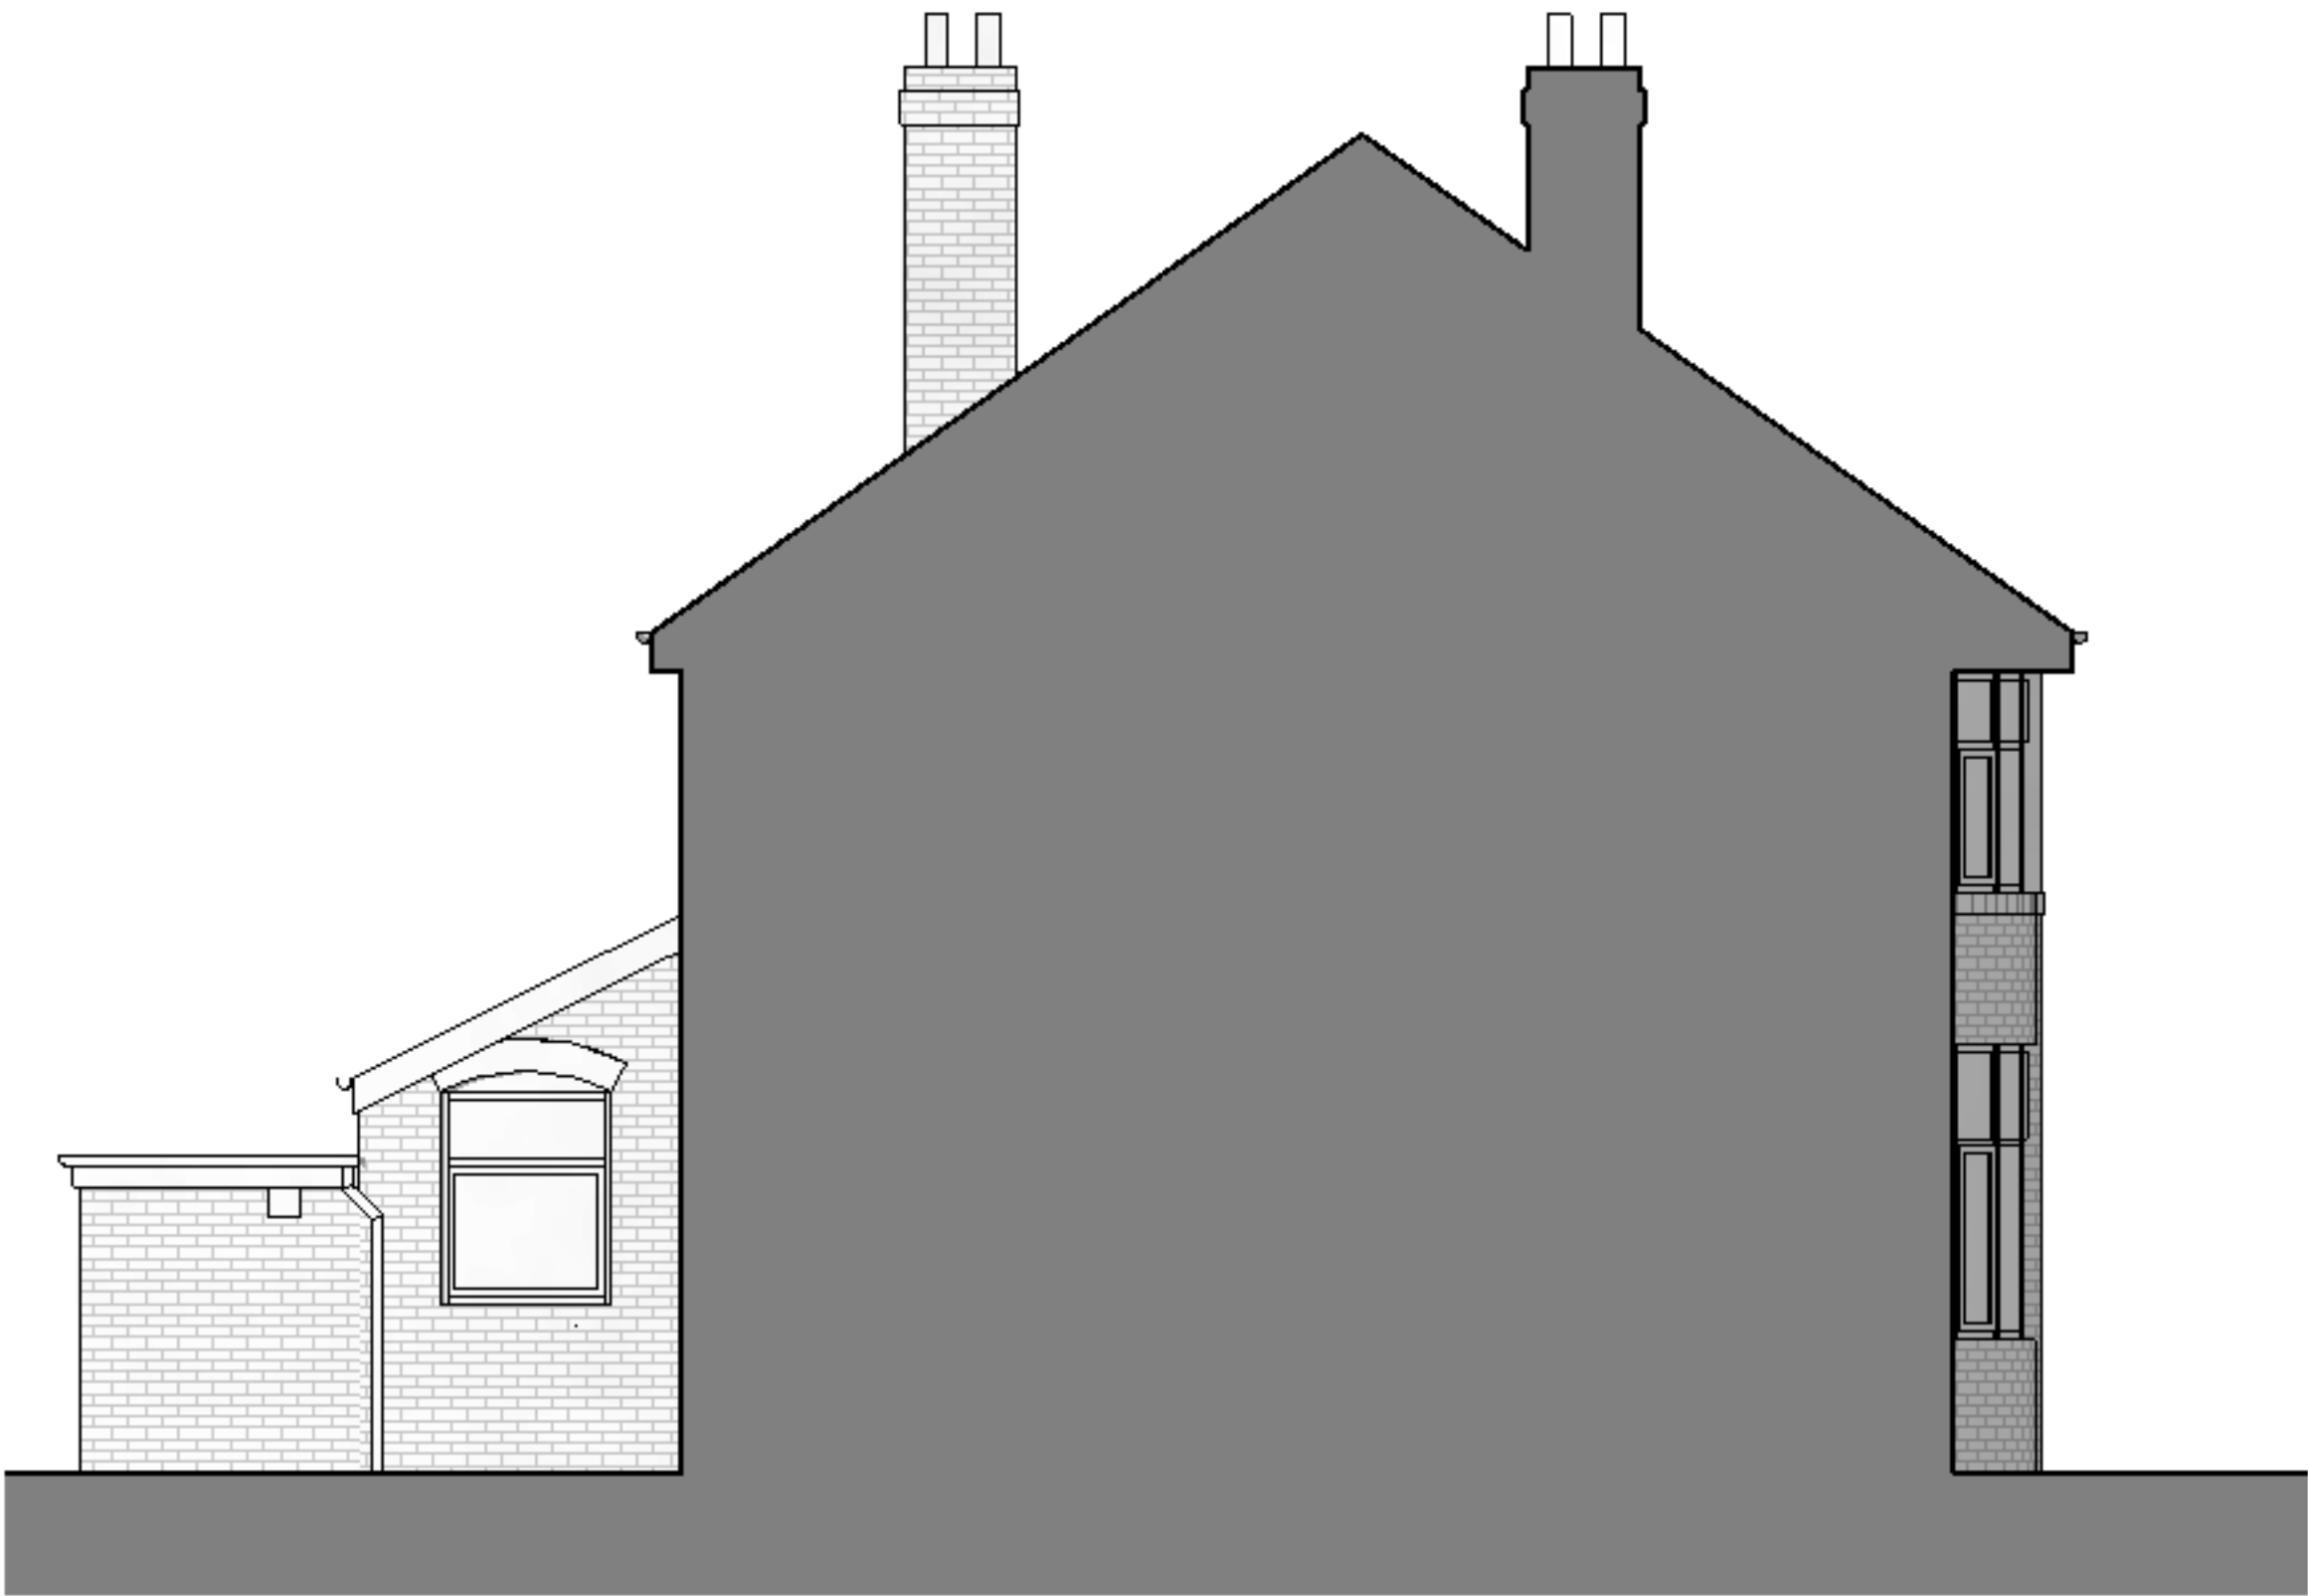

Side (West) Elevation
1 : 50



21

Rear (North) Elevation
1 : 50



Side (East) Elevation
1 : 50



NOTES
The Contractor is to check all dimensions and site conditions before commencing.
Do not scale from this drawing.
This drawing remains the copyright of WHYL Architecture.

KEYPLAN

B	Planning issue	WL	17.04.23
A	Initial issue	WL	05.04.23
Rev	Description	By	Date
Client	Mr & Mrs Hurwitz		
Project	23 Ferndene Road, Manchester		
Drawing	Existing Elevations		
Dwg No.	23FR - 115	Rev	B
Date	27.03.2023	Scale	1 : 50
Drawn	Author	Approved	Approver
Issue	Concept		