
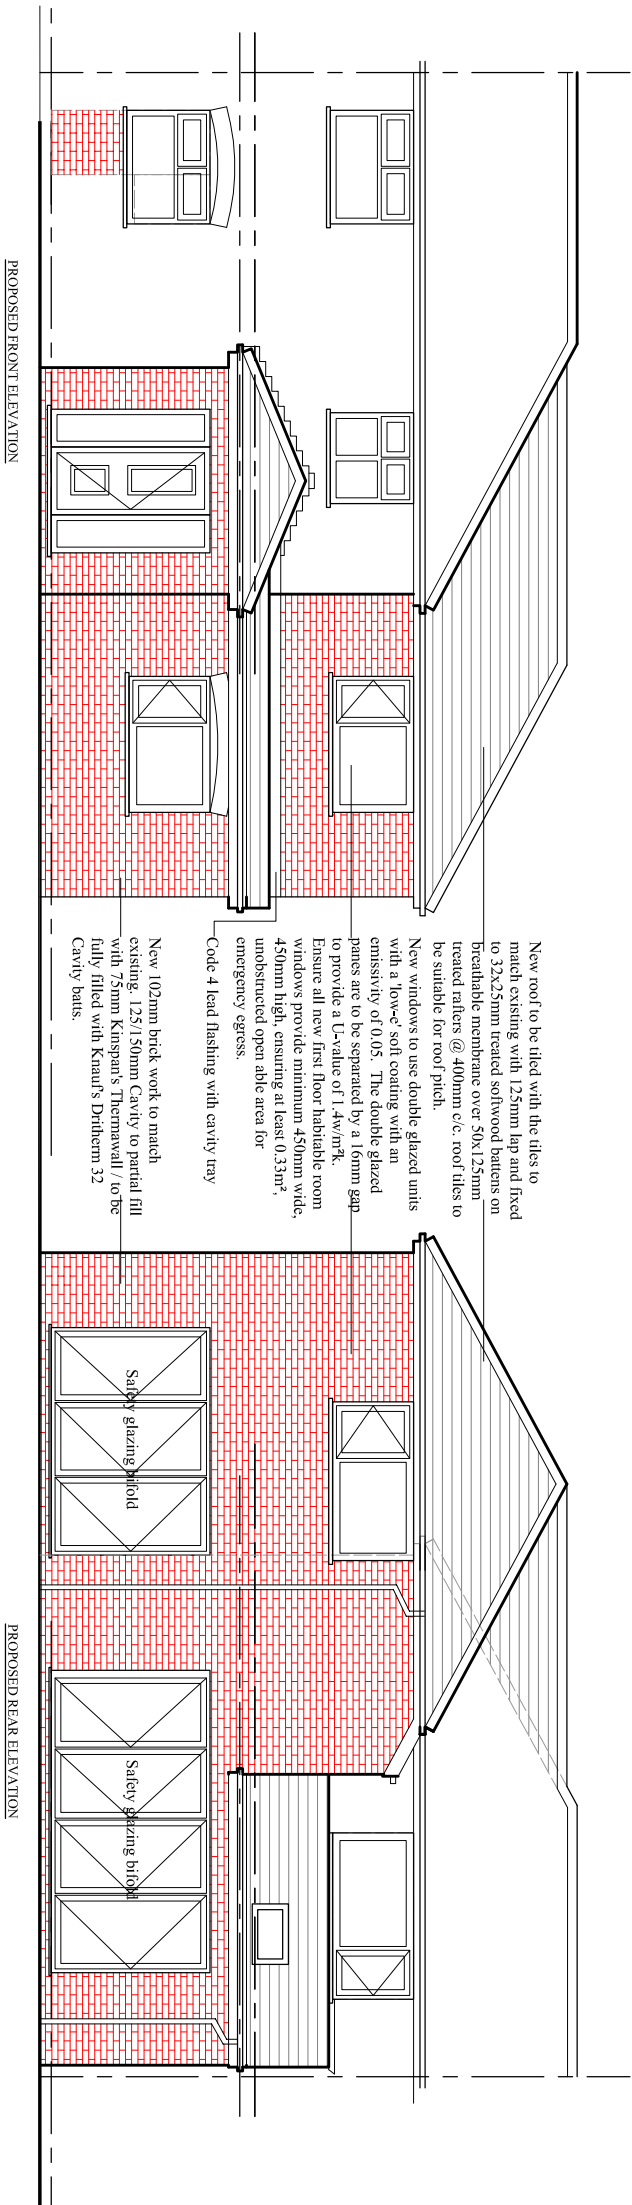


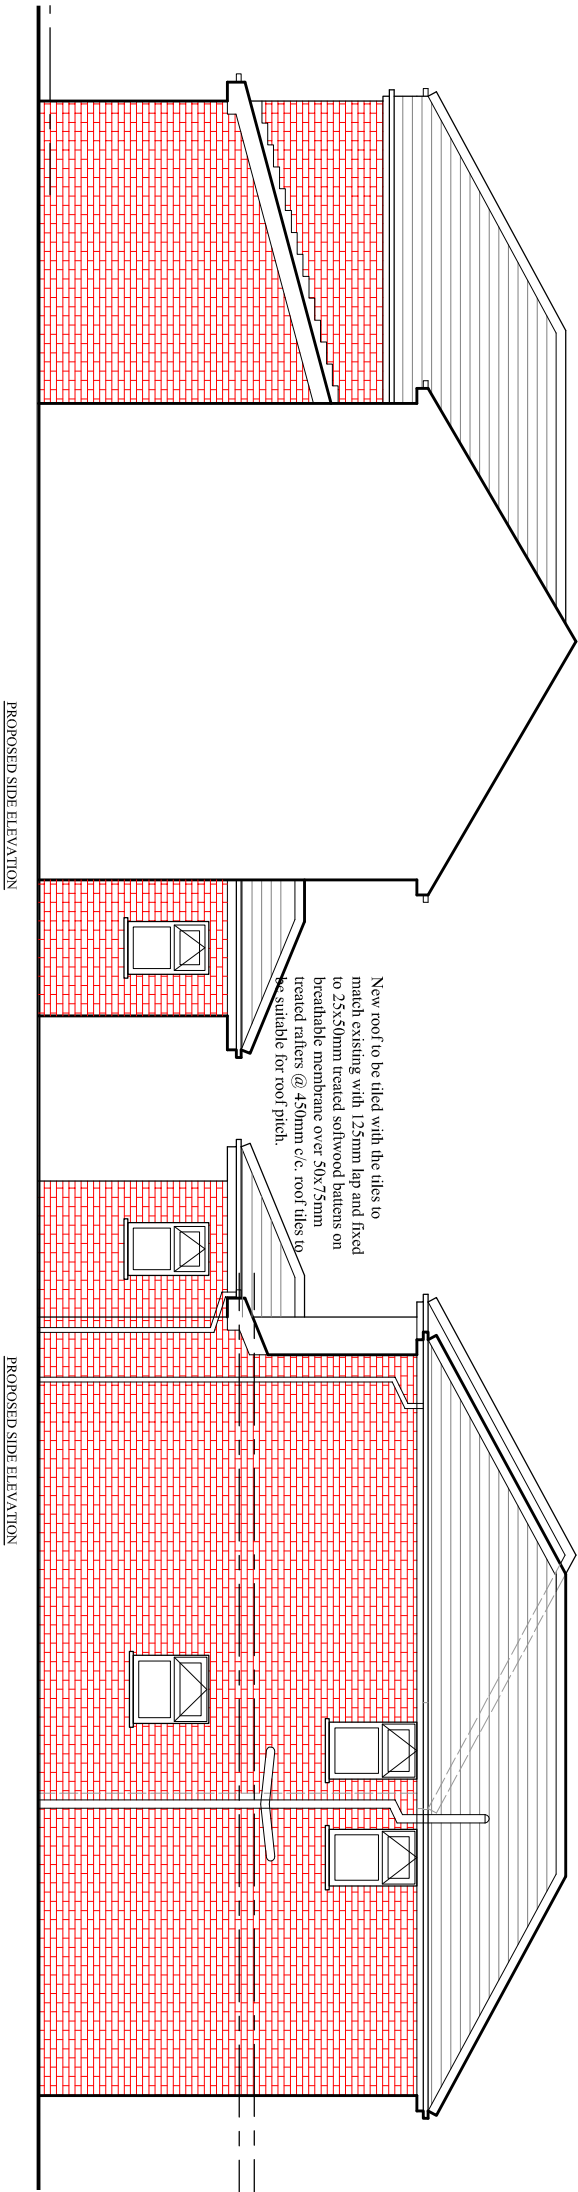

PROJECT
74 Hart Road, Fallowfield

CLIENT
Mr. Ahmed Shah

DRAWING TITLE

Proposed Elevation Plan

JOB No _____ DRAWING No NA-P03

SCALE DATE REVISION
1:100@A3 Dec. 2022
DRAWN CHECKED BY -
NA

t: 0782 895 3405
e: niamat@hotmail.co.uk