




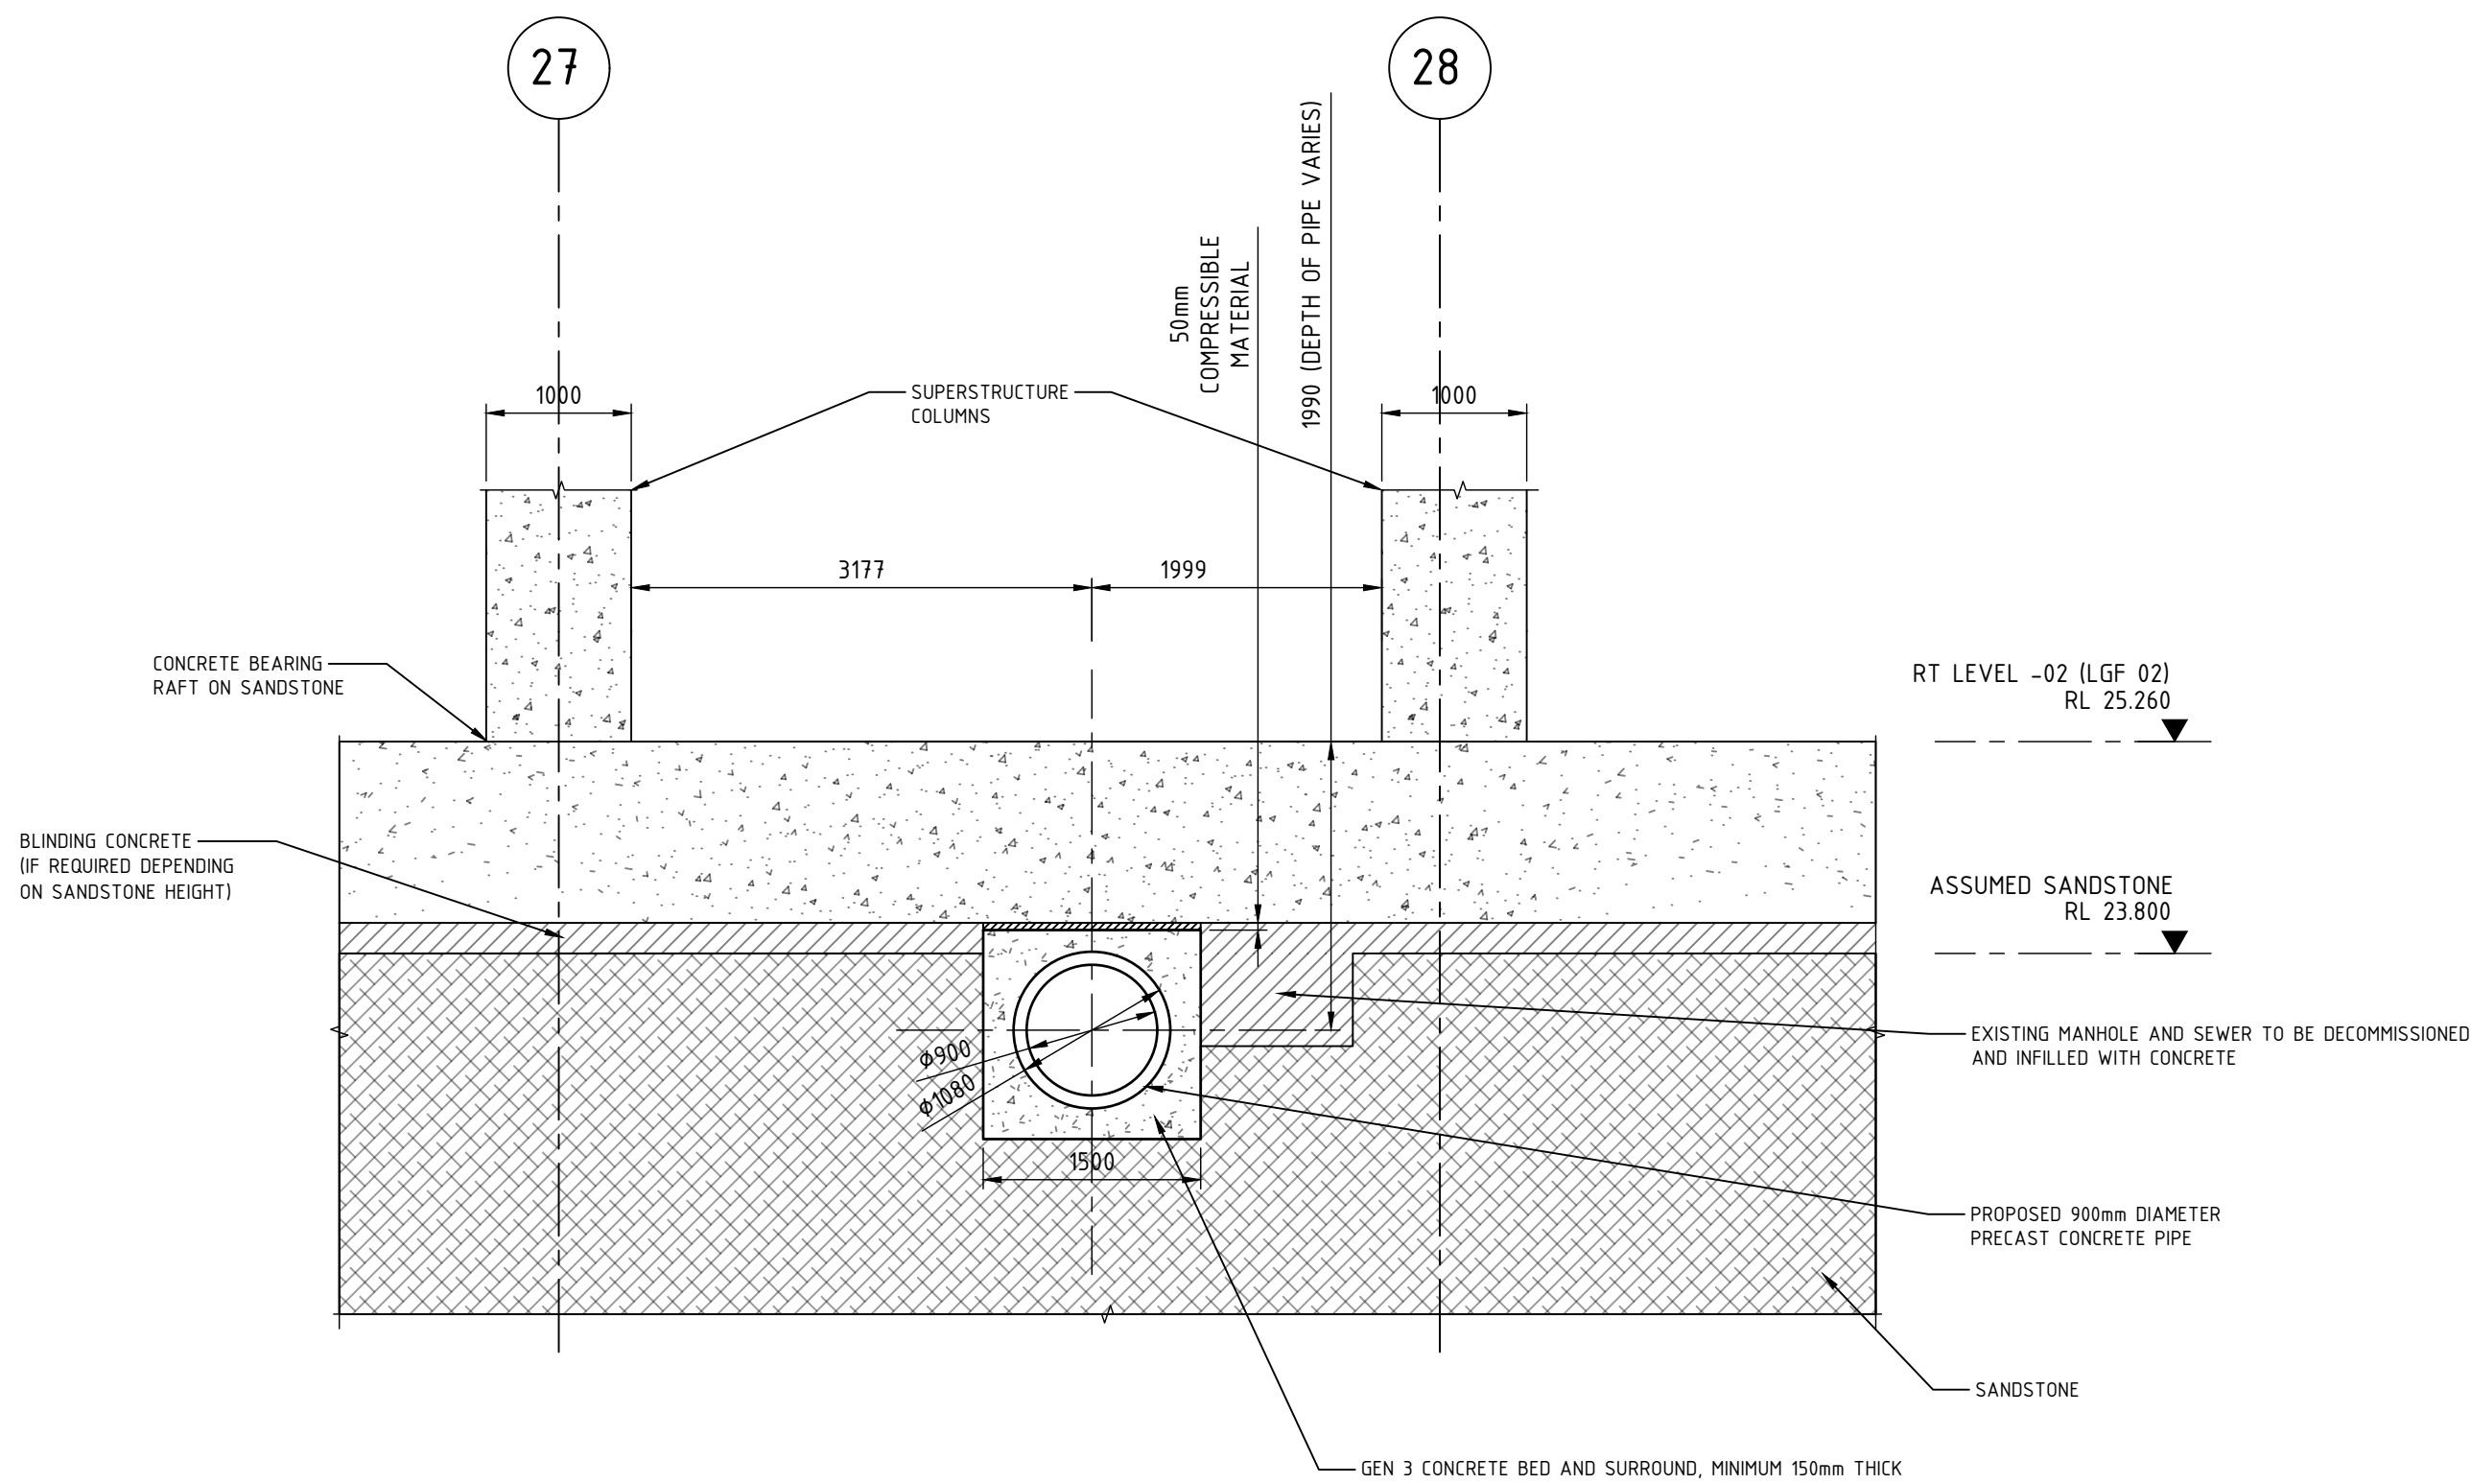


SECTION A
SCALE 1:50
035

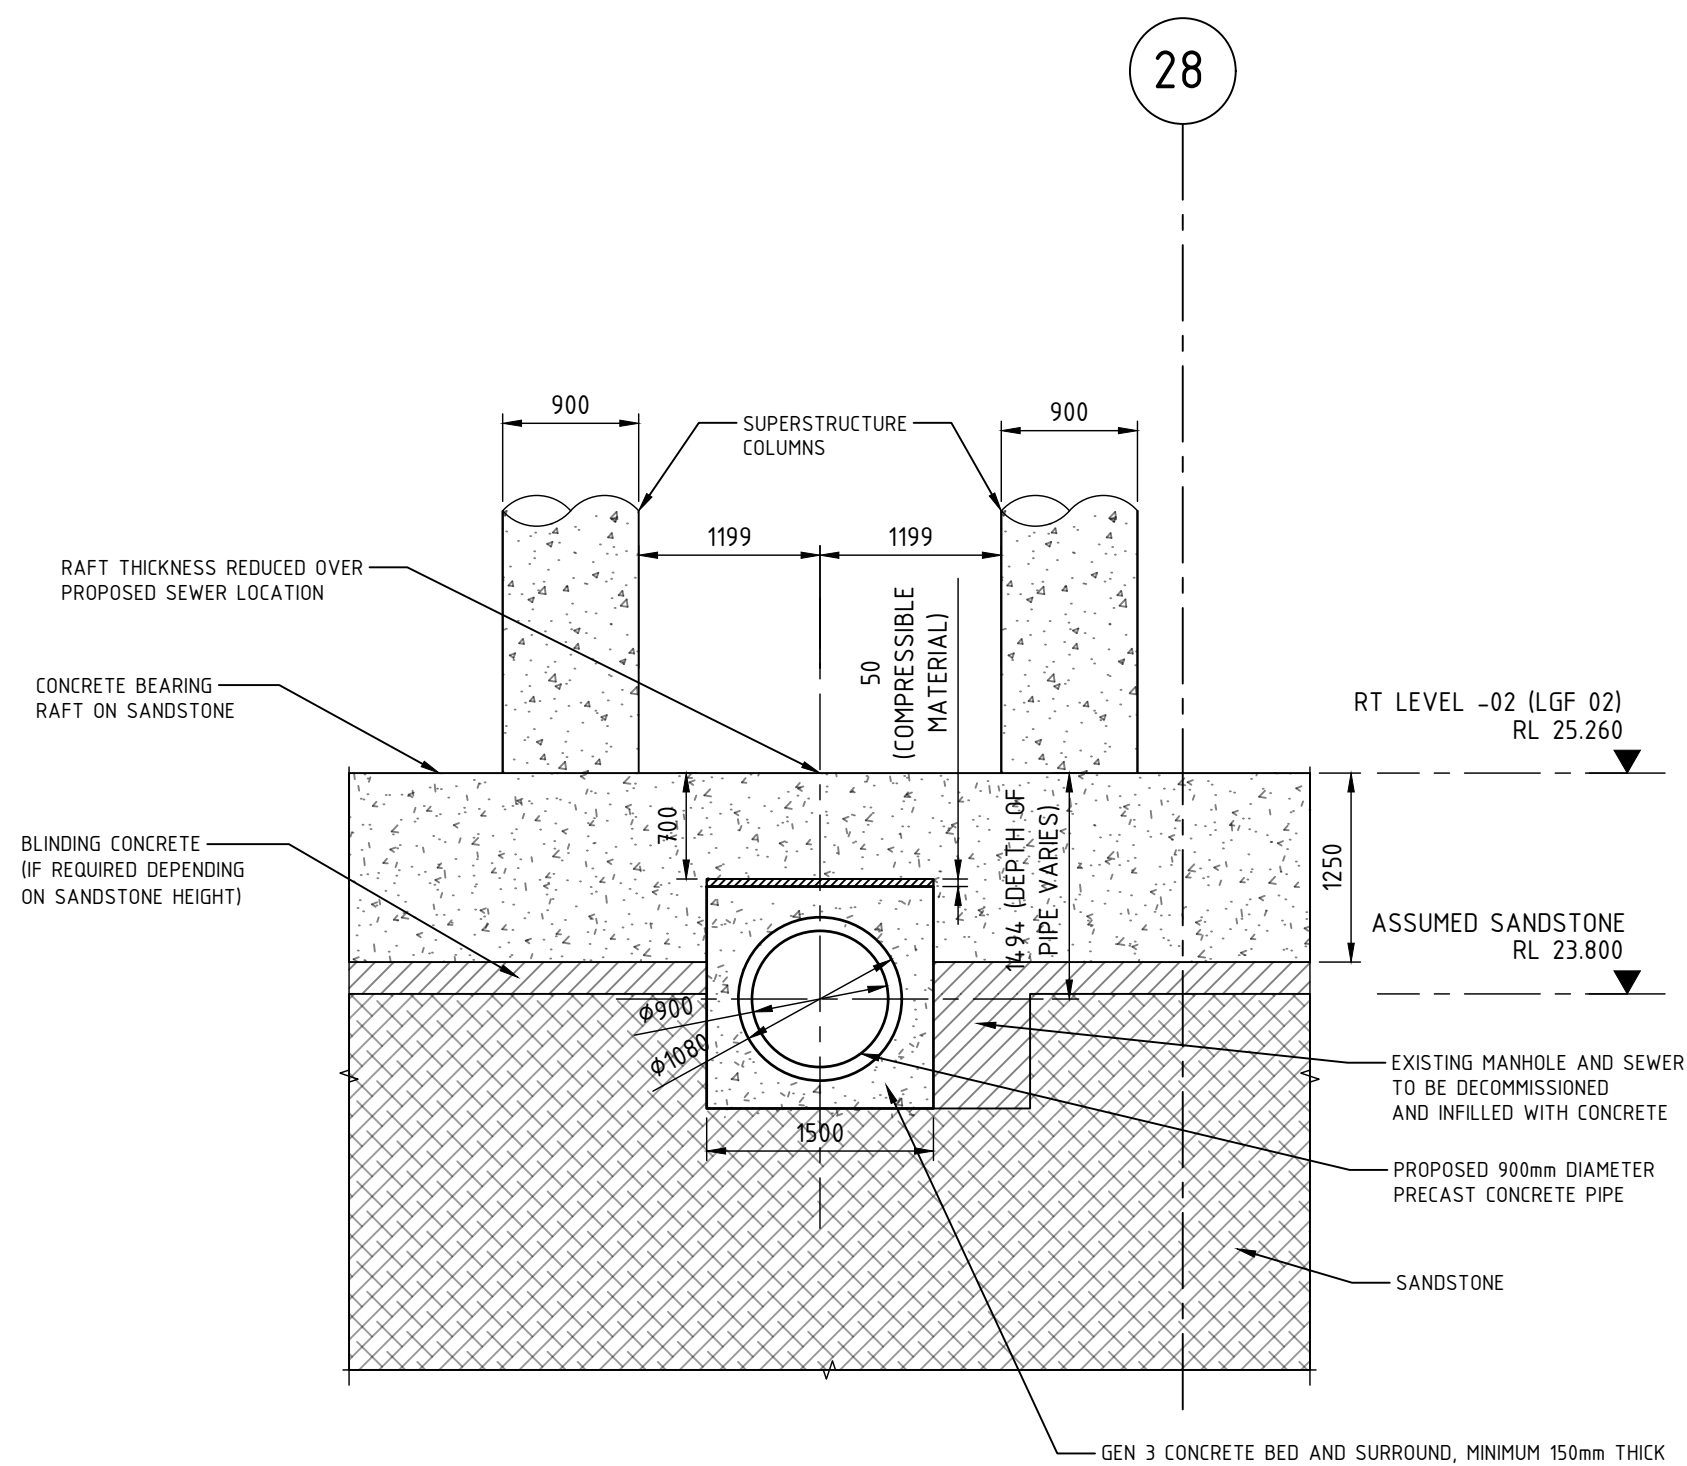


SECTION B
SCALE 1:50
035

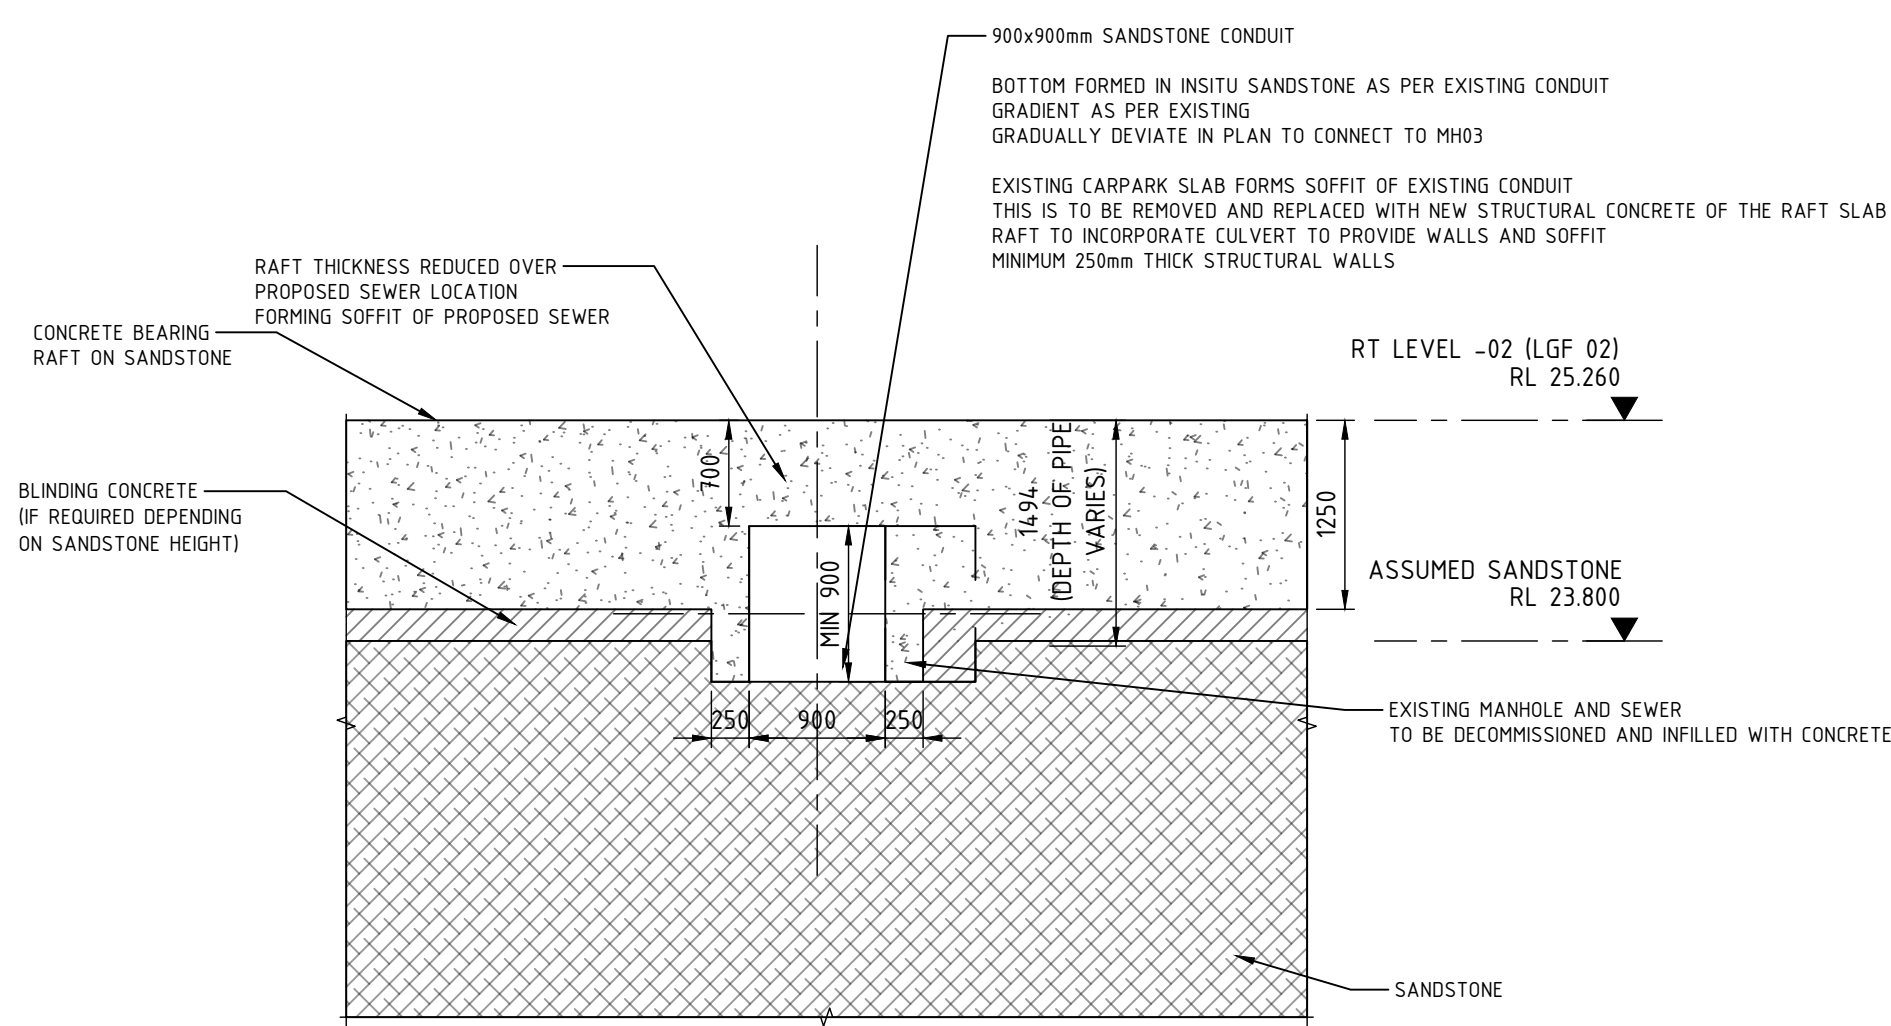

SECTION C
SCALE 1:50
035

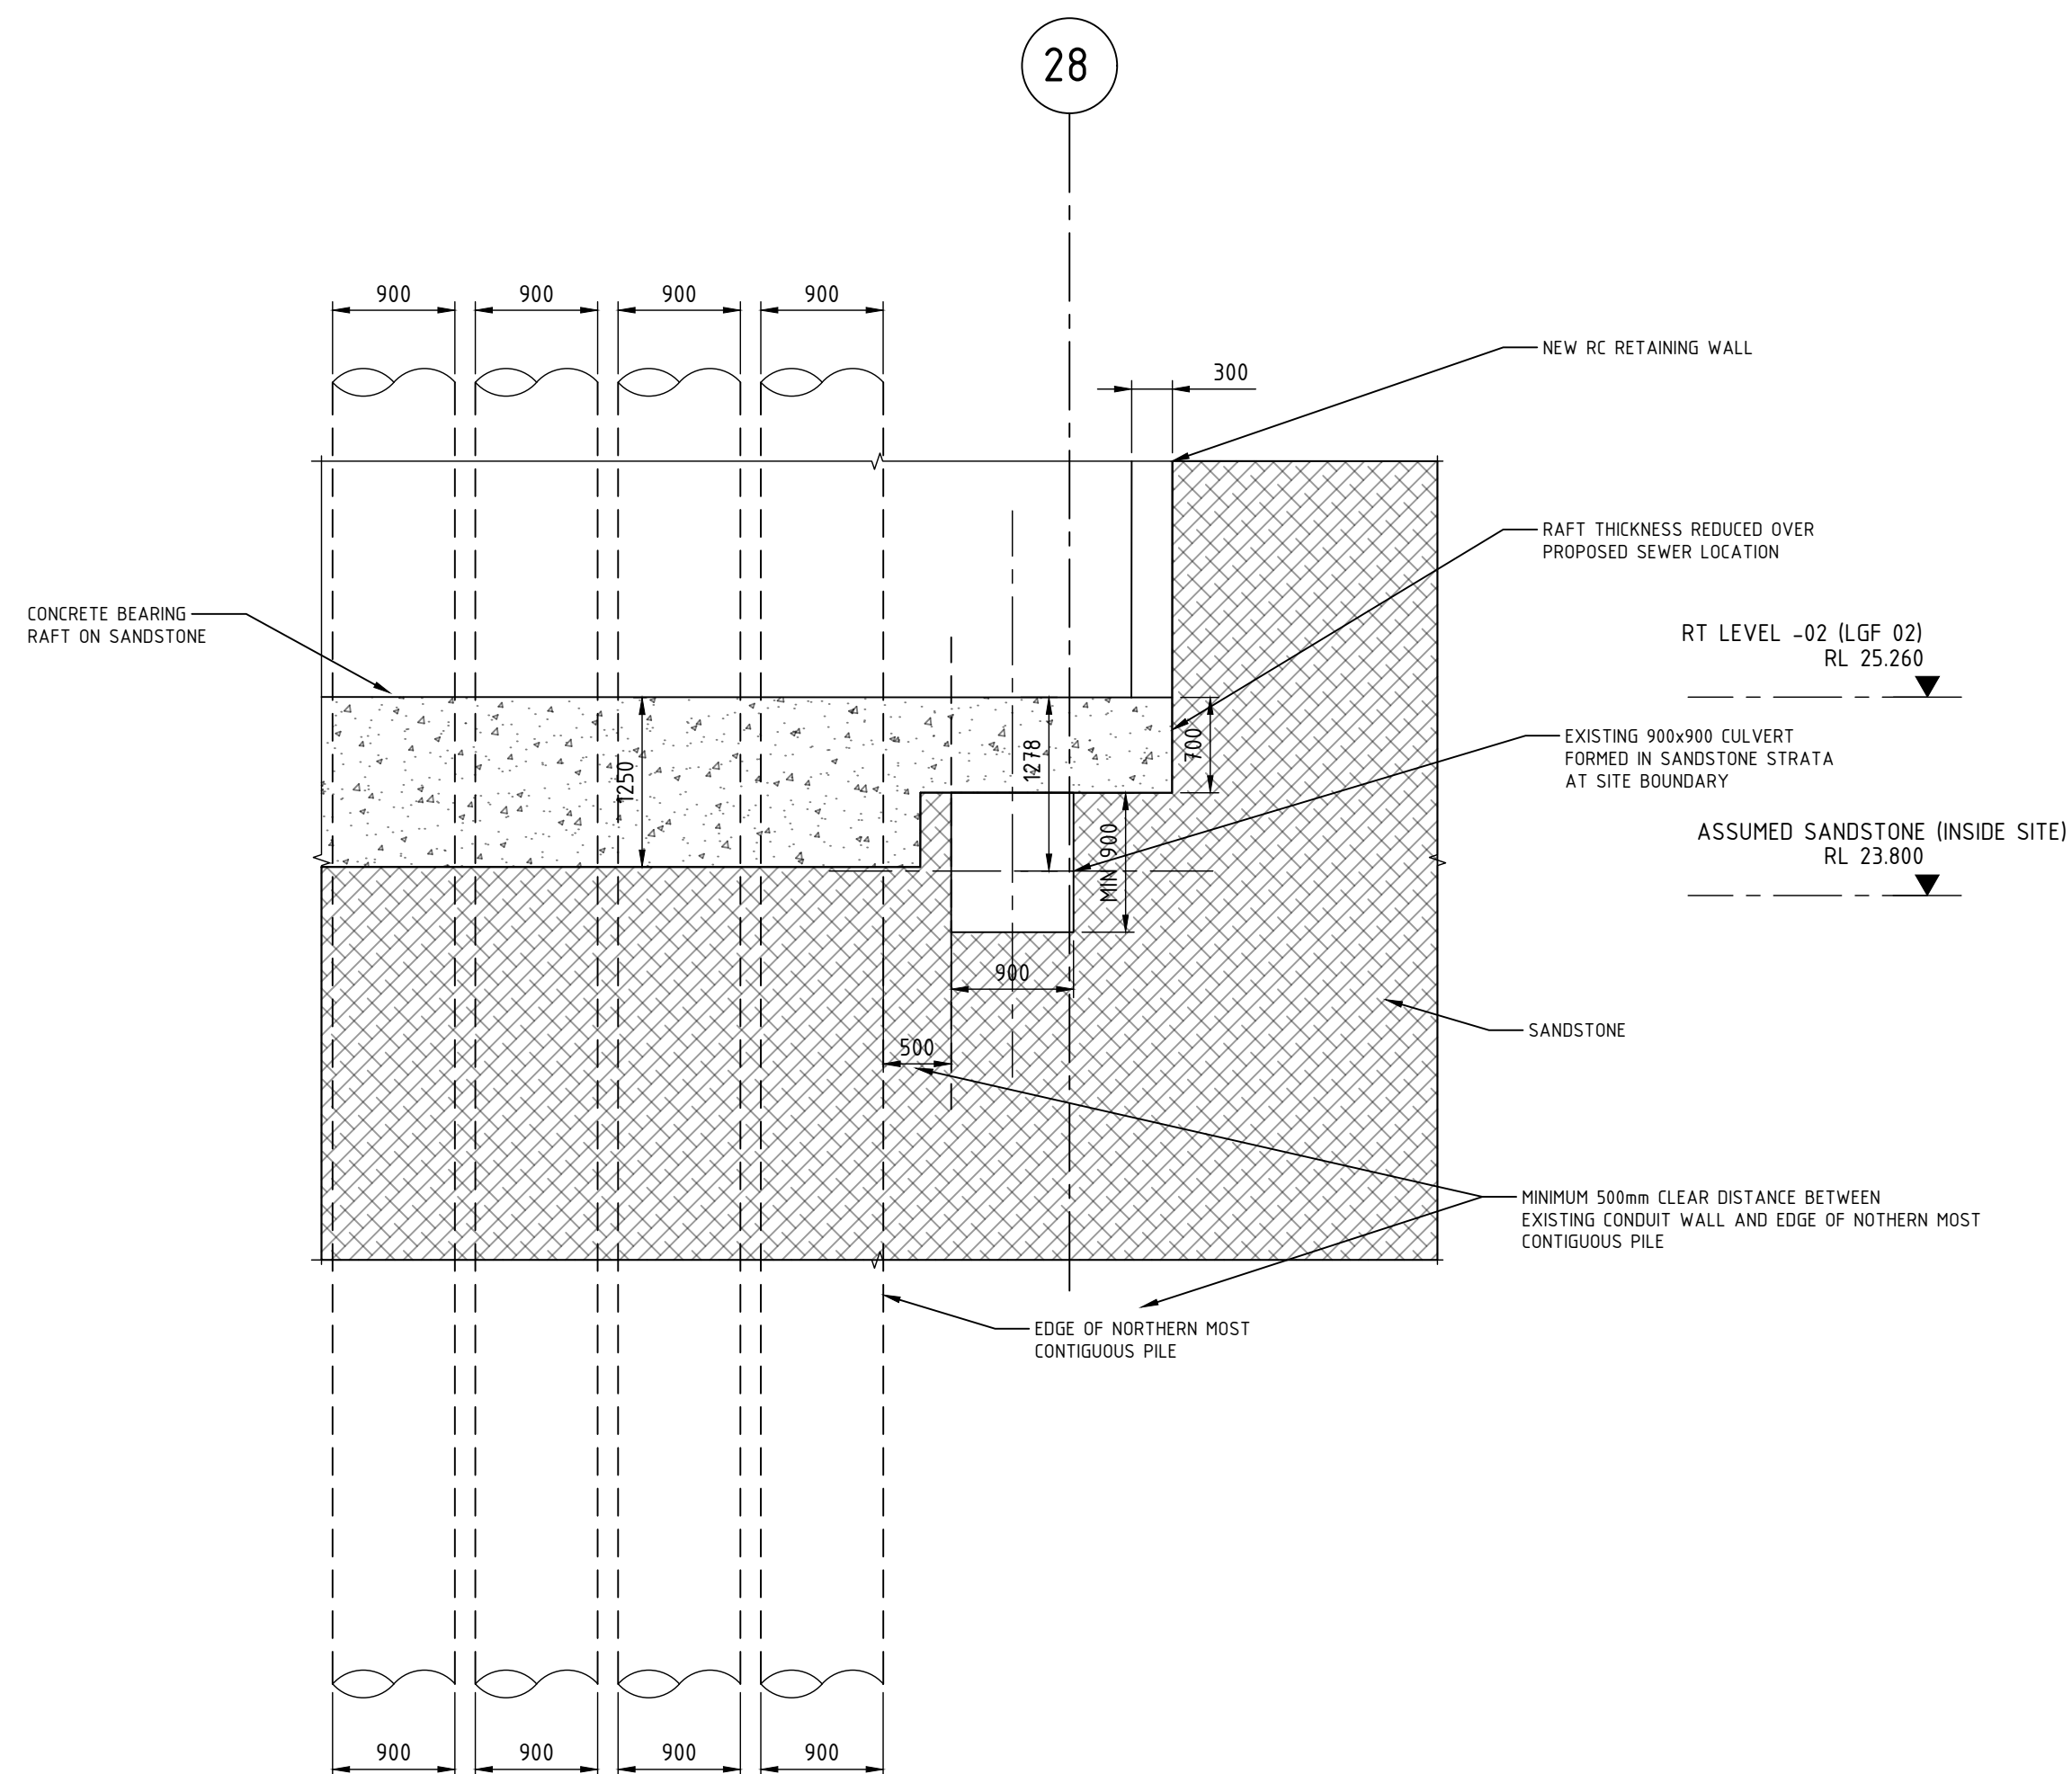

SECTION D
SCALE 1:50
035

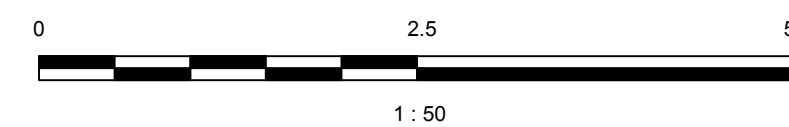

- NOTES:
- REFER TO SPECIFIC UNITED UTILITIES NORTHERN SEWER BUILD OVER NOTES ON DRAWING REN-BGE-C-GEN-035. THIS INCLUDES REQUIREMENTS FOR
 - ADDITIONAL POST DEMOLITION SURVEY;
 - UNITED UTILITIES APPROVAL;
 - TEMPORARY STAGE CONSTRUCTION SEQUENCING;
 - SURVEY DURING CONSTRUCTION;
 - SURVEY POST CONSTRUCTION;
 - REFER TO GENERAL CIVIL NOTES DRAWING REN-BGE-C-GEN-005.
 - THE COMPLETENESS OF THE UNDERGROUND SERVICE INFORMATION IS BASED ON CURRENT INFORMATION AND SURVEYS AND CANNOT BE GUARANTEED.
 - TOPOGRAPHIC SURVEY AS PER ZS SURVEYS DRAWING:
"AAP - Deansgate - Manchester - Topo - 2074" RECEIVED 03/02/2021.
 - EXISTING STRUCTURE PLAN SURVEYS AS PER ZS SURVEYS DRAWINGS:
"AAP - Deansgate, Manchester 2074_3-MBS" RECEIVED 07/10/2021.
 - UNITED UTILITIES SITE ADJACENT SEWER POSITIONS BASED ON THE FOLLOWING INFORMATION:
UNITED UTILITIES SEWER RECORDS "UU - 250037-19-02-2021-02-39-22" DATED 19/02/2021.
TEAM DRAINAGE CCTV SURVEY "MH CARD 7602 Deansgate Manchester" RECEIVED 28/07/2021.
 - UNITED UTILITIES NORTHERN SEWER OVERRUN POSITION BASED ON THE FOLLOWING INFORMATION:
UNITED UTILITIES SEWER RECORDS "UU - 250037-19-02-2021-02-39-22" DATED 19/02/2021.
TEAM DRAINAGE CCTV SURVEY "Blackfriar Street MCR 4_11" DATED 05/11/2021.
SURVEY SOLUTIONS LOCAL BREAKOUT AND POSITION SURVEY "38738MCLS-01" RECEIVED 21/12/2021.

REV	DATE	DESCRIPTION	RVD
P00	14.02.2022	ISSUED FOR STAGE 2 TENDER	DF(CE)

PROPERTY ALLIANCE GROUP LTD

London Office —
163 Tower Bridge Road,
London SE1 3LW
P / +44 (0) 7999 968 245
E / info@bgeeng.com
bgeeng.com —

RENAISSANCE			
CIVIL			
GENERAL			
STATUS			
ISSUED FOR INFORMATION			
NOT TO BE ISSUED FOR CONSTRUCTION			
DRAWN	DESIGNED	CHECKED	APPROVED
JW	JP(CE)	DF(CE)	LJK
DATUM	GRID	SCALE	AT A1 SIZE
OSGB36	BNG	1:50	
TITLE			
UNITED UTILITIES - PROPOSED NORTHERN SEWER OVERRUN BUILD OVER - SHEET 3			
PROJECT No.	DRAWING No.	REV	
L20081	REN-BGE-C-GEN-037	P00	

DRAWING TO BE PRINTED IN COLOUR

07/10/2022 3:46 PM