


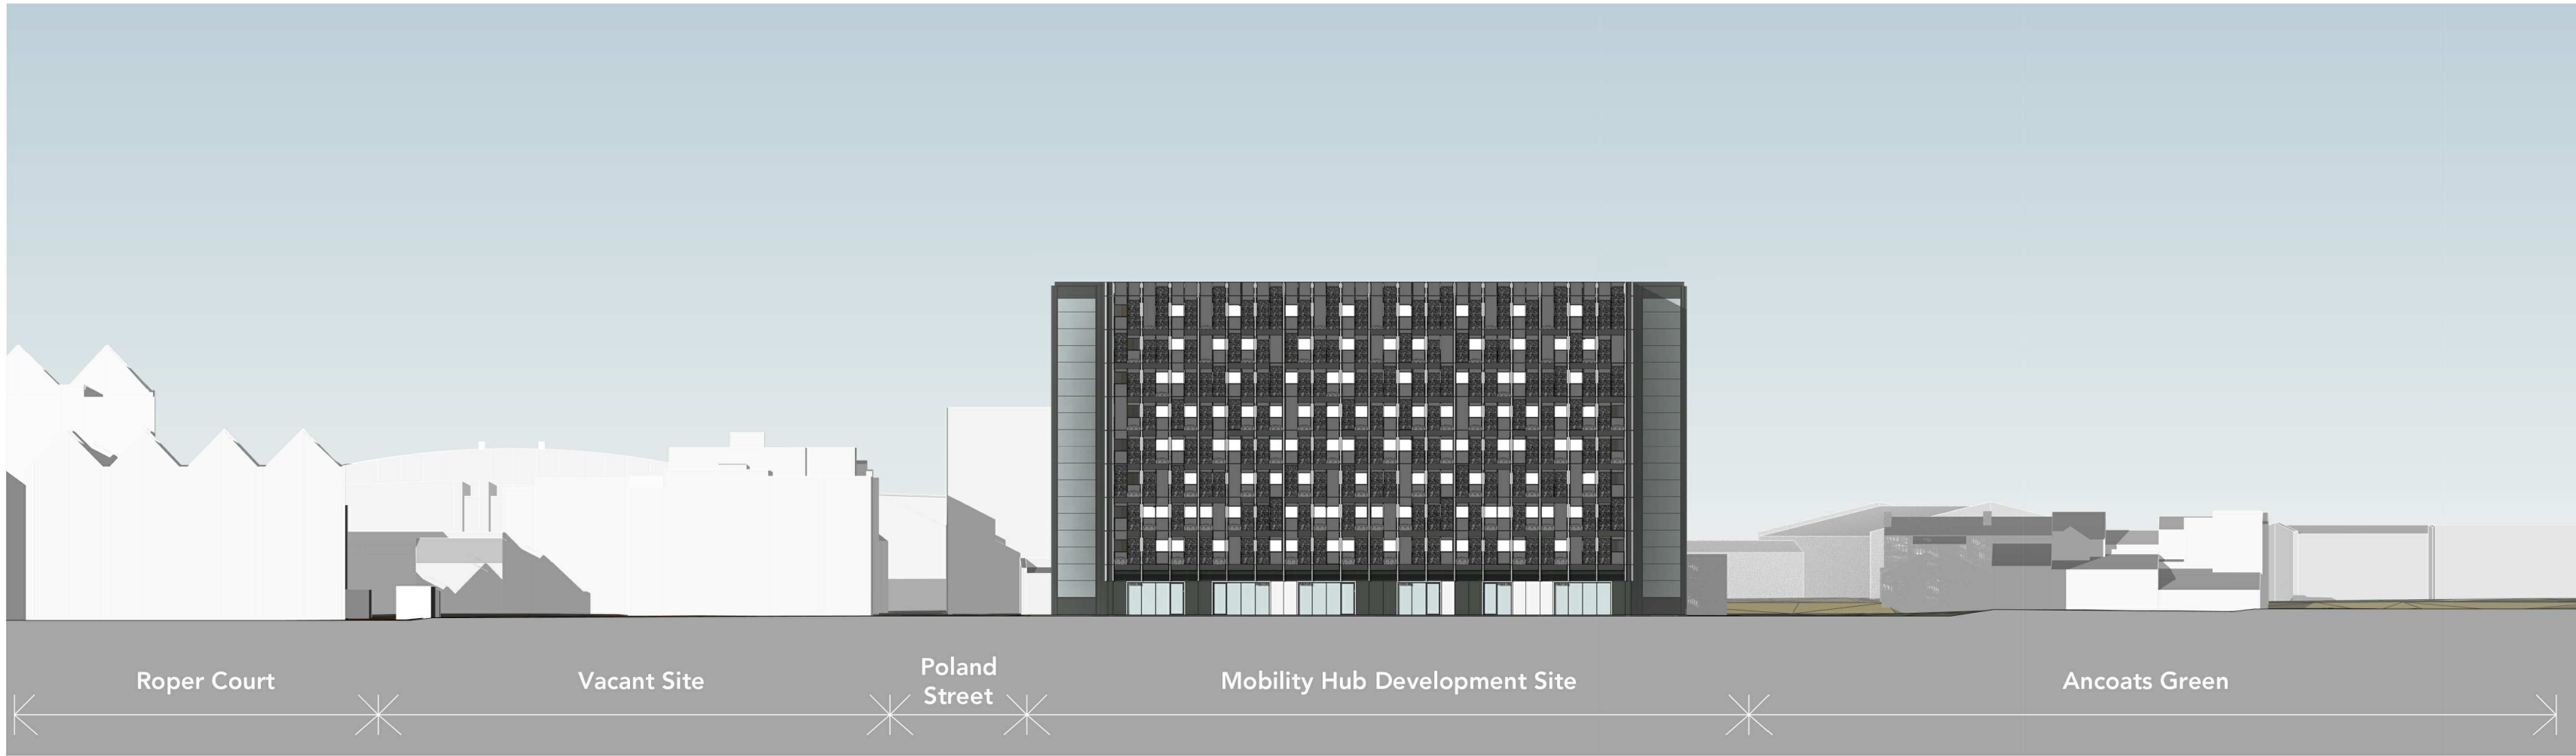

Poland Street- Street Elevation

1 : 500



New Pedestrian/ Cycle Street - Street Elevation

1 : 500



Note:
Do Not Scale from this drawing.
Dimensions are to be checked on site.
If in doubt please ask.

01 09/12/22 HL Planning

Rev Date Intls Details

© The moral rights of the author are hereby asserted.
This drawing and design is the sole property of Buttress Ltd and must not be reproduced without permission.
Buttress Ltd is Registered in England and Wales: 5363573

Buttress

41 Bengal Street
Manchester
M4 6AF

T 0161 236 3303
E contact@buttress.net
W www.buttress.net

Project Title Ancoats Hub
Client Bowmer and Kirkland
Location Poland Street - Manchester

Drawing ref Street Elevations

Date 09/12/2022 12:41:29 Scale
Checker MB Orig Paper Size A2

Job No: 9032 Status PLANNING

Project: Origin: Zone: Level: Type: Disc: Number: Rev:

9032-BA-XX-XX-DR-A- (05)904- 01