



Balustrade Section
SCALE: 1:10

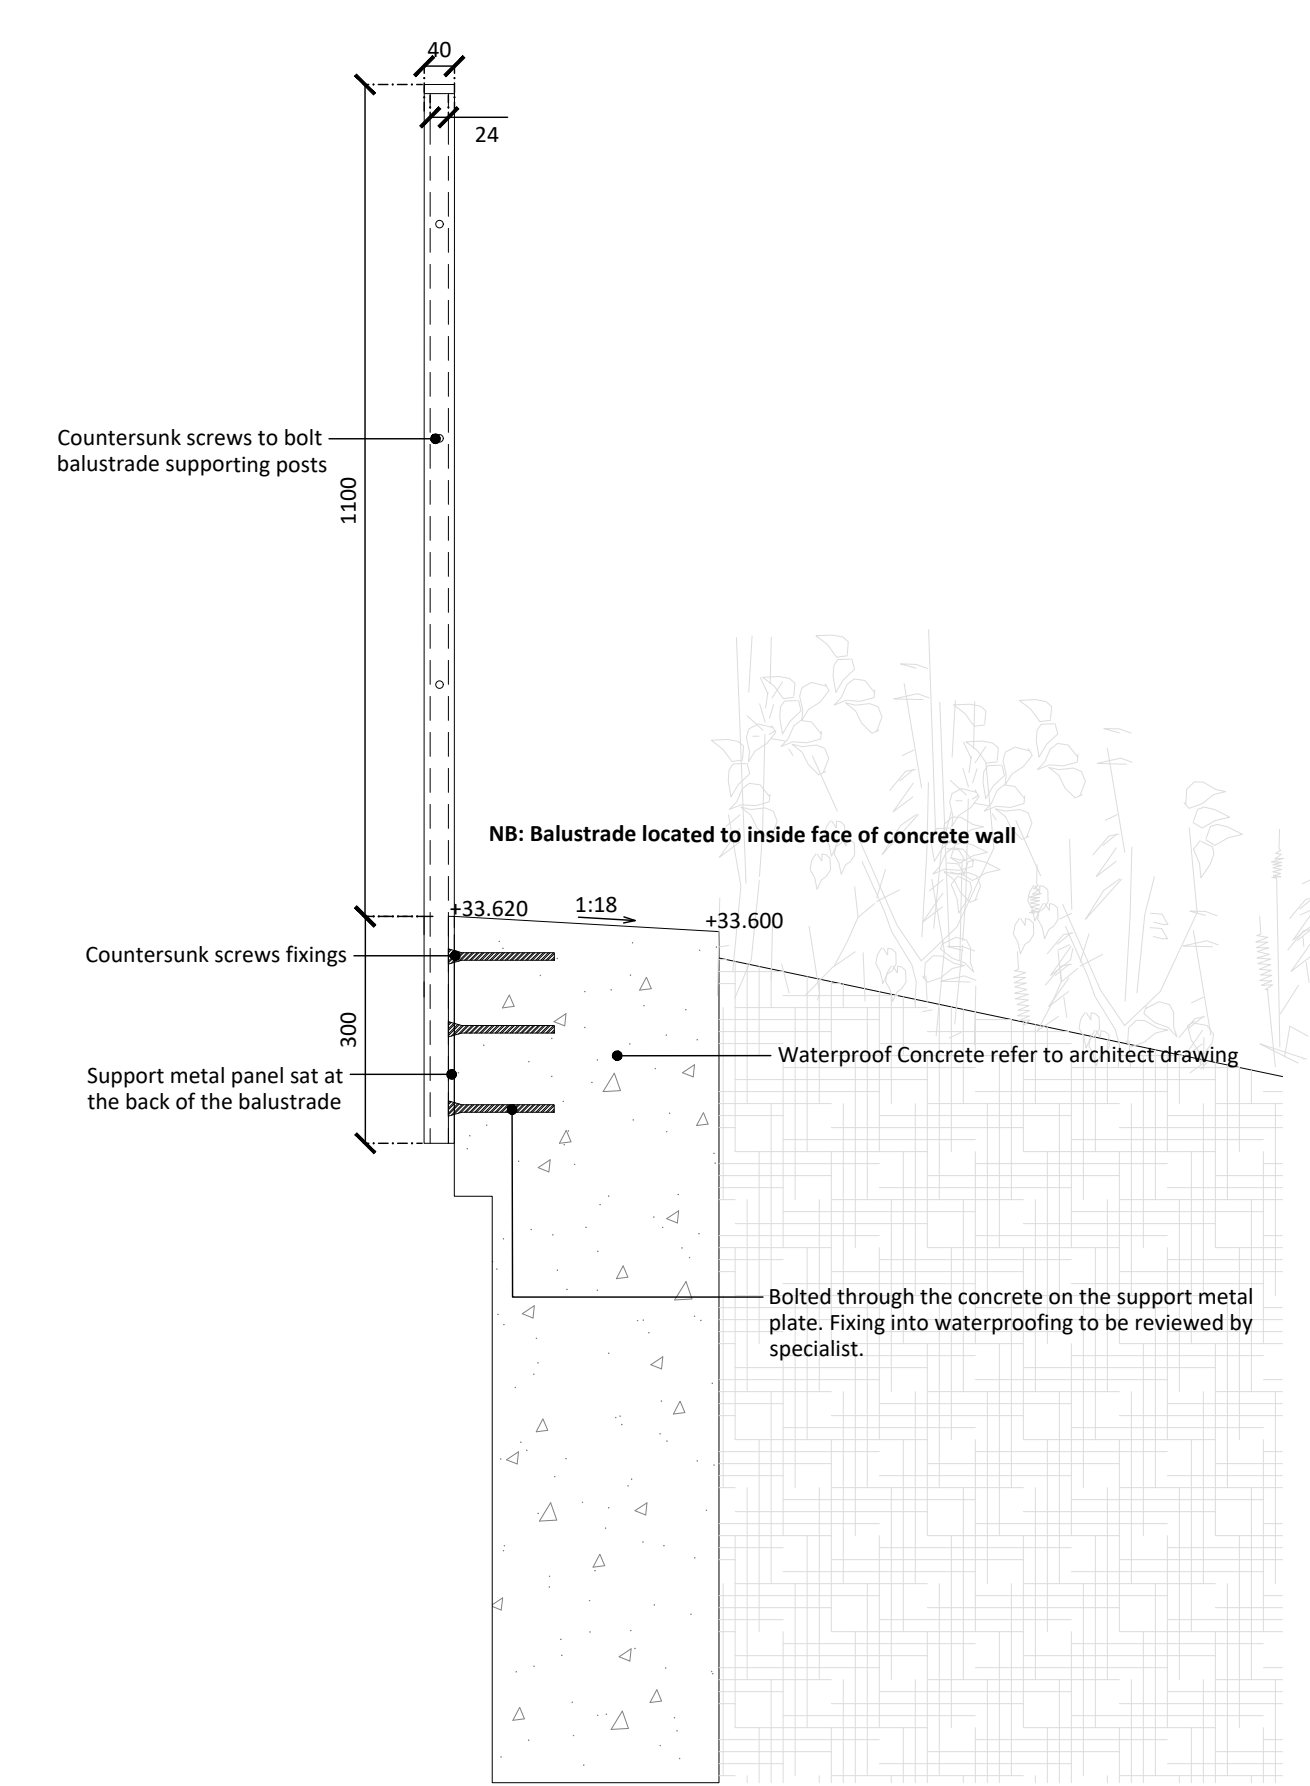


Balustrade 3D View

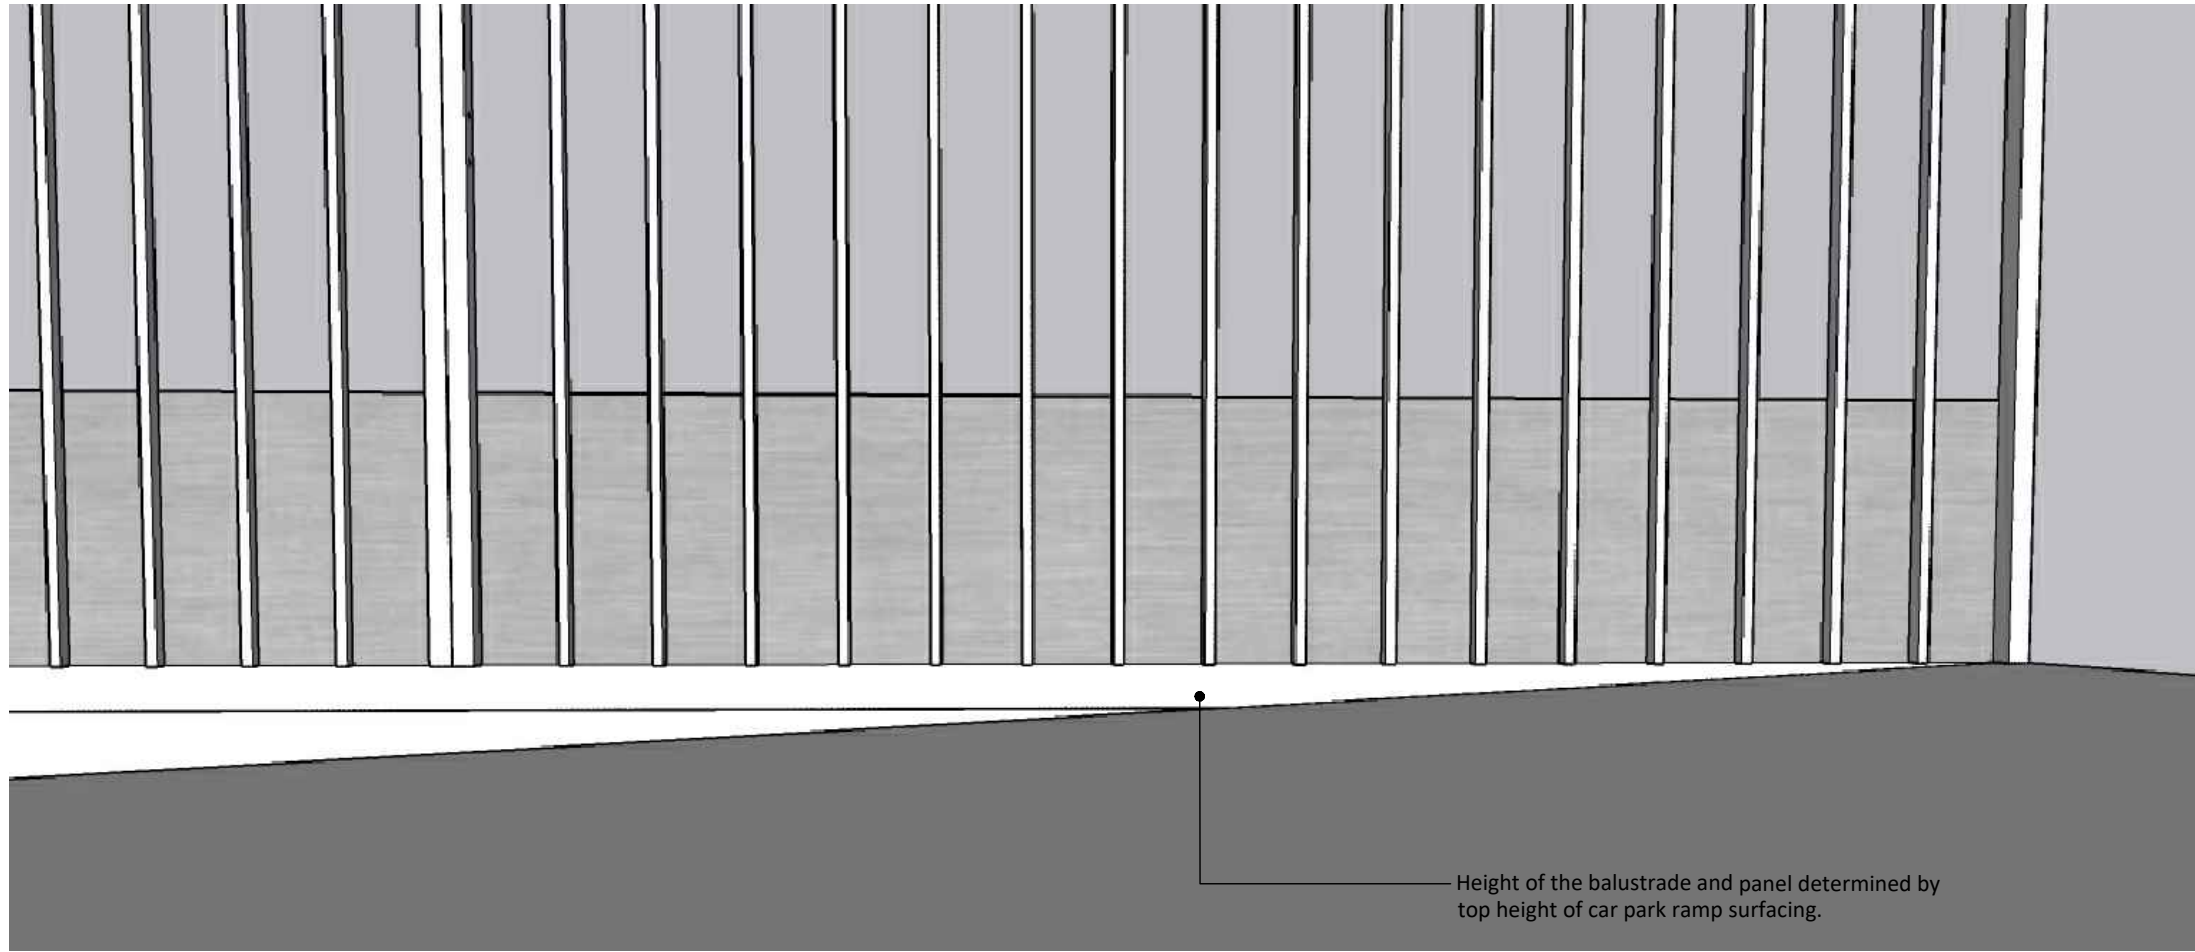


NB: All details shown are indicative and are subject to detailed fabrication drawings by manufacturer

Loading requirement of balustrade to be confirmed by engineer


Balustrade Top View
SCALE: 1:10

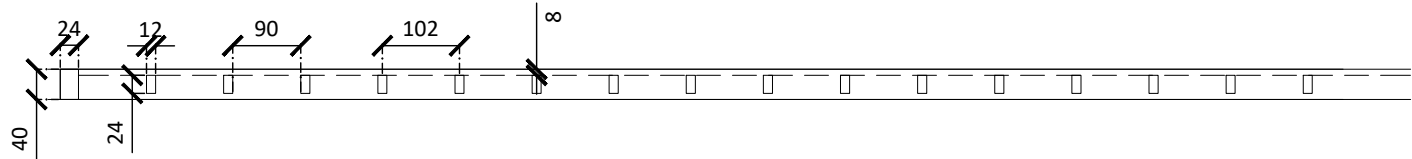

Balustrade Elevation
SCALE: 1:10

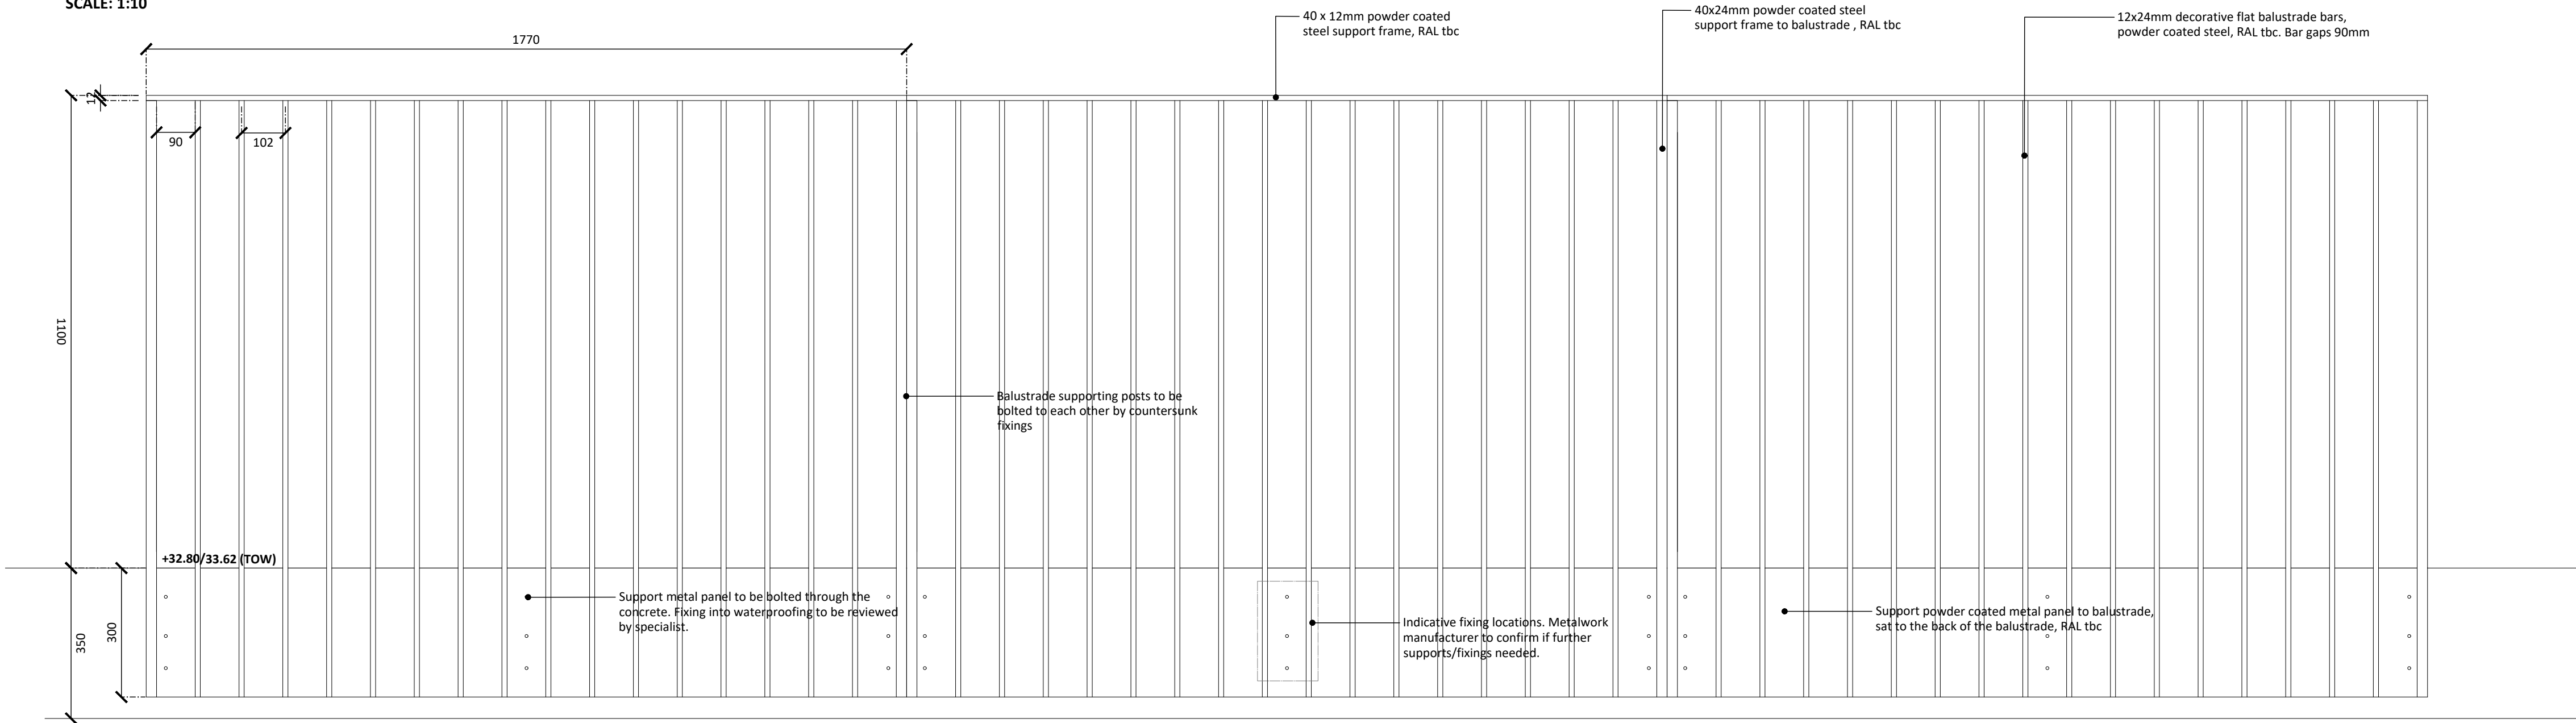

Location

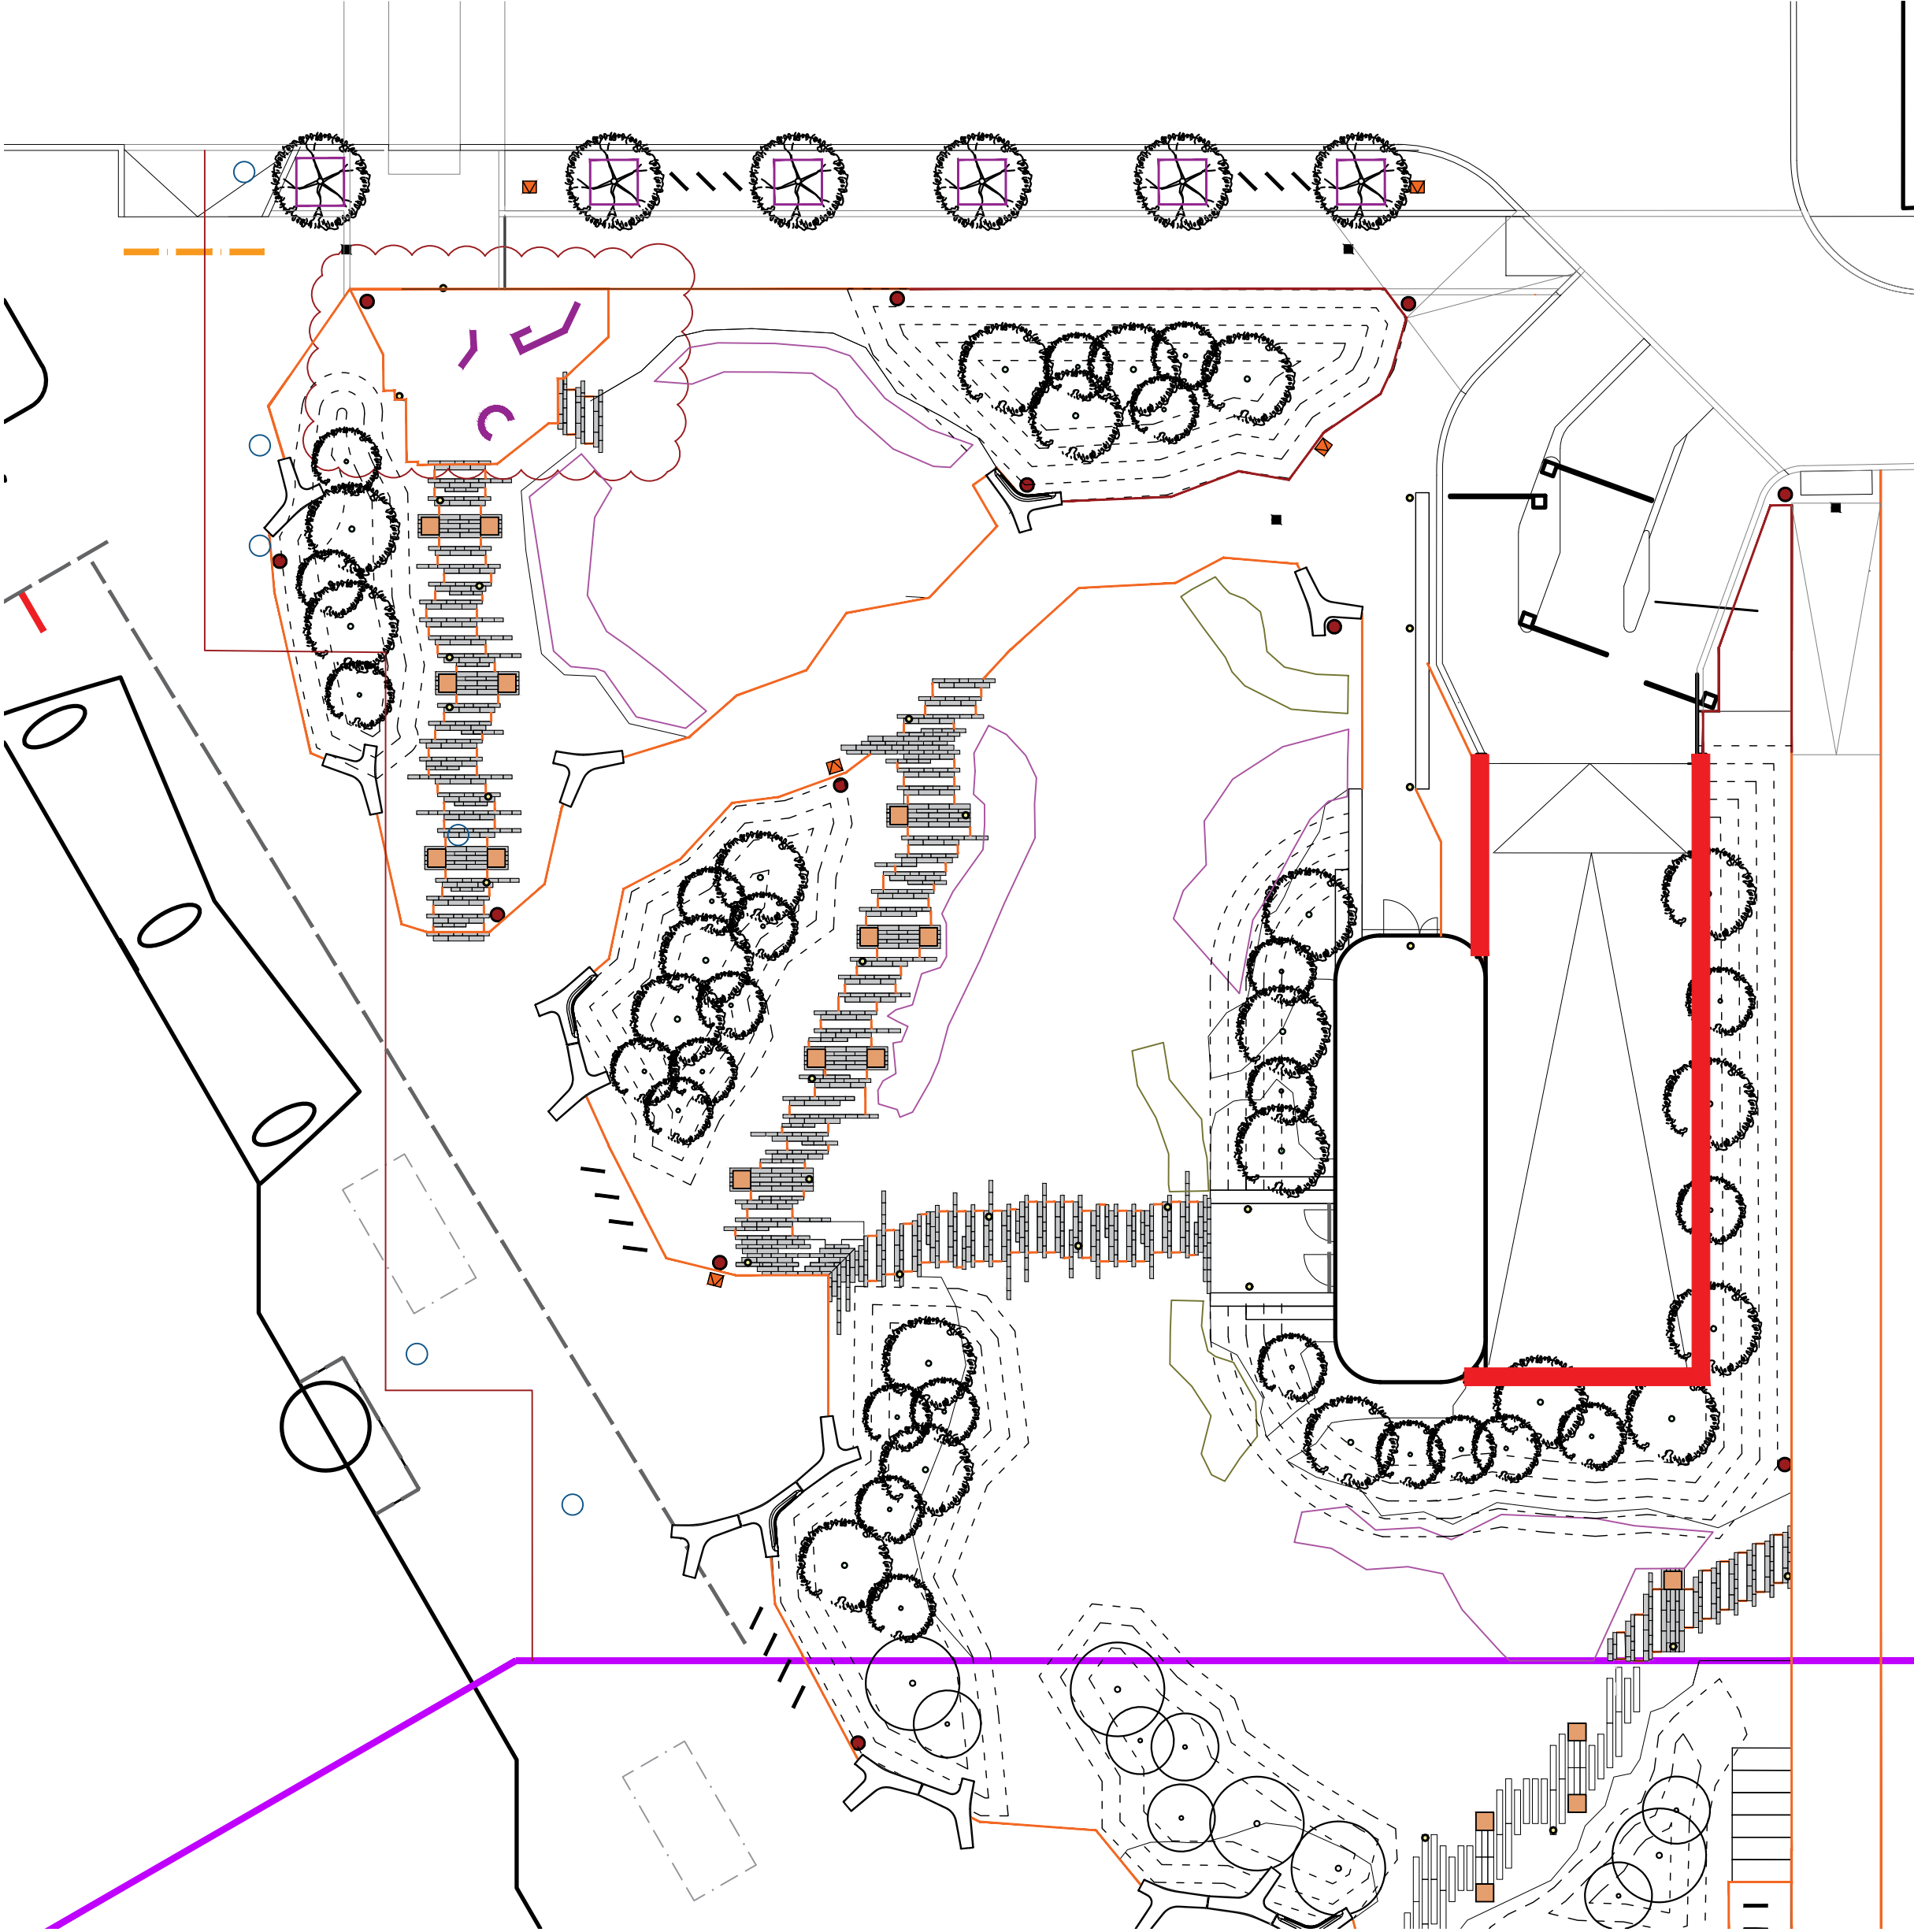

LEGEND

GENERAL NOTES

- This drawing is the copyright of tpm landscape Ltd and cannot be reproduced in any form without the consent of the company.
- This drawing is to be read in conjunction with detail landscape drawings, details and specification.
- This drawing is to be read in conjunction with all relevant Architects', Engineer's, Specialists, Bills of Quantities and Specifications.
- The insertion of any firm or proprietary brand on this drawing is an indication of the class or quality required and does not exclude the use of alternative materials that are equal in performance, quality and appearance, provided that they have been approved in writing by the Landscape Architect.
- The Contractor is responsible for accurately ascertaining the position of underground services and responding to all relevant service easement requirements.
- All dimensions are in millimetres unless stated otherwise. For the purposes of construction this drawing must not be scaled and only written dimensions used. Written and scaled dimensions to be checked on site, any discrepancies reported prior to work commencing. IF IN DOUBT PLEASE ASK.
- All work and materials are to be in accordance with the relevant British Standards and Code of Practice.
- All Proprietary products are to be used strictly in accordance with the manufacturer's instructions and details.

REVISION NOTES

Rev	By	Description	Date
P1	JS	First Issue	05.09.22

Client
Renaker Build LTD

Project
Crown Street Phase 2

Description
Balustrade Details

Status
For Approval Comment

Scale @ A1
Varies

Drawn
JS

Checked
KH

Date
05.09.22

Drawing number
PR-TPM-G710-SE-GRD-3442 312

Revision
P1

tpm landscape
chartered landscape architects
address: 4th Floor Studio 10 Little Lever St Manchester M1 1HR
tel: 0161 235 0600 fax 0601 email info@tpmlandscape.co.uk