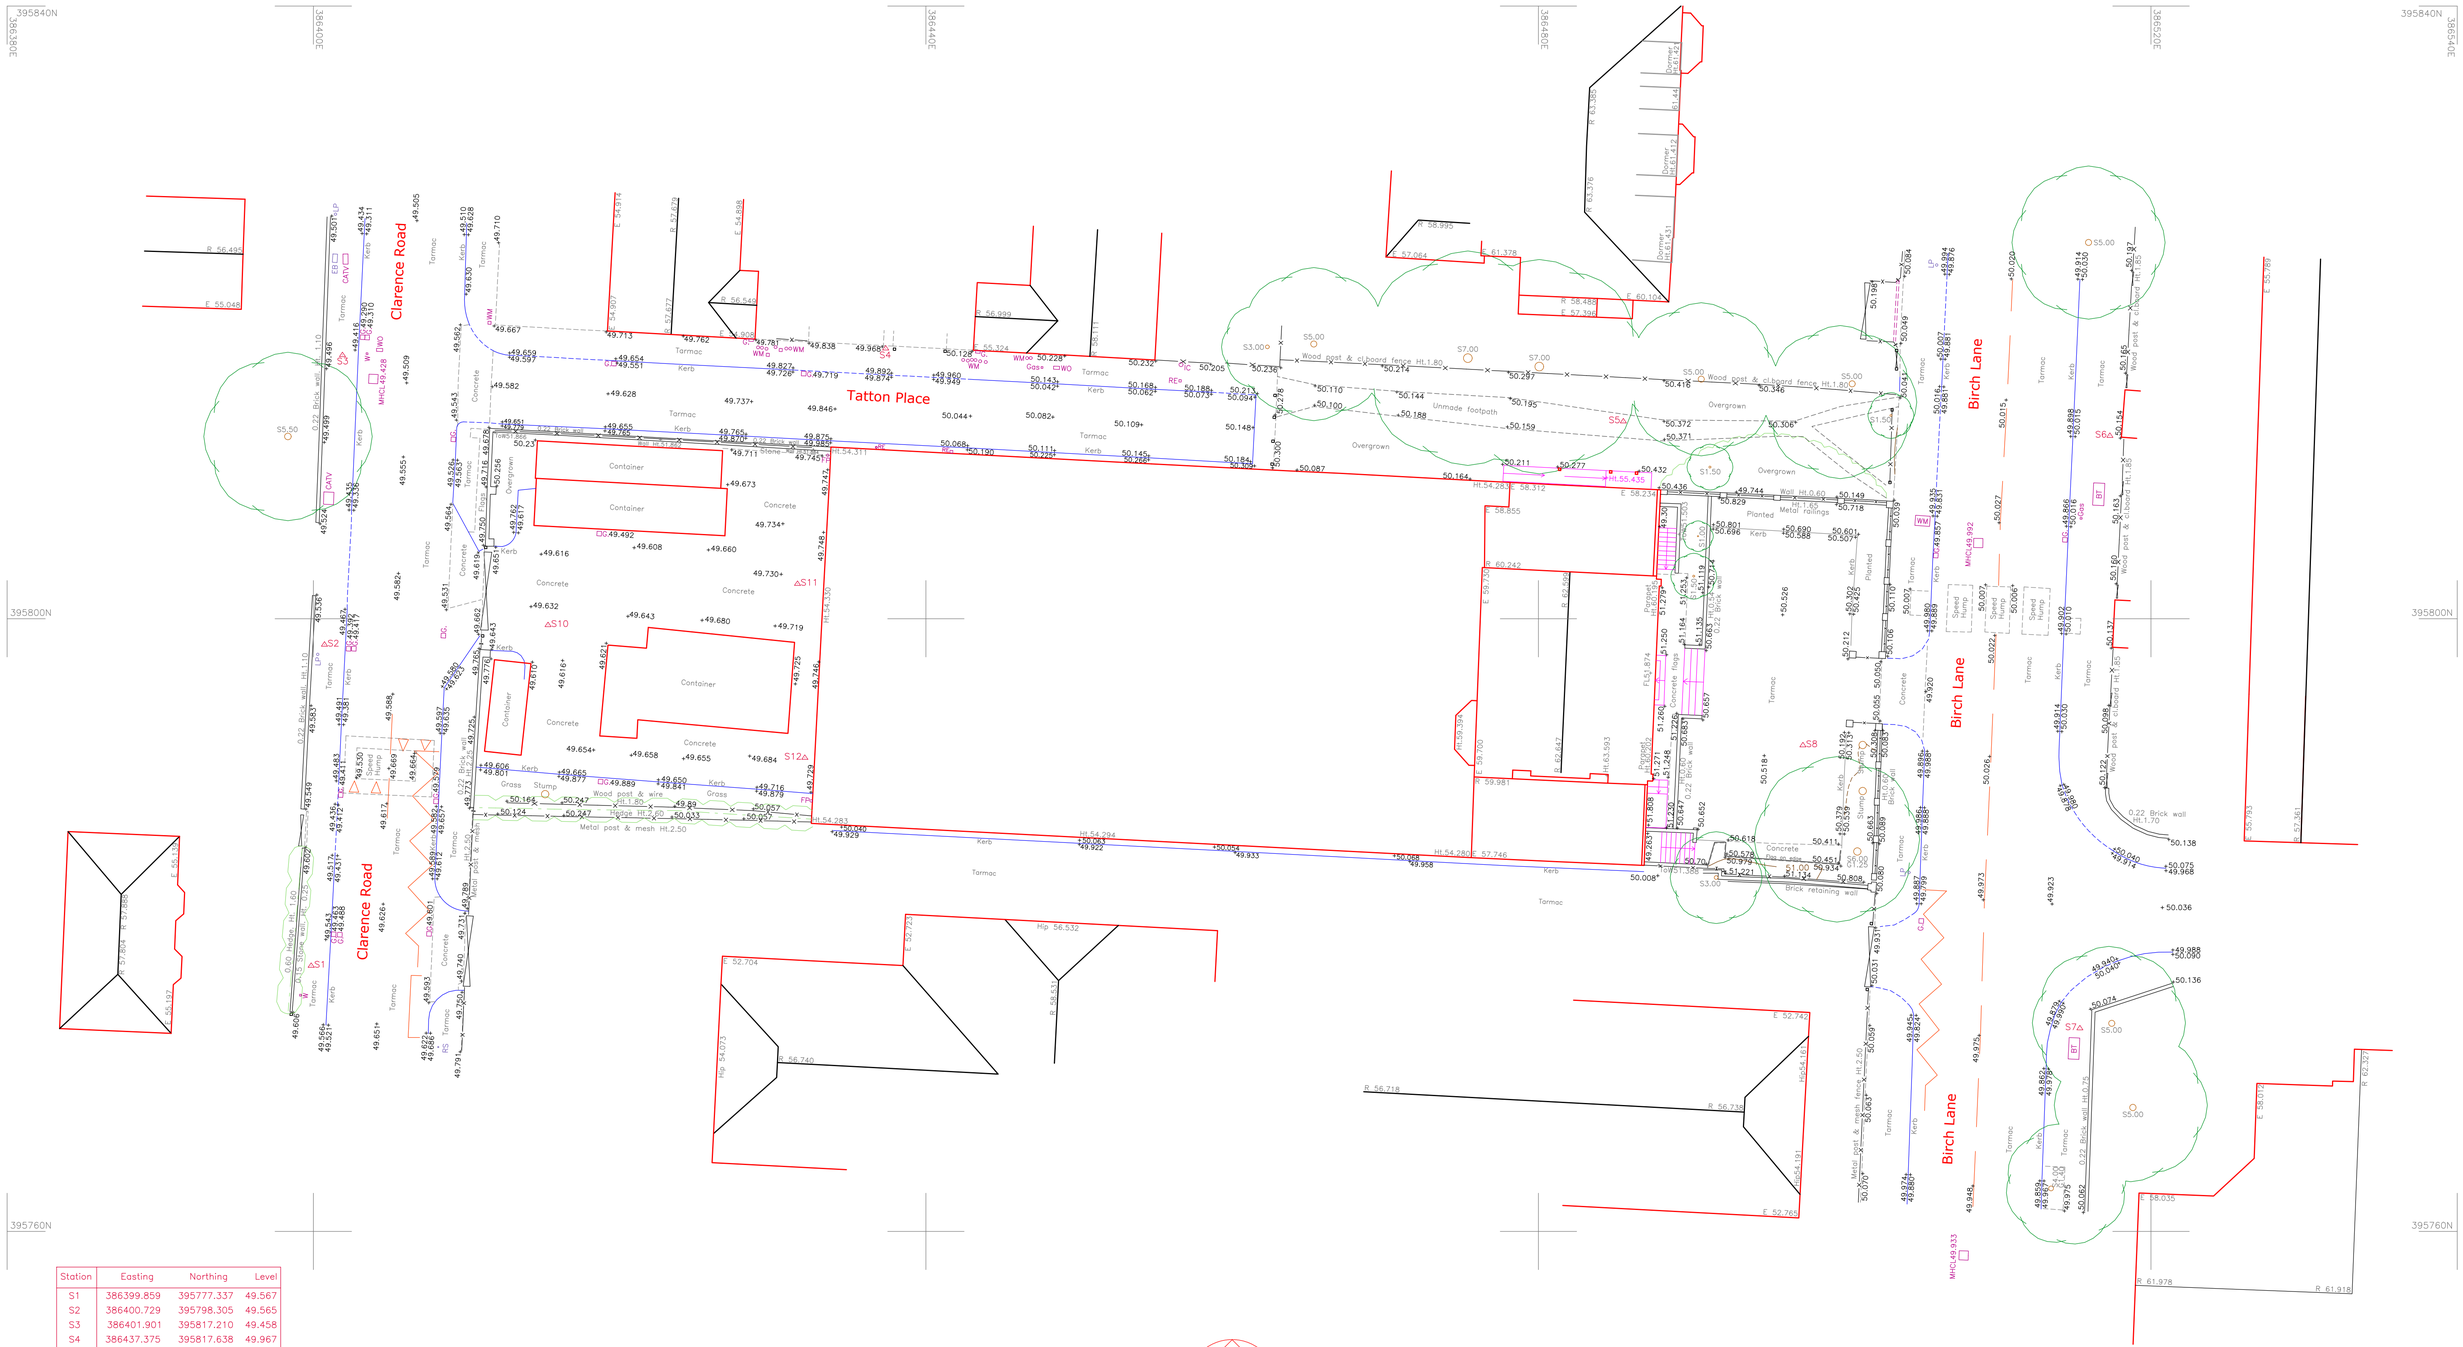
Clarence Road
Tatton Place
Birch Lane
Birch Lane
Clarence Road
Birch Lane
Container
Container
Container
Container
Concrete
Concrete
Concrete
Concrete
Concrete
Tarmac
Kerb
Grass
Stump
Wood post & wire
Metal post & mesh Ht.2.50
Hedge Ht.1.60
0.60 Hedge Ht.1.60
0.15 Stone wall Ht.0.75
0.22 Brick wall Ht.1.10
0.22 Brick wall
Brick retaining wall
Wood post & c/board fence Ht.1.80
Unmade footpath
Overgrown
Metal railings
Wall Ht.0.60
Speed Hump
Speed Hump
Speed Hump
Concrete flags
Purpose Shed
Dog wire
Metal post & mesh fence Ht.2.50
0.22 Brick wall Ht.0.75
Wood post & c/board Ht.1.85
Wood post & c/board Ht.1.70
S1
S2
S3
S4
S5
S6
S7
S8
S10
S11
S12
R 56.490
E 55.048
R 57.804
R 57.889
E 56.192
E 54.914
R 57.677
E 54.898
R 56.549
E 56.999
R 58.111
R 57.064
R 61.378
R 58.488
E 57.396
E 60.184
R 63.376
R 61.432
R 61.431
Dormer Ht.61.44
Dormer Ht.61.432
Dormer Ht.61.431
E 55.769
R 57.783
R 57.361
E 52.704
Hip 56.532
E 52.722
R 56.740
Hip 54.073
R 56.533
E 52.742
R 56.718
R 56.738
Hip54.161
Hip54.191
E 52.765
E 58.035
R 61.978
R 61.918
R 62.352
E 58.012
MHCL49.428
MHCL49.992
MHCL49.933
Hedge Ht.1.60
Hedge Ht.1.10
Hedge Ht.1.20
Hedge Ht.2.00
Hedge Ht.2.10
Hedge