
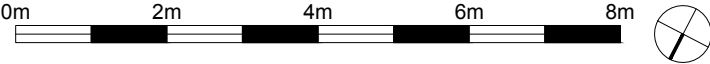


Site Boundary

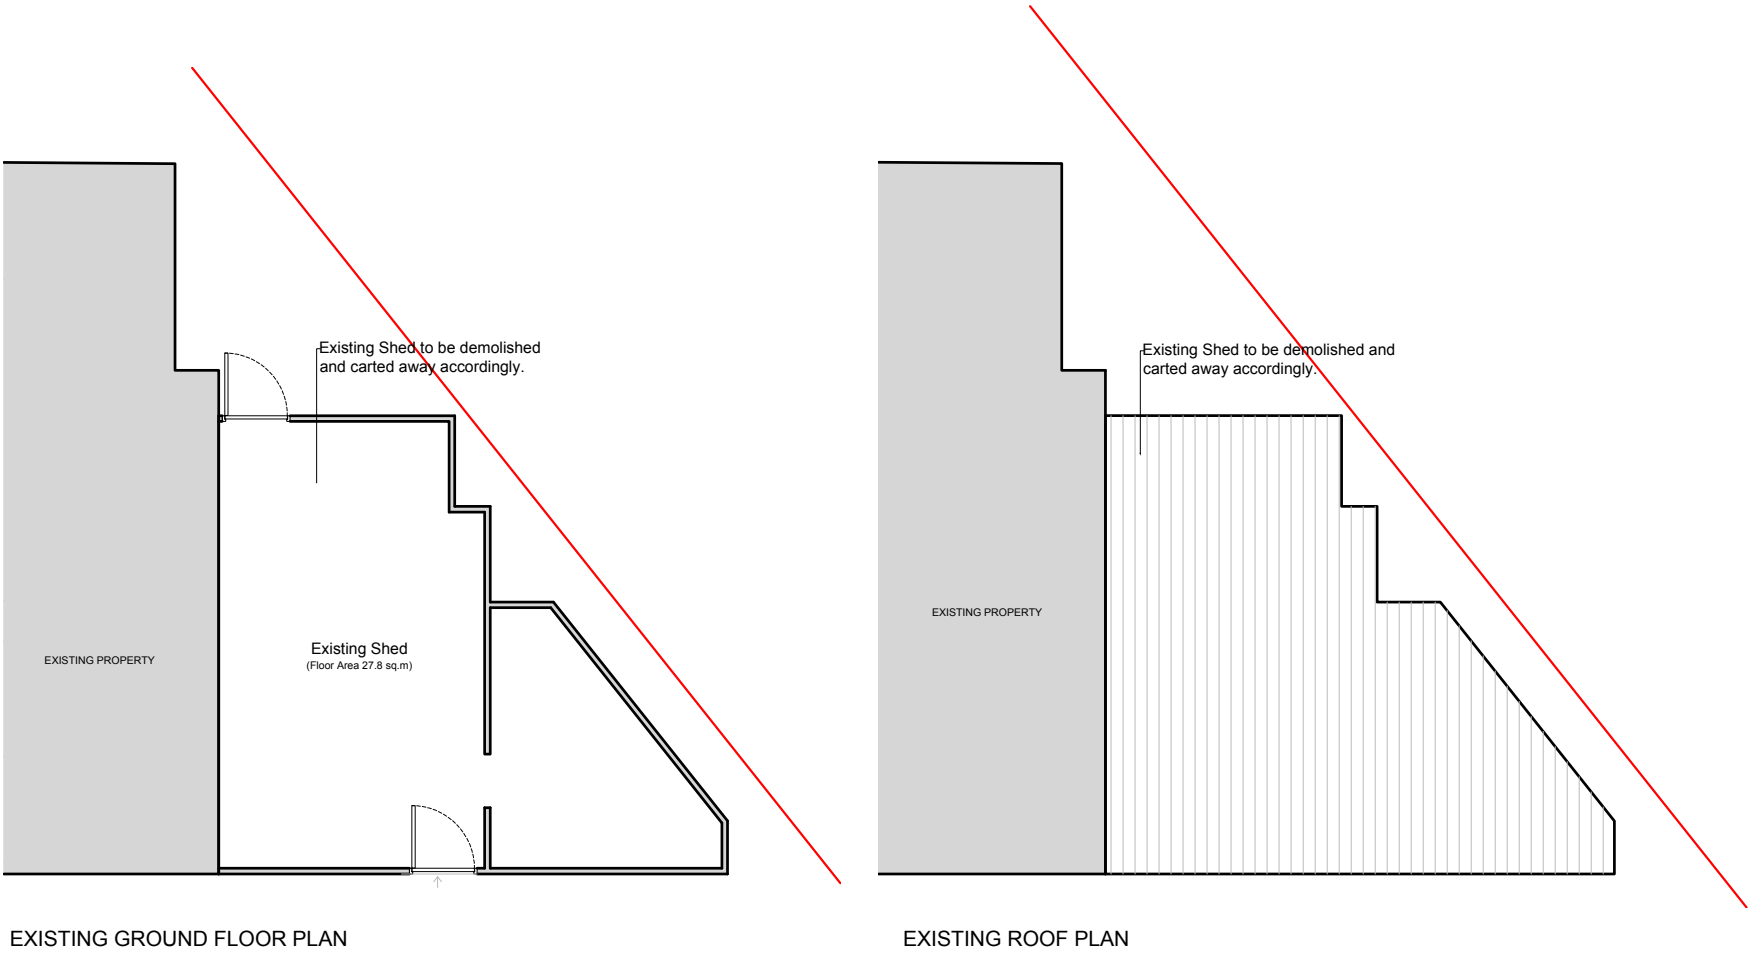

Project:
2 IRIS AVENUE, OPENSHAW, MANCHESTER

Client:
MRS CHIOMA VICTORIA NNADI

Title:
EXISTING PLANS

Status:
FOR PLANNING

Date:
02.09.2022

Scale:
1:50 @ A1 1:100 @A3

Drawn by:
ME

Drawing no.
2000

Rev.
D