


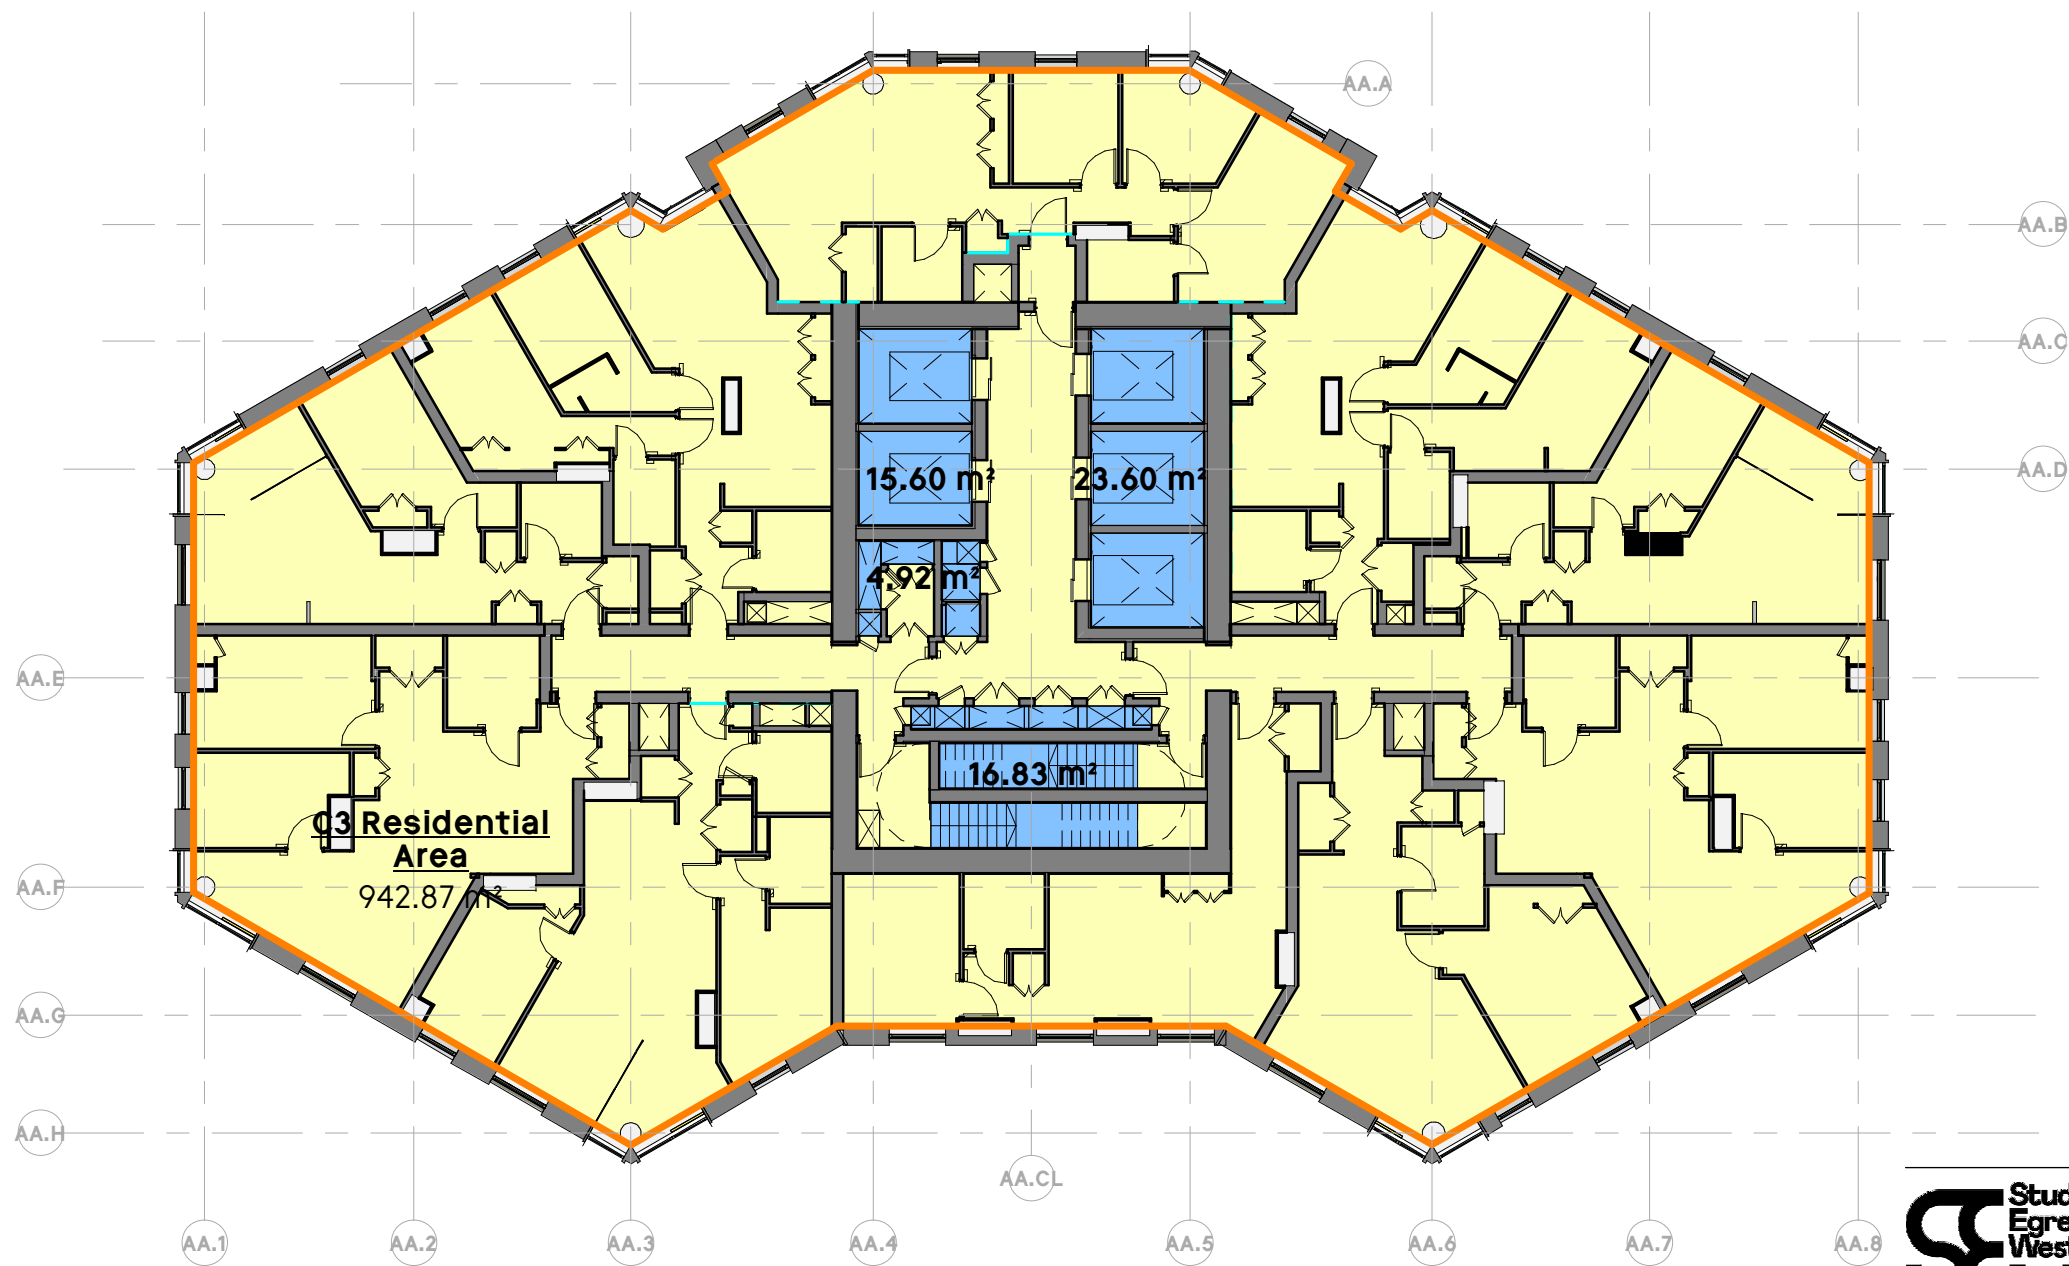

GIA excluding shaft areas:

$$942.17 - (16.83 + 23.60 + 15.60 + 4.92) = 881.22 \text{ m}^2$$



3 Brewhouse Yard
London, EC1V 4JQ
hello@egretwest.com
+44 (0) 20 7549 1730



Sketch No:	0412-SEW-ZZ-ZZ-DR-A-SK0085		
Project Name:	Albert Bridge House		
Title:	Residential Level 05 GIA excluding shaft areas		
Status:	PLANNING		
Date:	02/22/23	Project No:	0412
Drawn by:	DB	Scale @A3:	1 : 200
Comments:			