


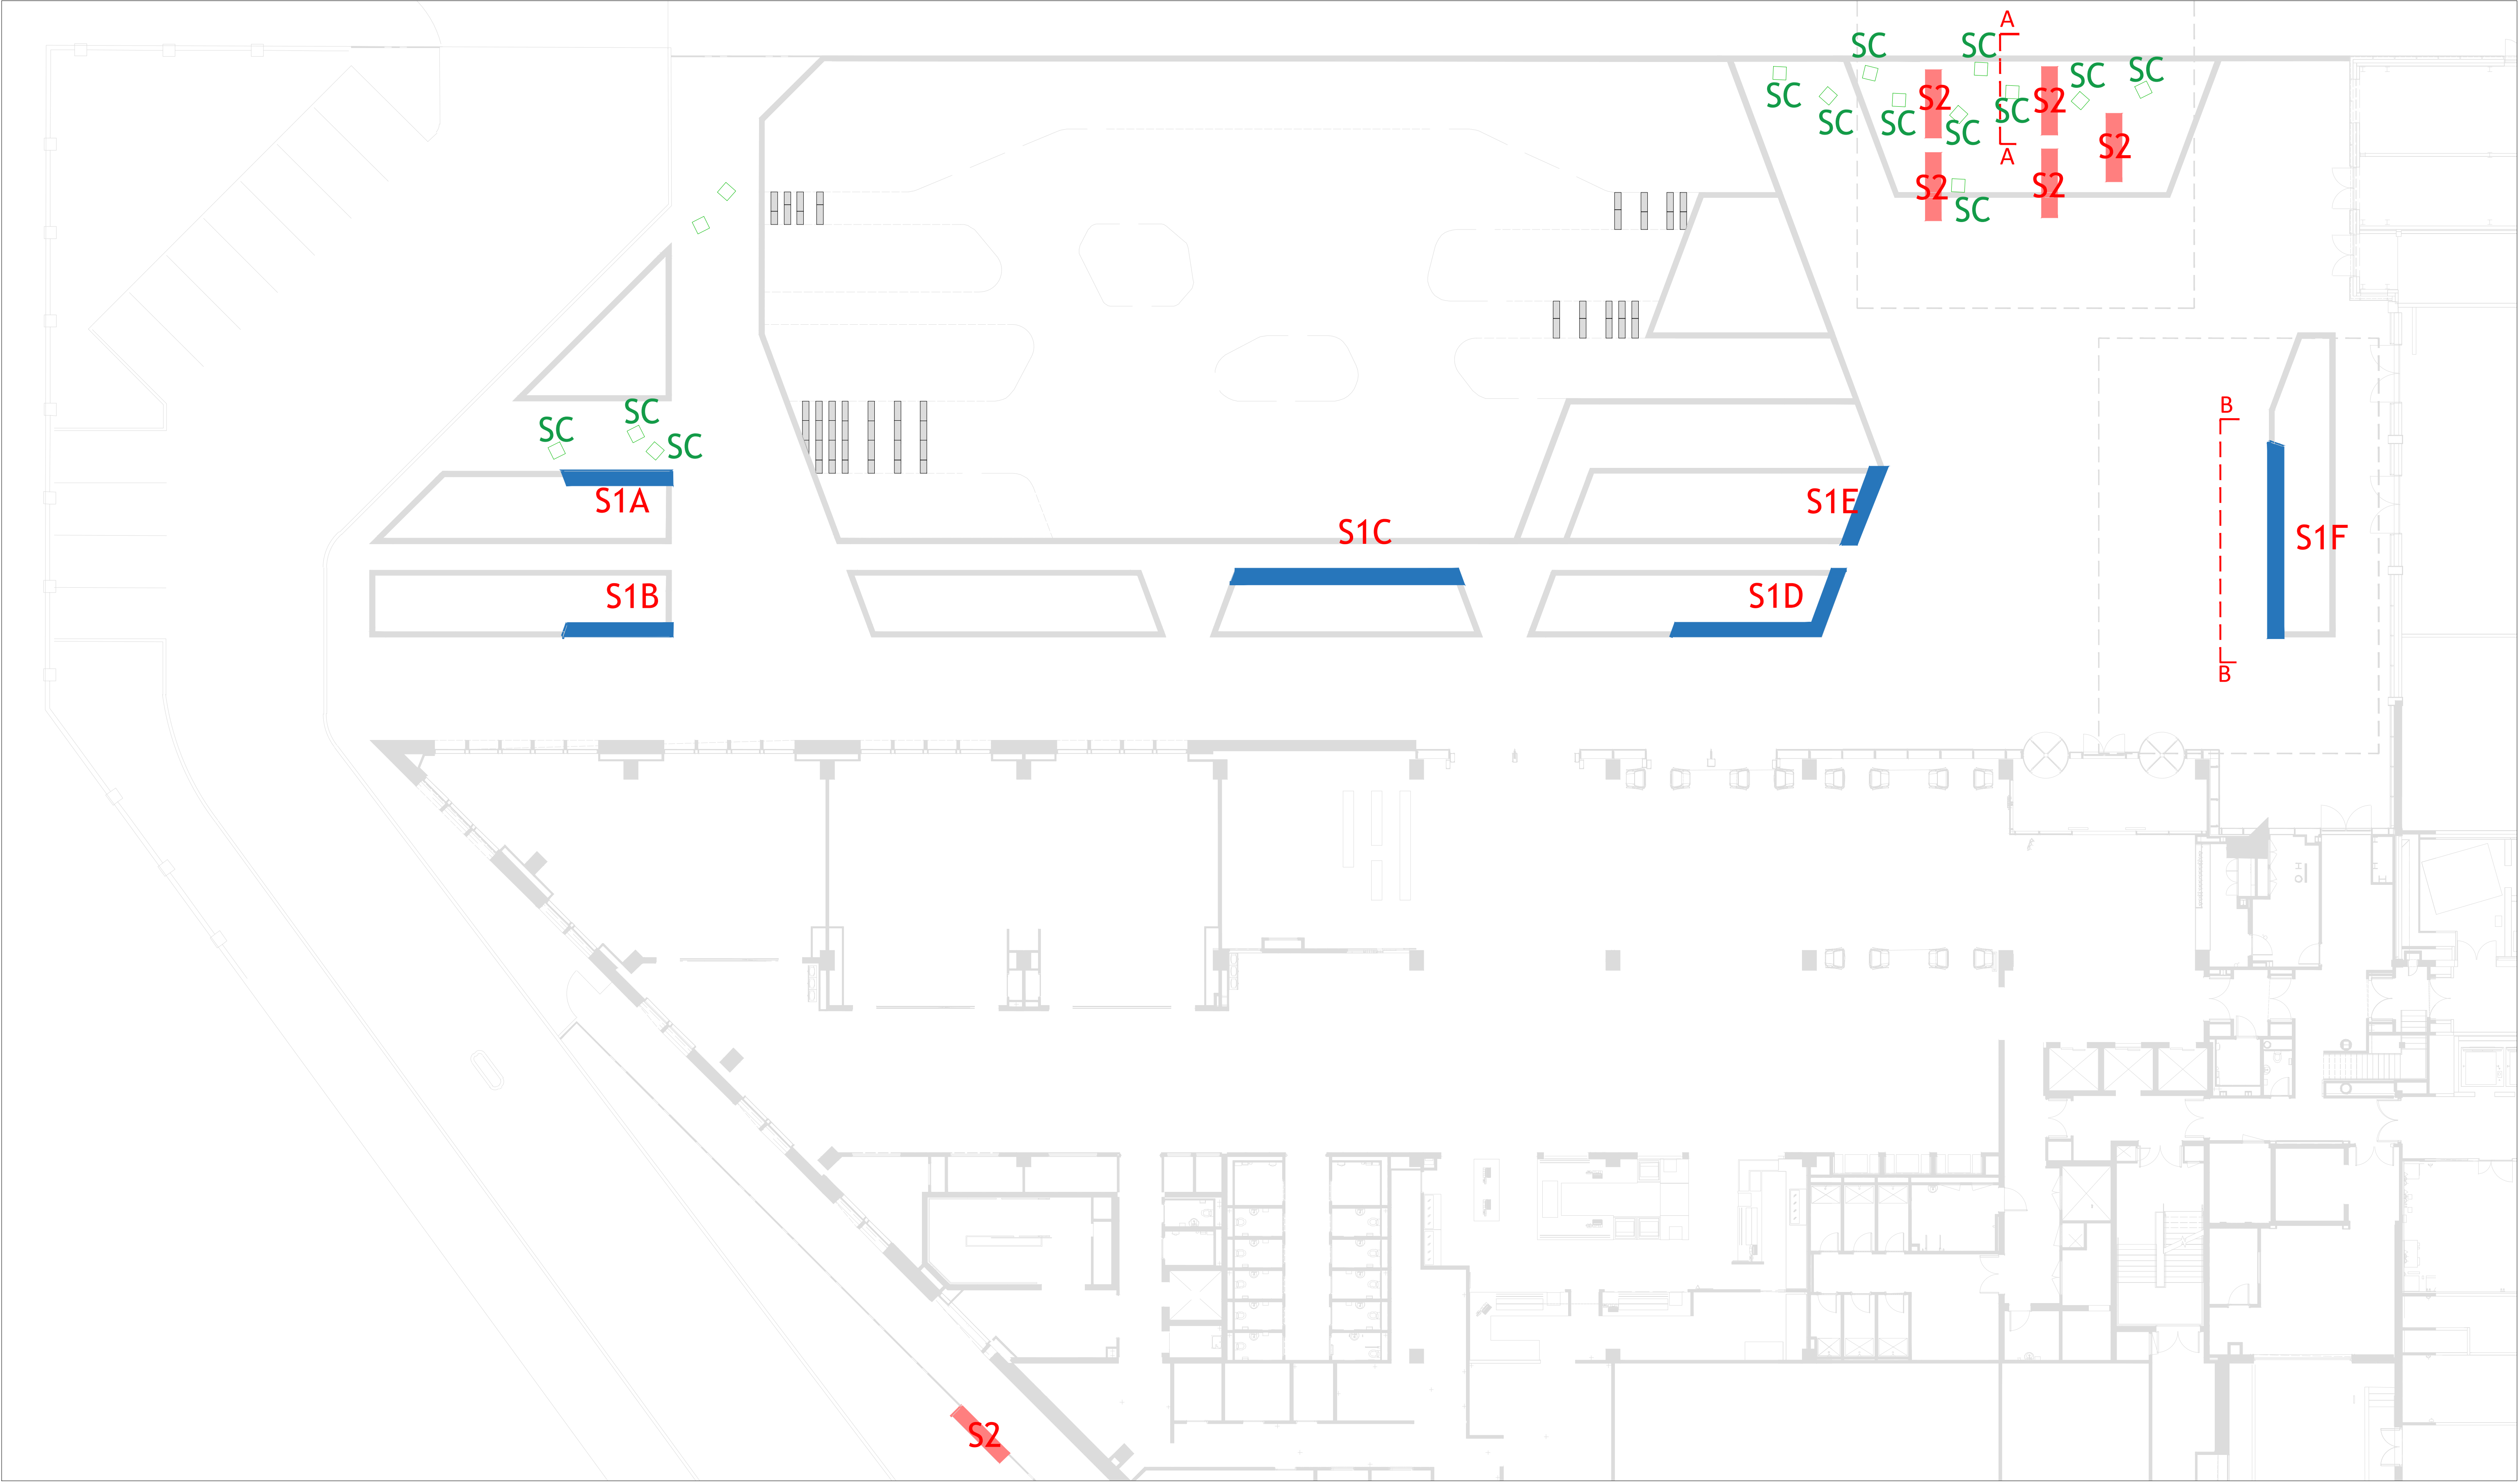

PLAN
NTS

DWG No: ---
SM No: E221984
TITLE: MMU seating detail

**evans**

PROJECT: MMU seating detail
CLIENT:
LOCATION:
TECH (DIA):
CHECKED:
APPROV:
STATUS:

ORDER No
DENOMINATION:
TITLE: TENDER
PLAN
Revision:
Layout:
Scale:
As indicated


Sheet N° 1
Program:
A1
As indicated

REVISION BOX


REV.	DATE	DRAWN BY	CHECKED	DESCRIPTION
00				
P01				




Plan - S1A
1:20

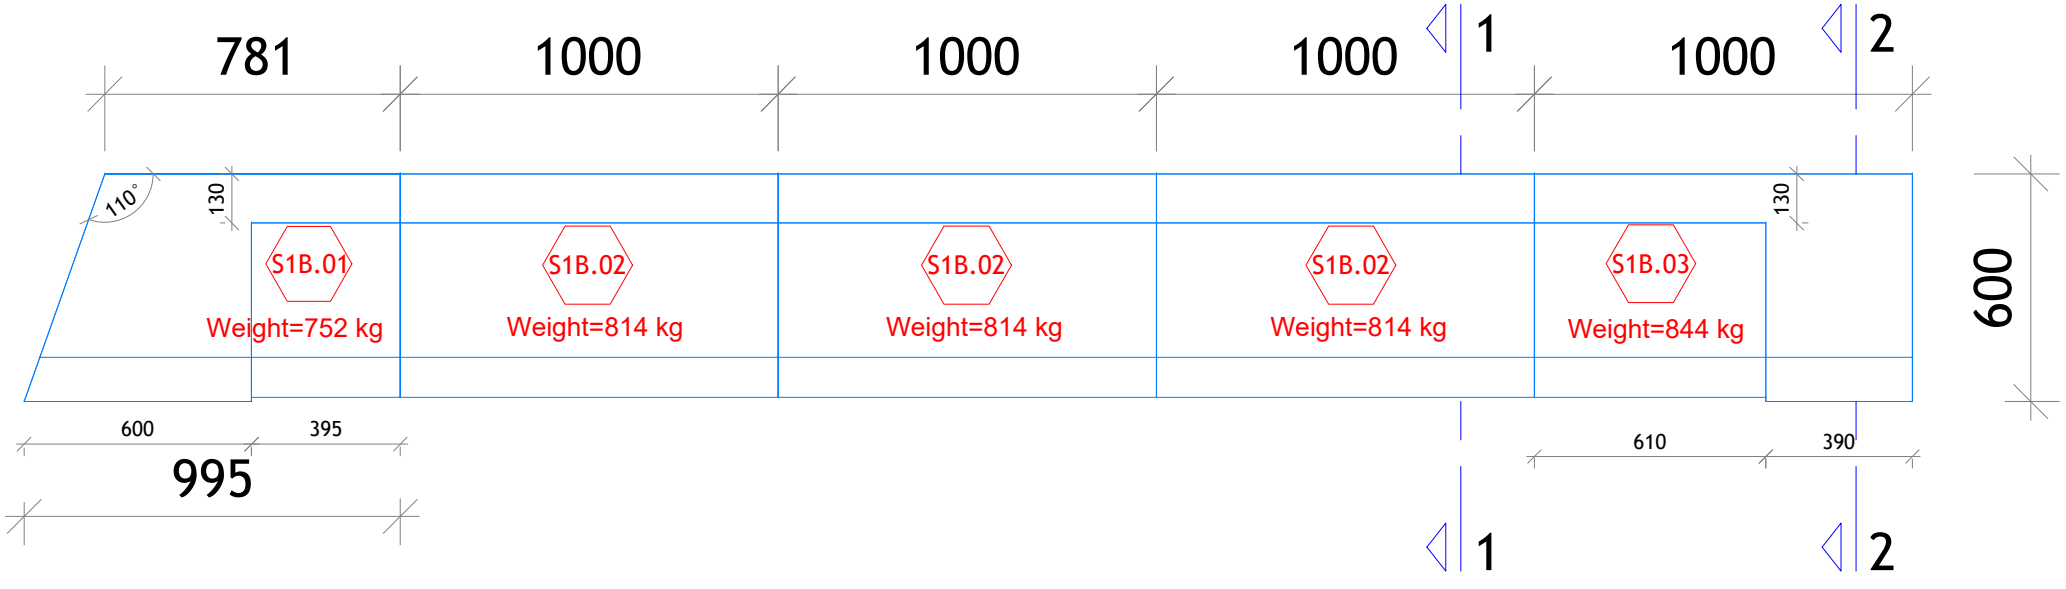


Plan - S1B
1:20

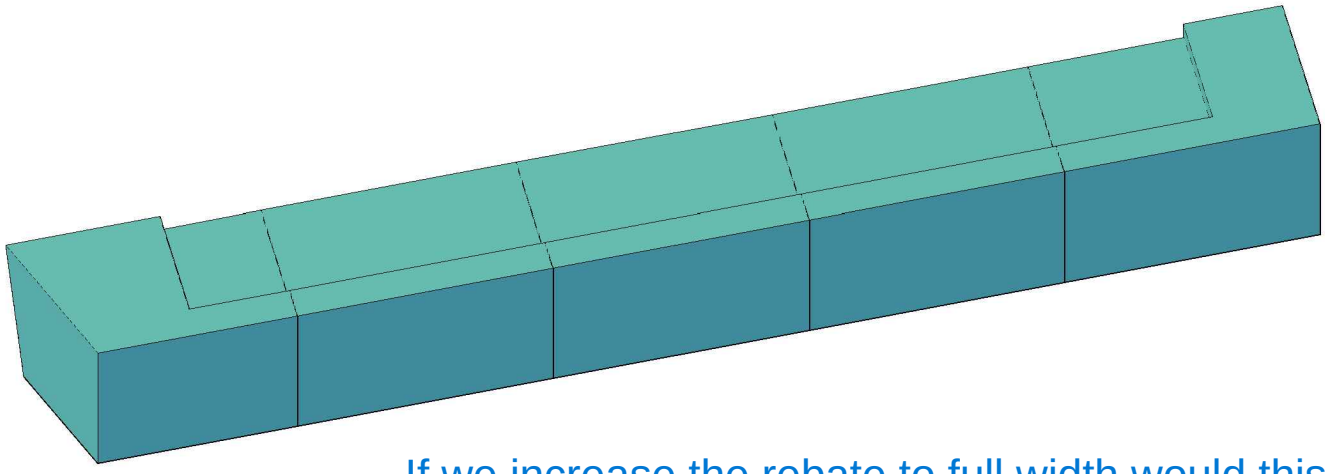


3D - S1A
NTS
If we increase the rebate to full width would this help Evans?

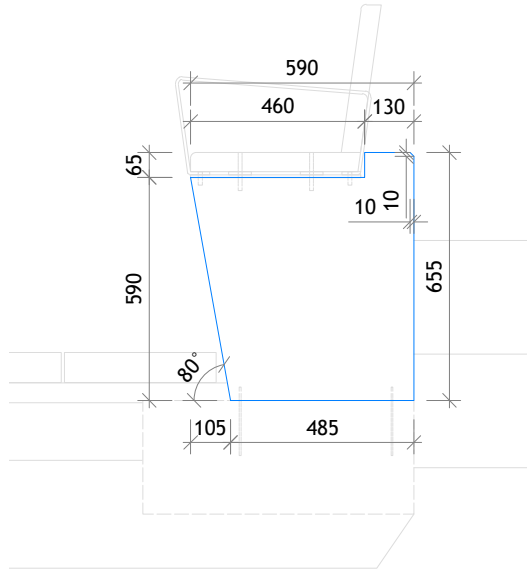


Section 1
1:20

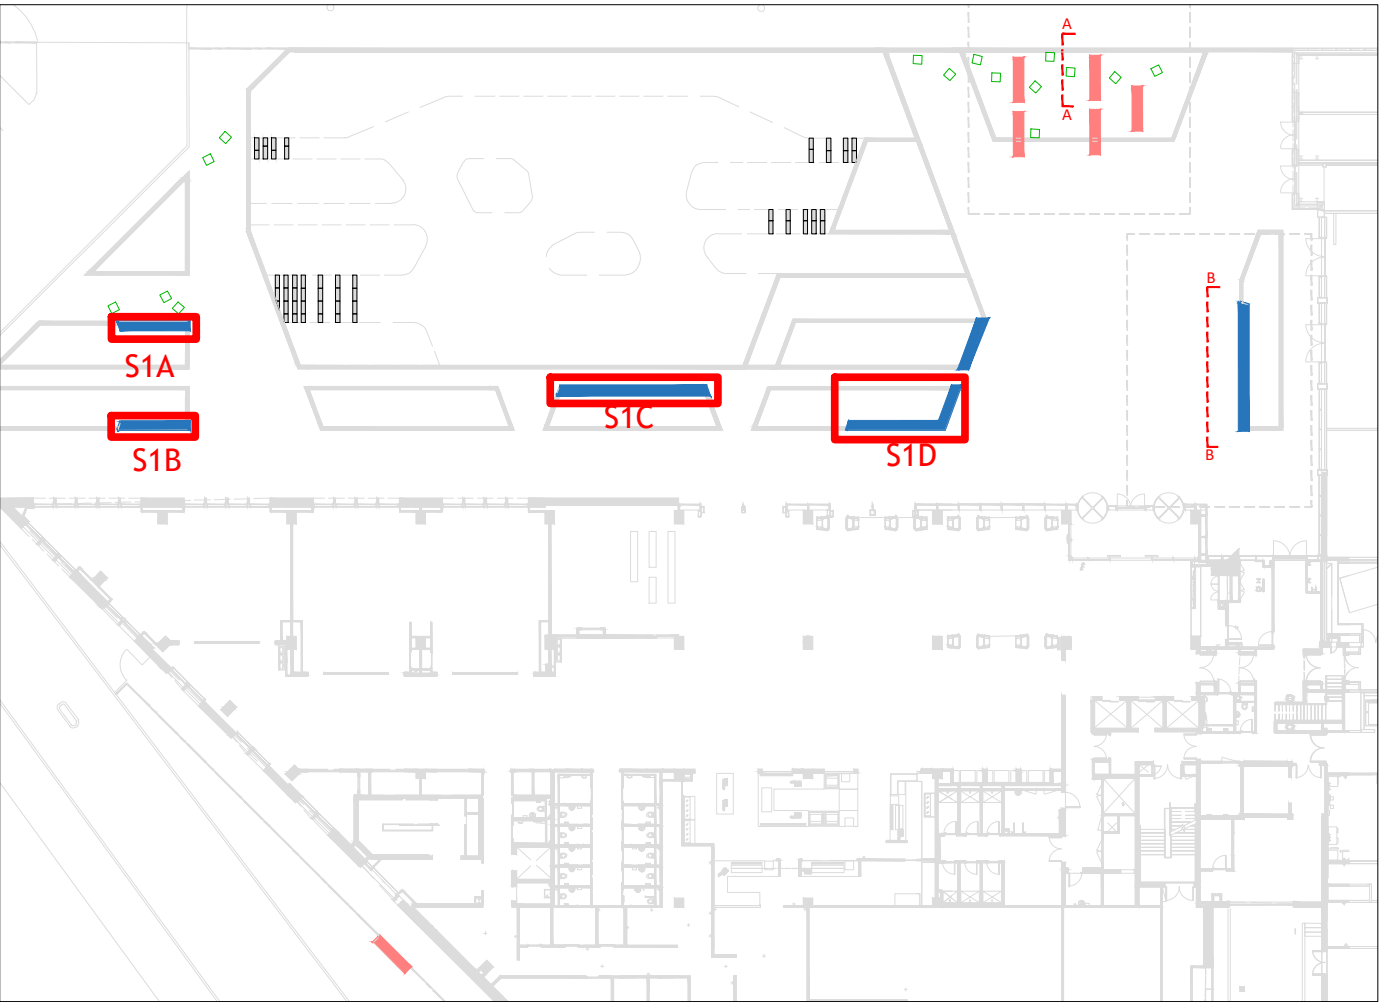


Key Plan
NTS

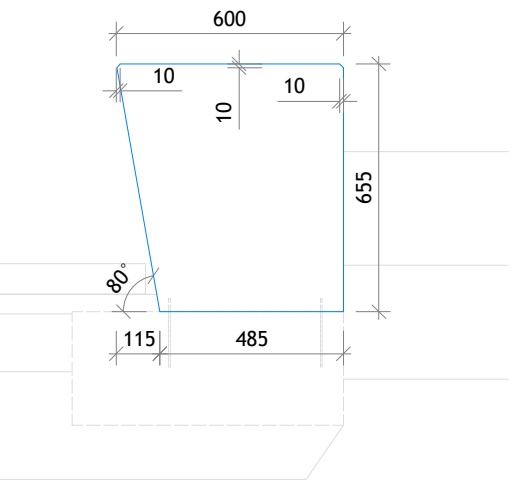


Section 2
1:20

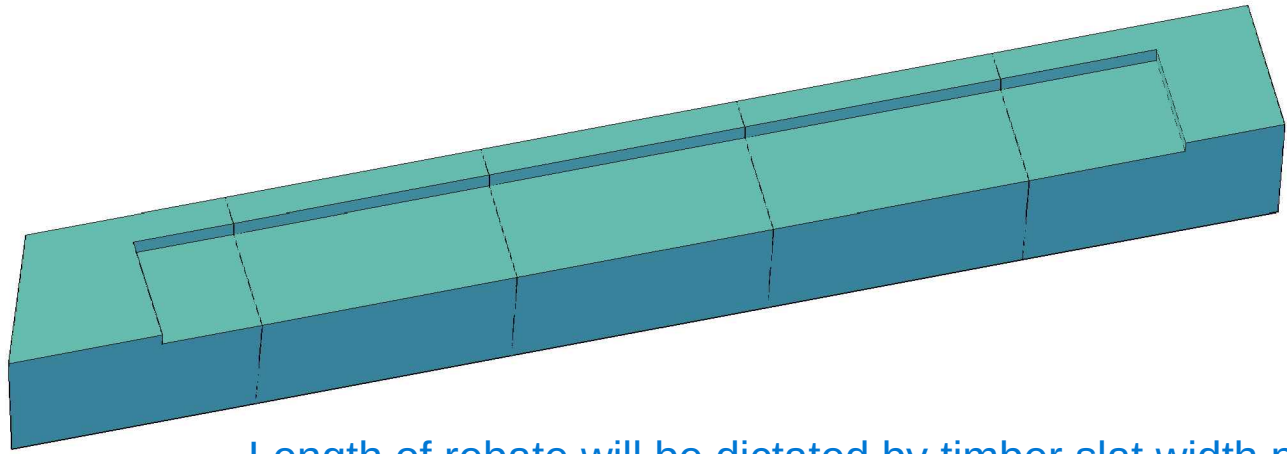


3D - S1B
NTS
Length of rebate will be dictated by timber slat width plus 8mm gaps.

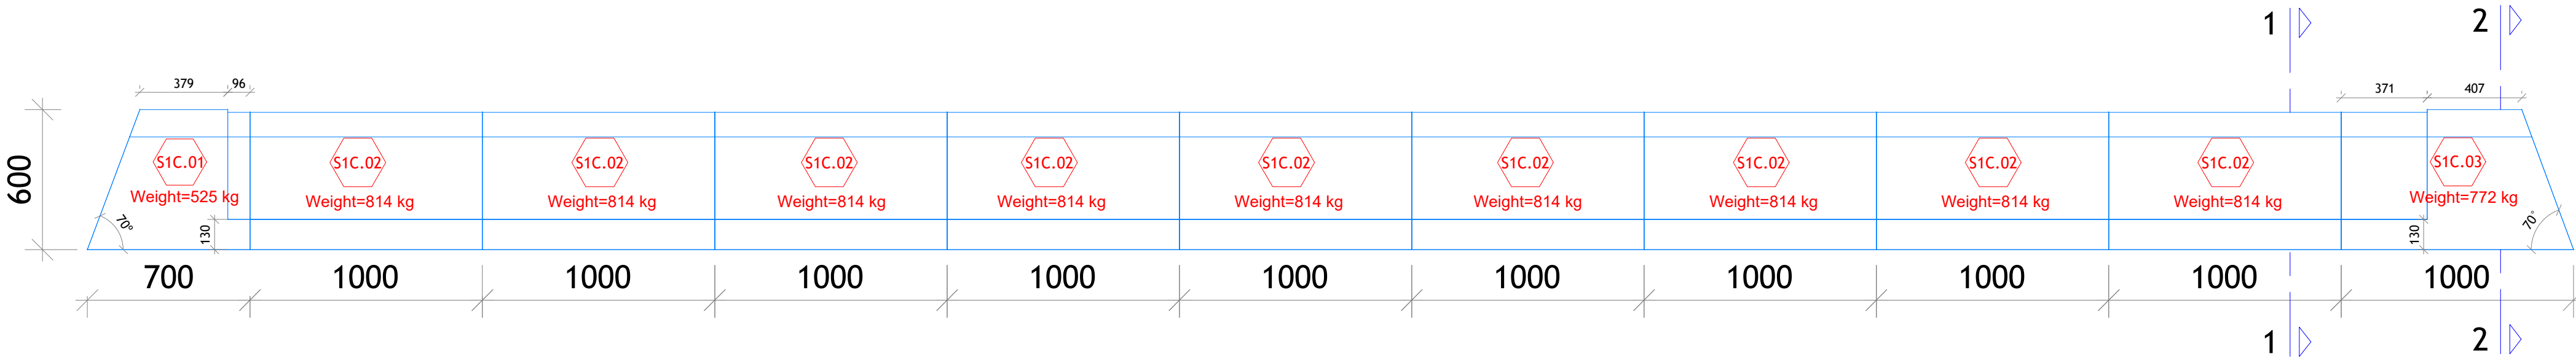


Plan - S1C
1:20

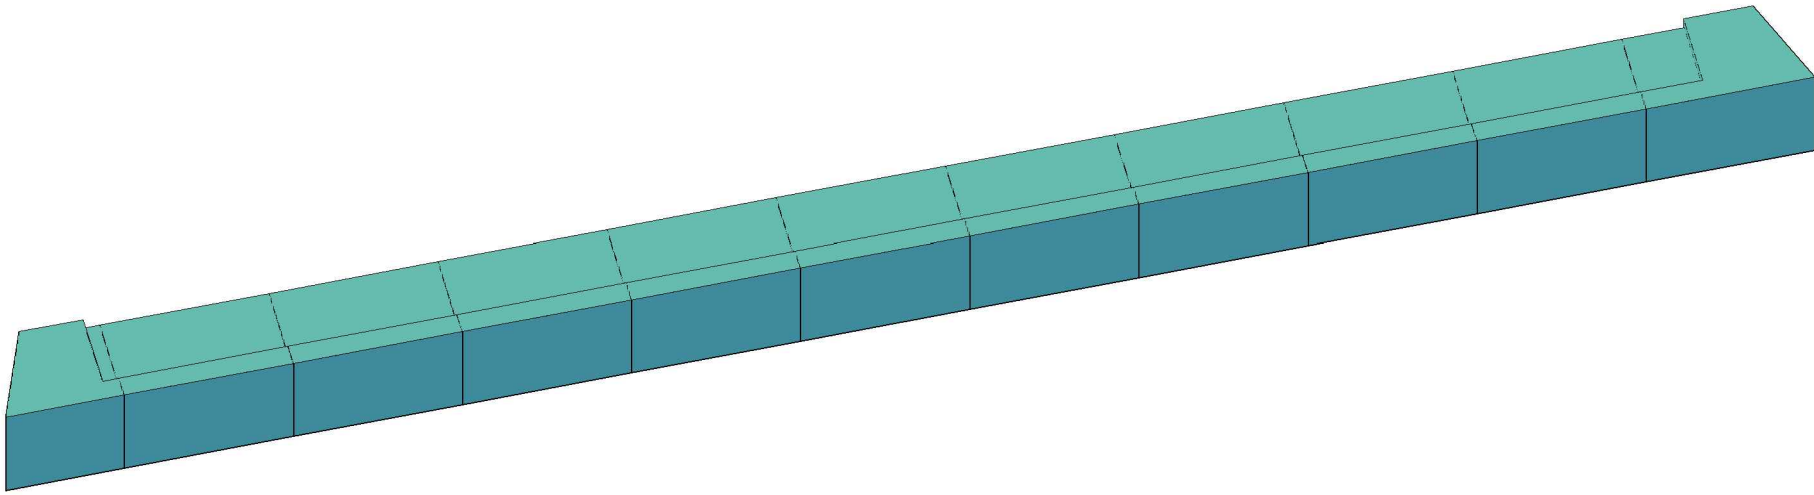

3D - S1C
NTS

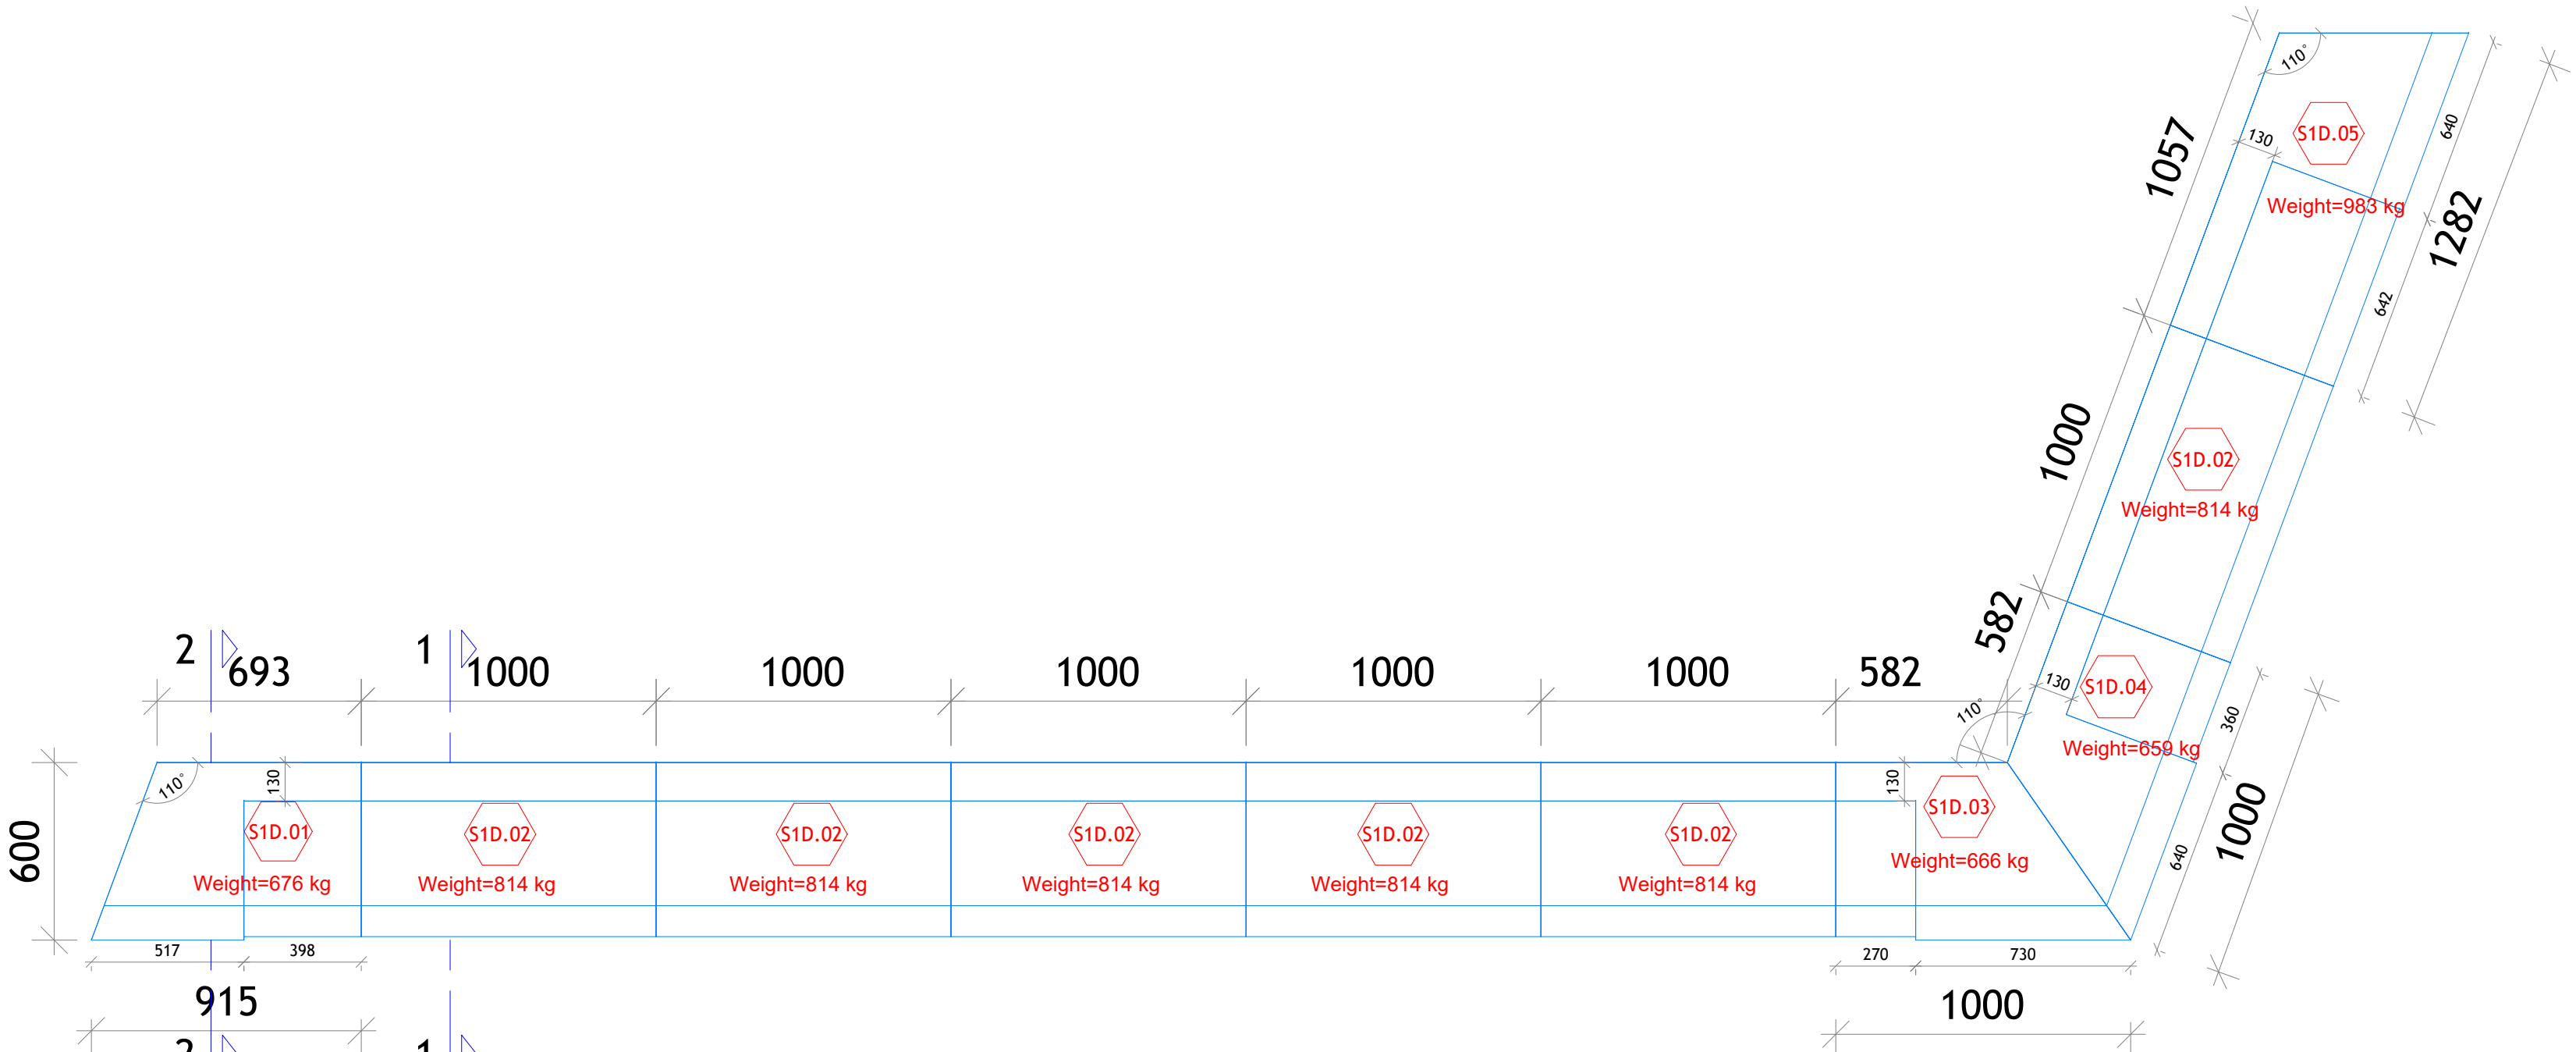


Plan - S1D
1:20

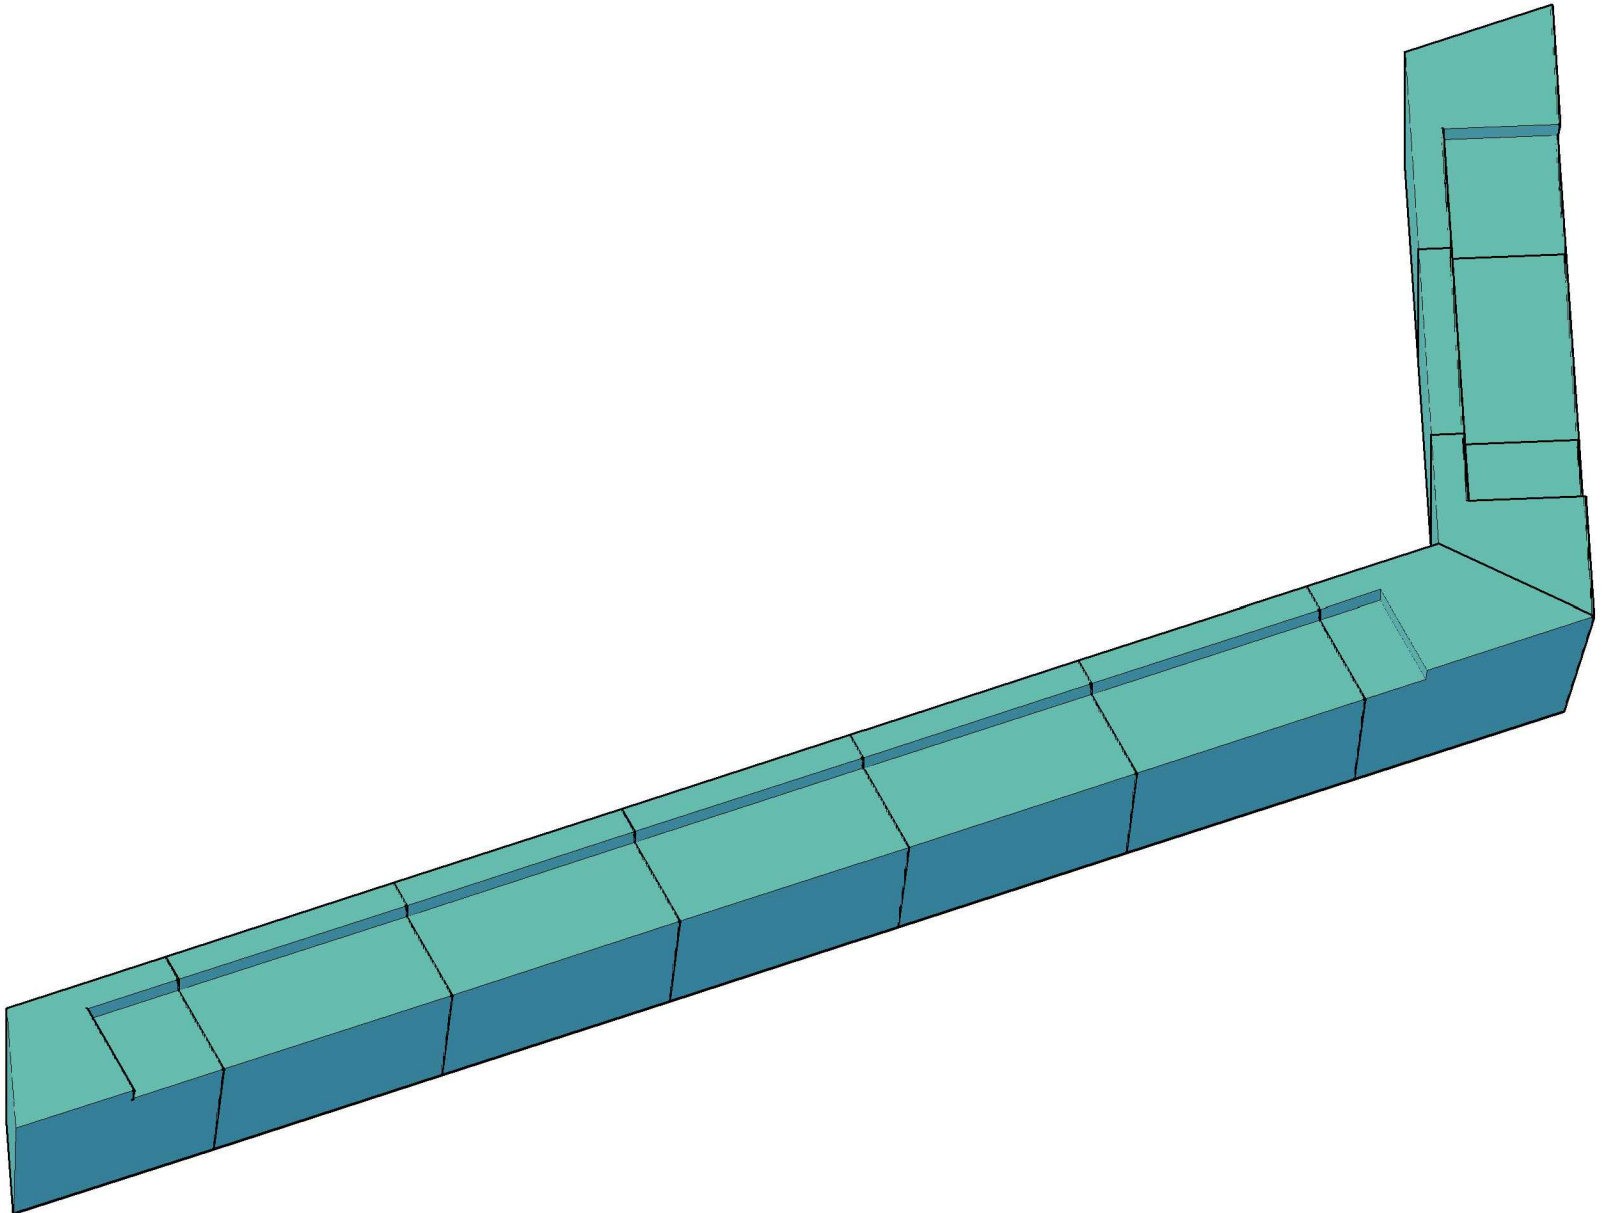


3D - S1D
NTS


DWG No. —				Sheet N° 2	
SM No. E221984				Programme:	
TITLE: MMU seating detail				ORDER No:	
				DENOMINATION:	
				TITLE: TENDER	
				Precast concrete Seals: S1A, S1B, S1C, S1D	
				Revision: Layout: Scale:	
PROJECT: MMU seating detail				As indicated	
CLIENT:					
LOCATION:					
TECH. (DA):					
CHECKED:					
APPROV:					
STATUS:					
REVISION BOX					
REV.	DATE	DRAWN BY	CHECKED	DESCRIPTION	
00					
P01					

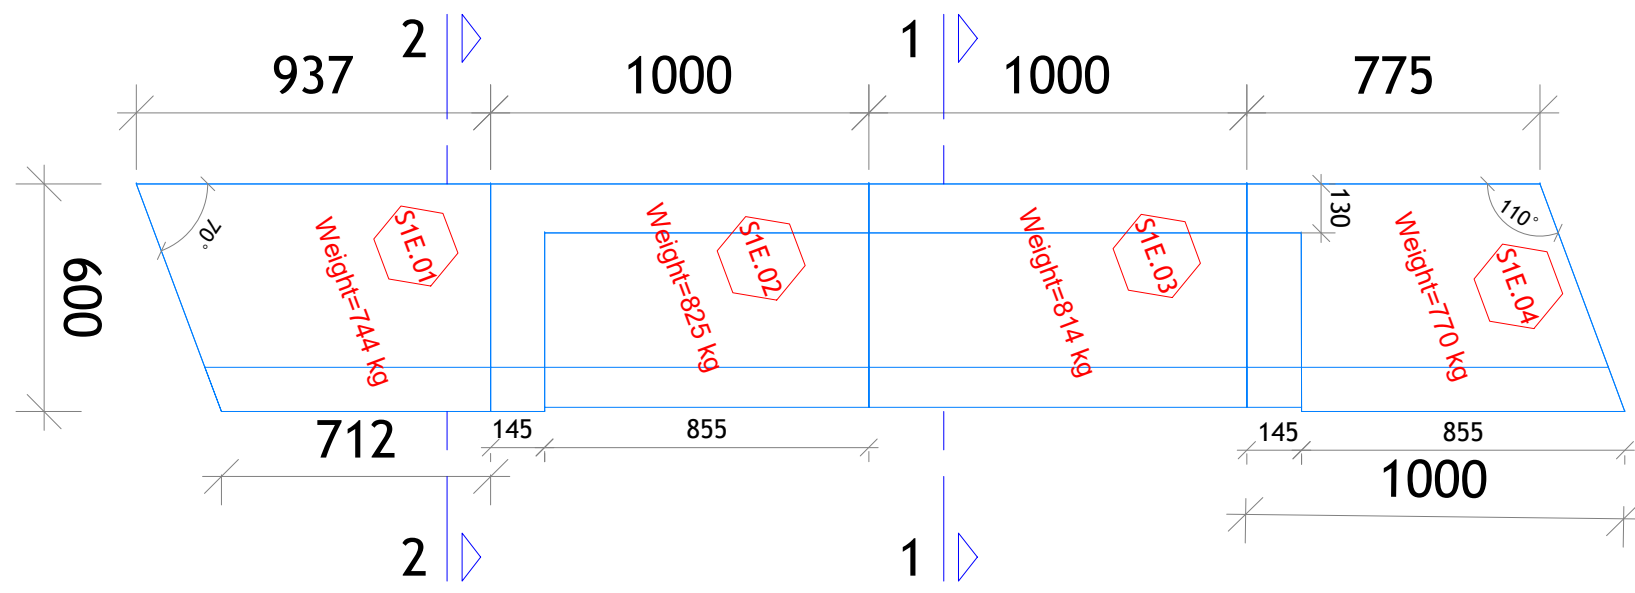


Plan - S1E
1:20

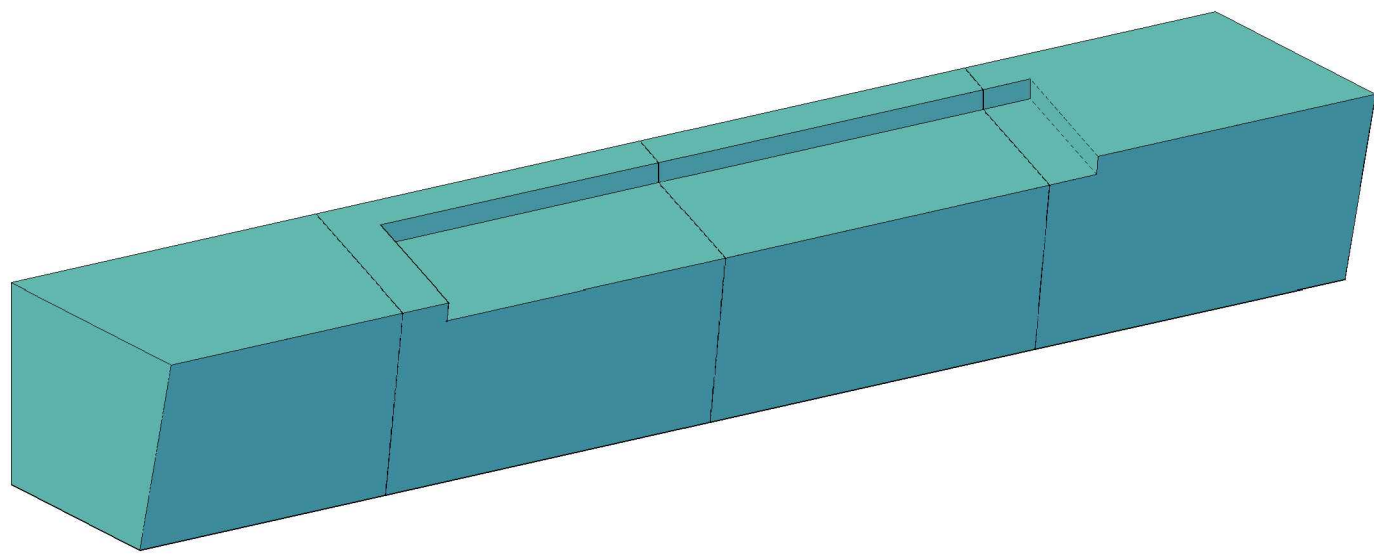


3D - S1E
NTS

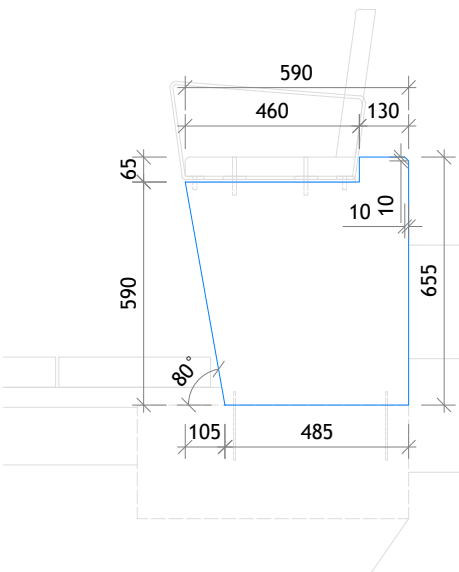


Section 1
1:20

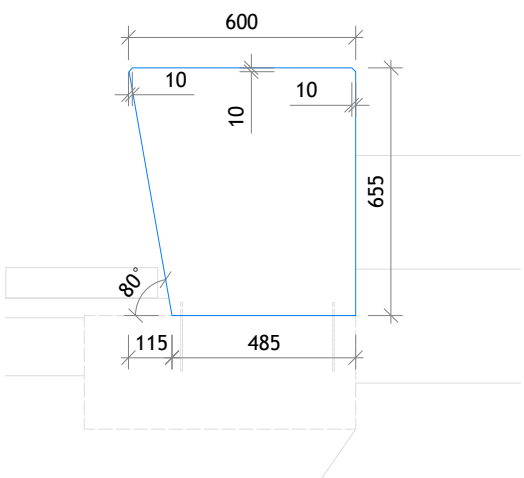


Section 2
1:20

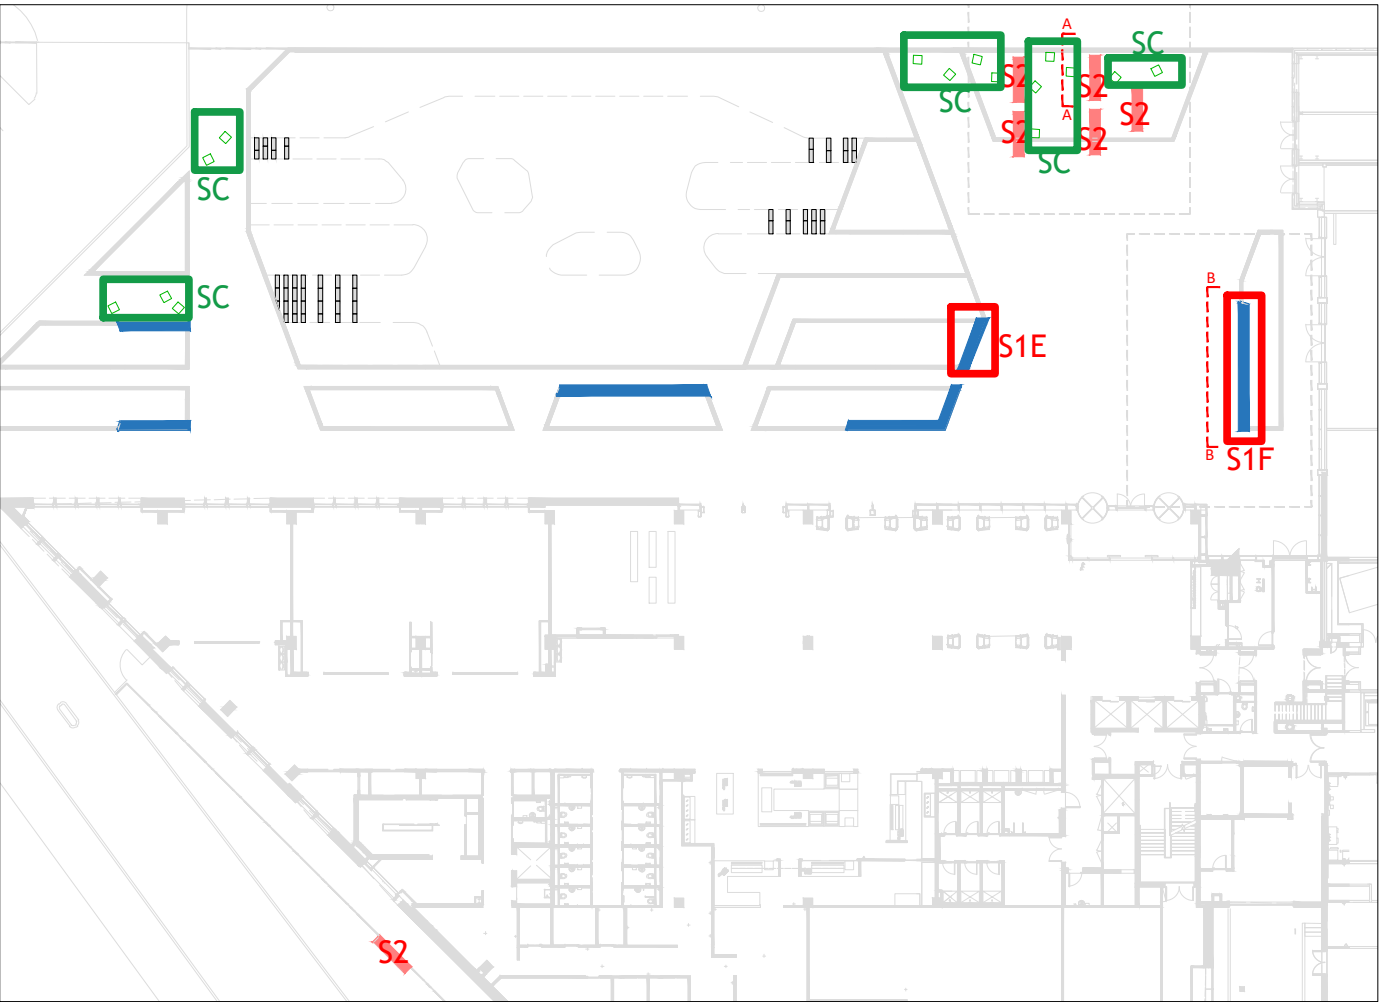


Key Plan
NTS

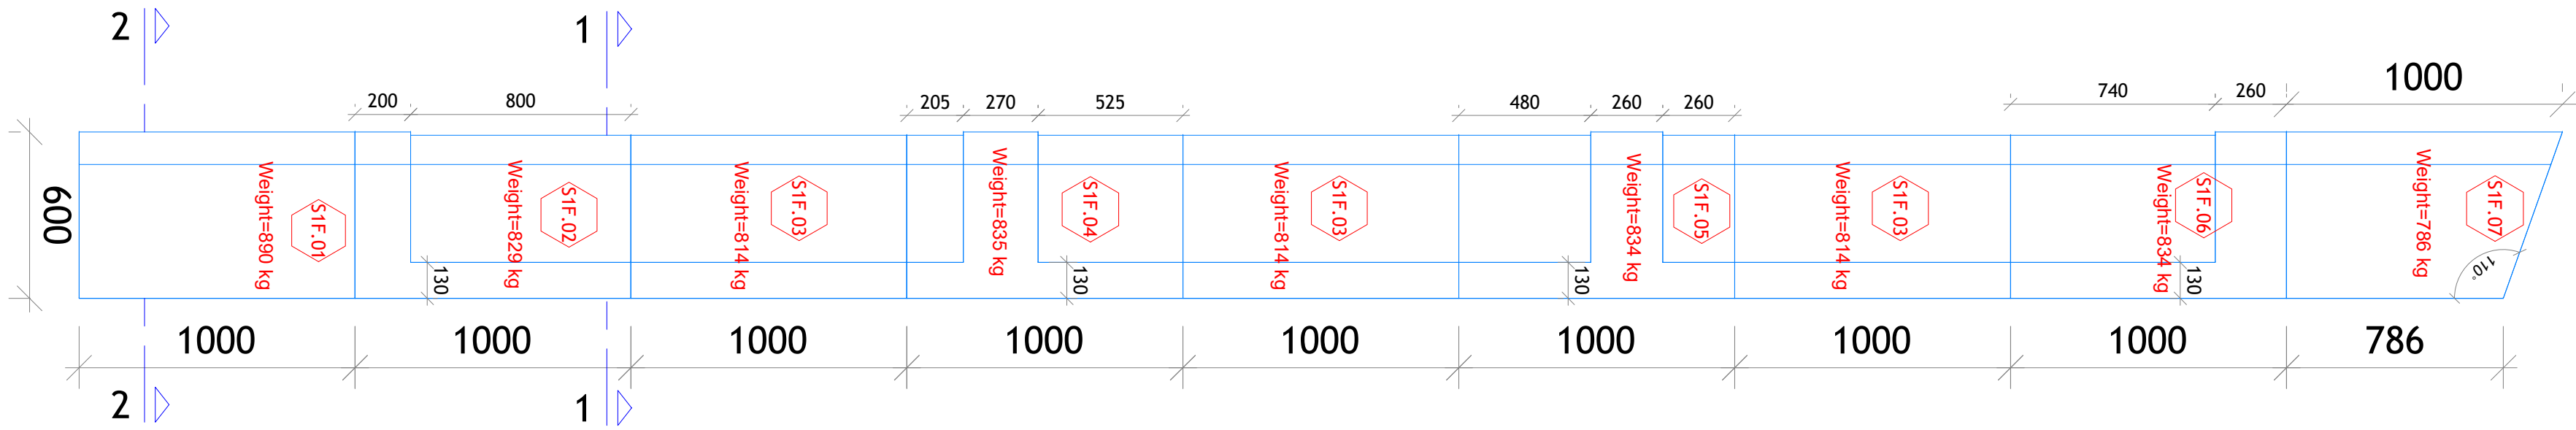


Plan - S1F
1:20

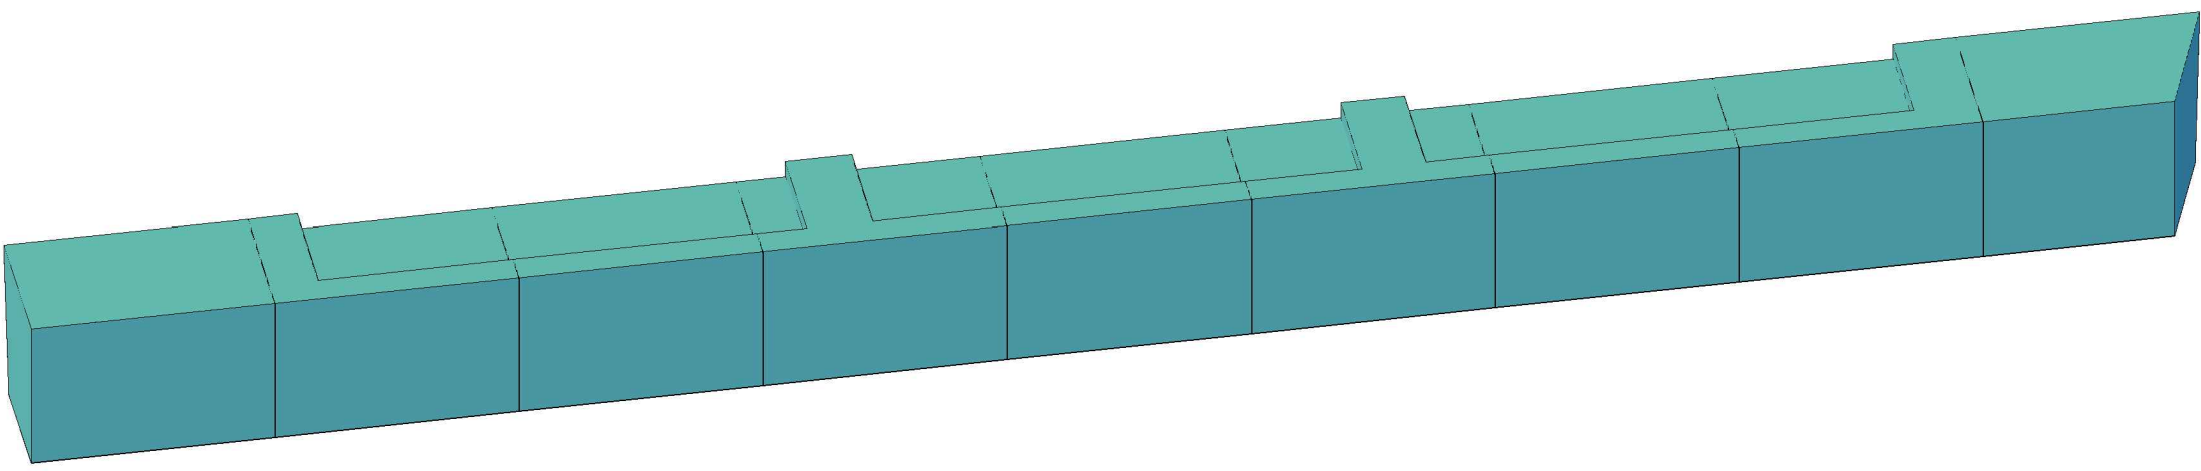


3D - S1F
NTS

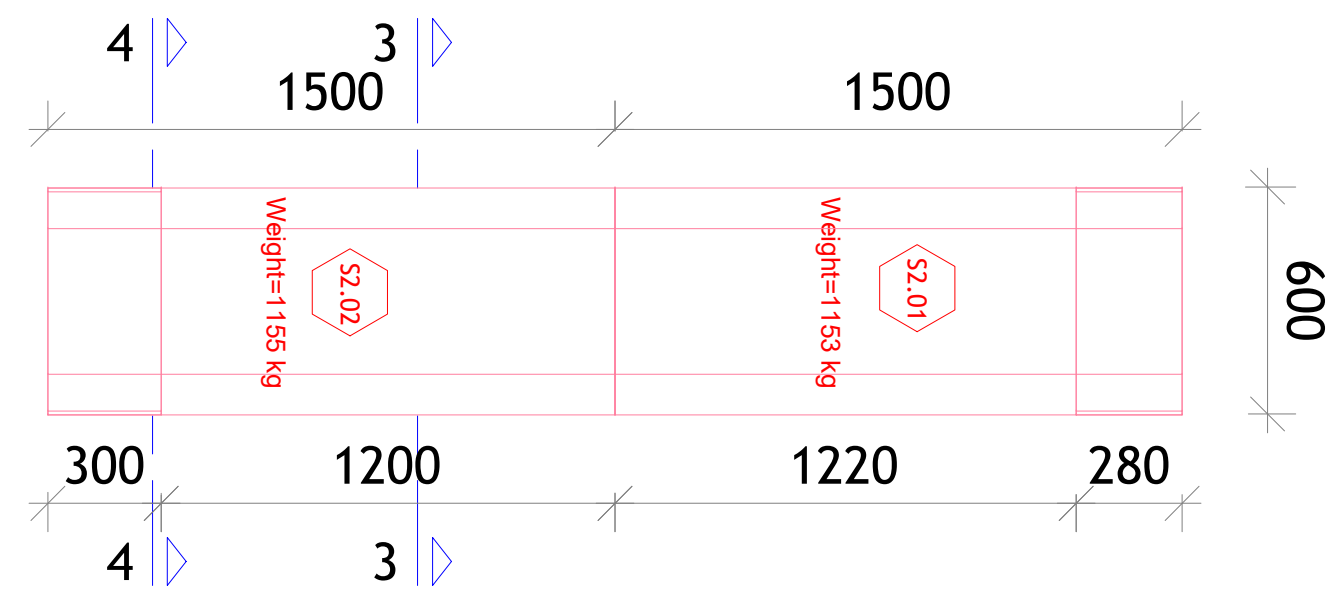


Plan - S2 (6 units)
1:20

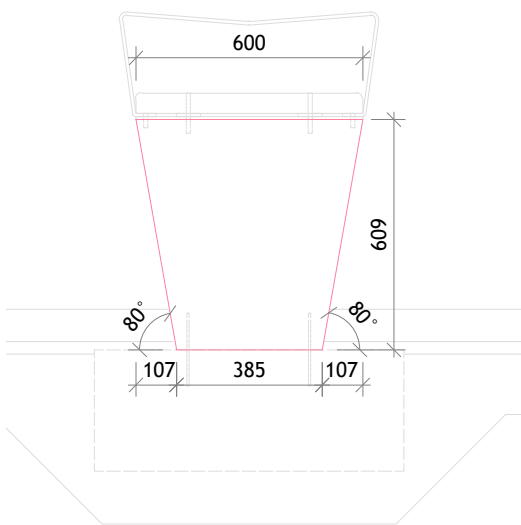


Section 3
1:20

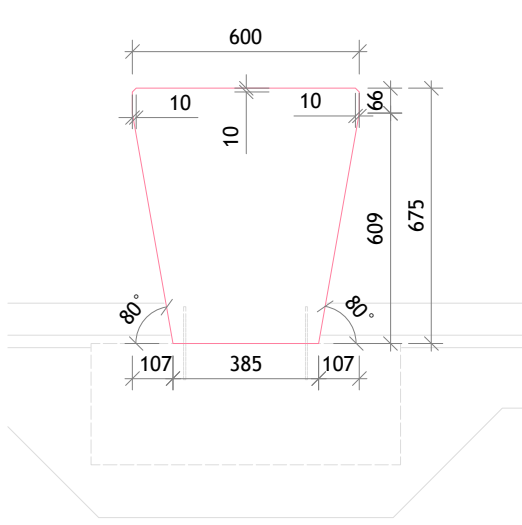


Section 4
1:20

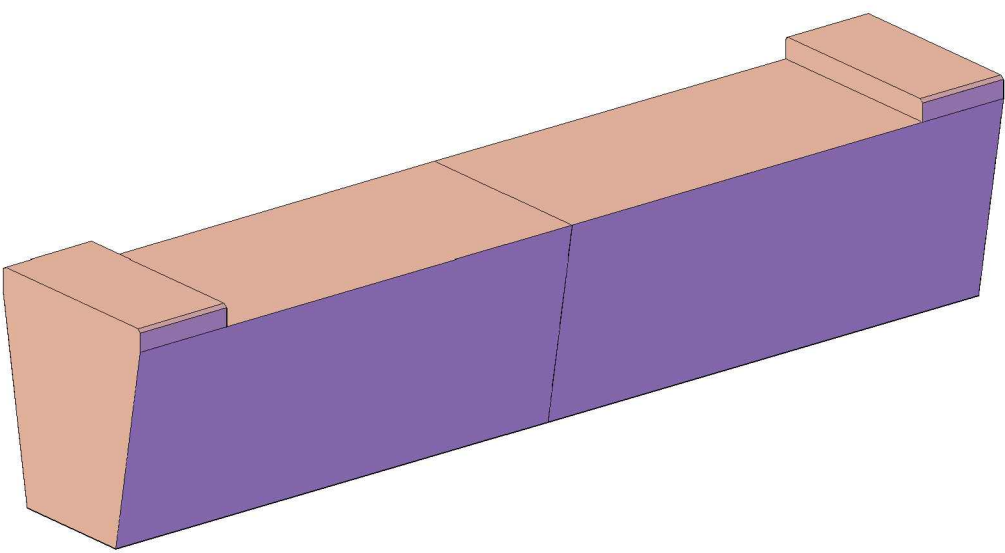


3D - S2
NTS

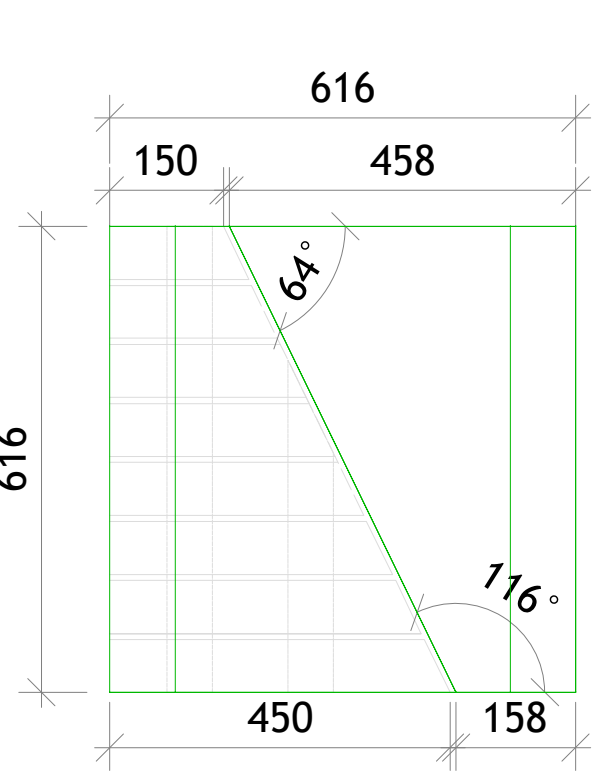

Plan - SC (15 units)
1:10

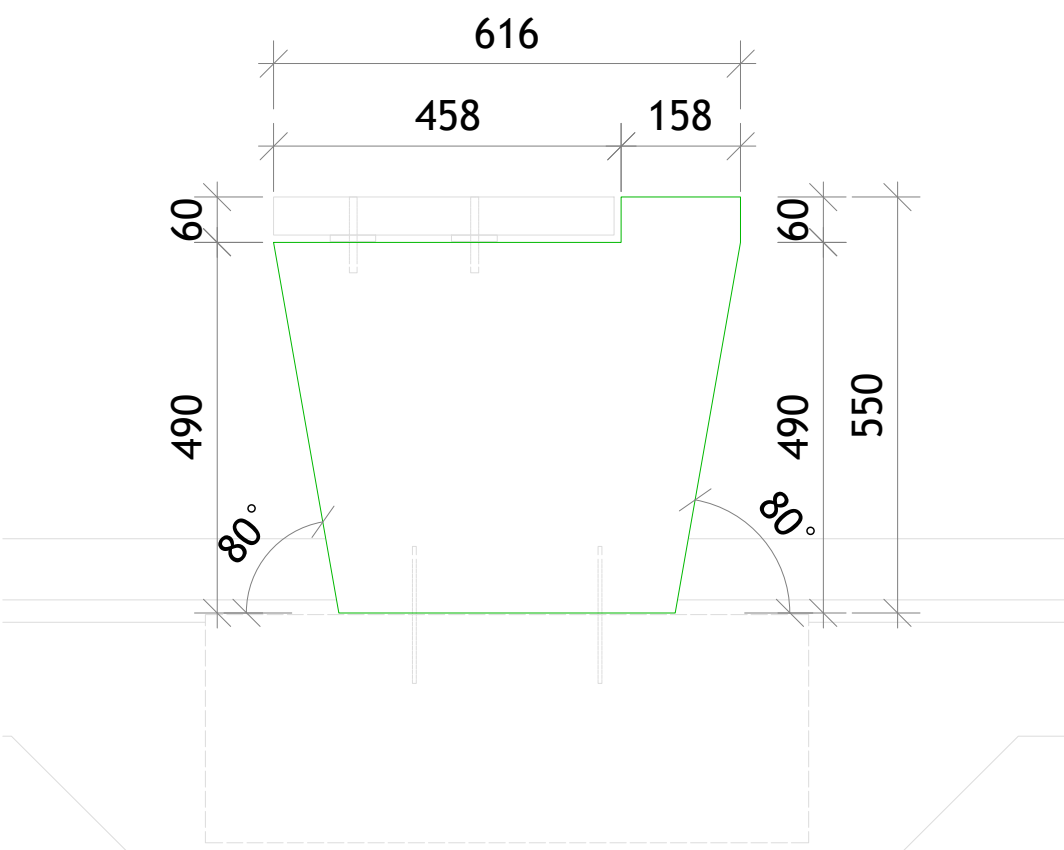

Section SC
1:10

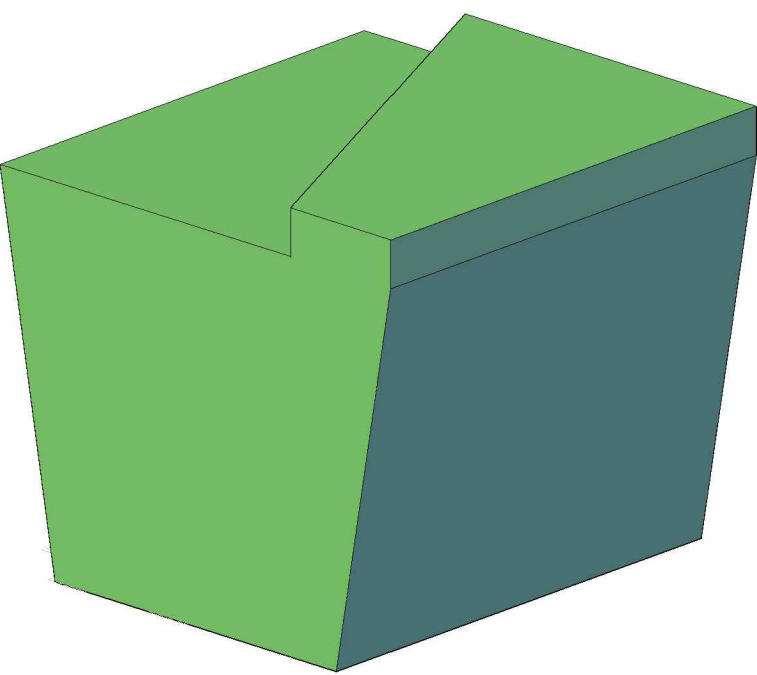

3D - SC
NTS

DWG No: ---			
SM No: E221984			
TITLE: MMU seating detail			
PROJECT: MMU seating detail		ORDER No:	Sheet N° 3
CLIENT:		DENOMINATION:	Programme:
LOCATION:		TITLE: TENDER	
TECH. (DIA):		Precast concrete Seats: S1E, S1F, S2, SC	
CHECKED:		Revision:	Layout:
APPROV:		A1	As indicated
STATUS:		REVISION BOX	
REV:	DATE	DRAWN BY	CHECKED
00			
P01			