




Note:
Do Not Scale from this drawing.
Dimensions are to be checked on site.
If in doubt please ask.

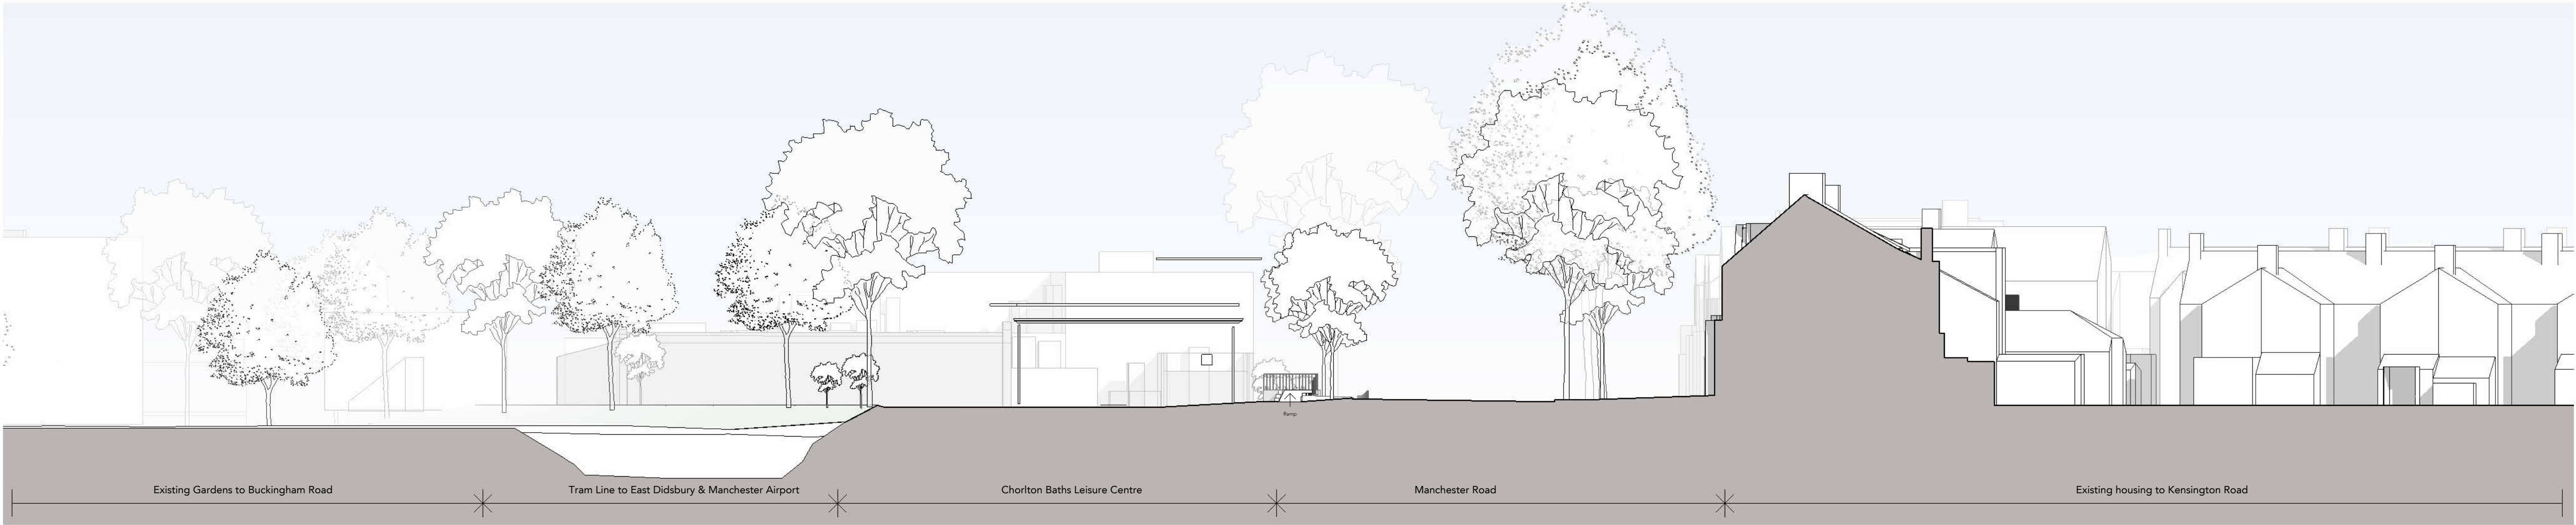

1 Existing West Site Section Elevation
1 : 200



2 Existing North Site Section Elevation
1 : 200

P01 31/03/23 Drawings issued for Planning Submission
Rev Date Intis Details
© The moral rights of the author are hereby asserted.
This drawing and design is the sole property of Buttress Ltd and must not be reproduced without permission.
Buttress Ltd is Registered in England and Wales: 336373



Buttress

41 Bengal Street
Manchester
M4 6AF
Clockwise, Yorkshire House
Greek Street, Leeds
LS1 5SH

T 0161 236 3303 0113 539 7965
E contact@buttress.net
W www.buttress.net

Project Title Chorlton Baths Happi
Client Rowlinson Construction, MSV Housing
Location Manchester Road, Chorlton, Manchester

Drawing ref Existing Street Elevations

Date 31/03/2023 18:20:13 Scale As indicated
Checker DC Size A1
Job No: 9136 Status 50 Initial Status

Project Origin Volume Level Type Role Number Rev
CHOBA-BUT-ZZ-DR-A-03102-P01

2 0 2 4 6 8 10 m
SCALE 1:200