


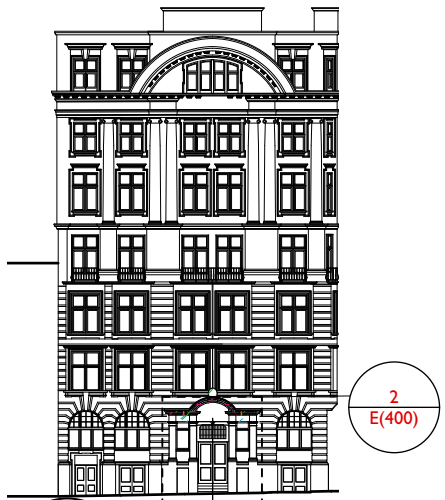


10

Key Elevation - Princess St
Scale: 1:500

Fabric Condition Key

- AtMB-Biological Growth
- AtMB-Eroded or missing pointing
- AtMB-Eroded Stone
- AtMB-Previous Cement Repairs
- AtMB-Water Staining

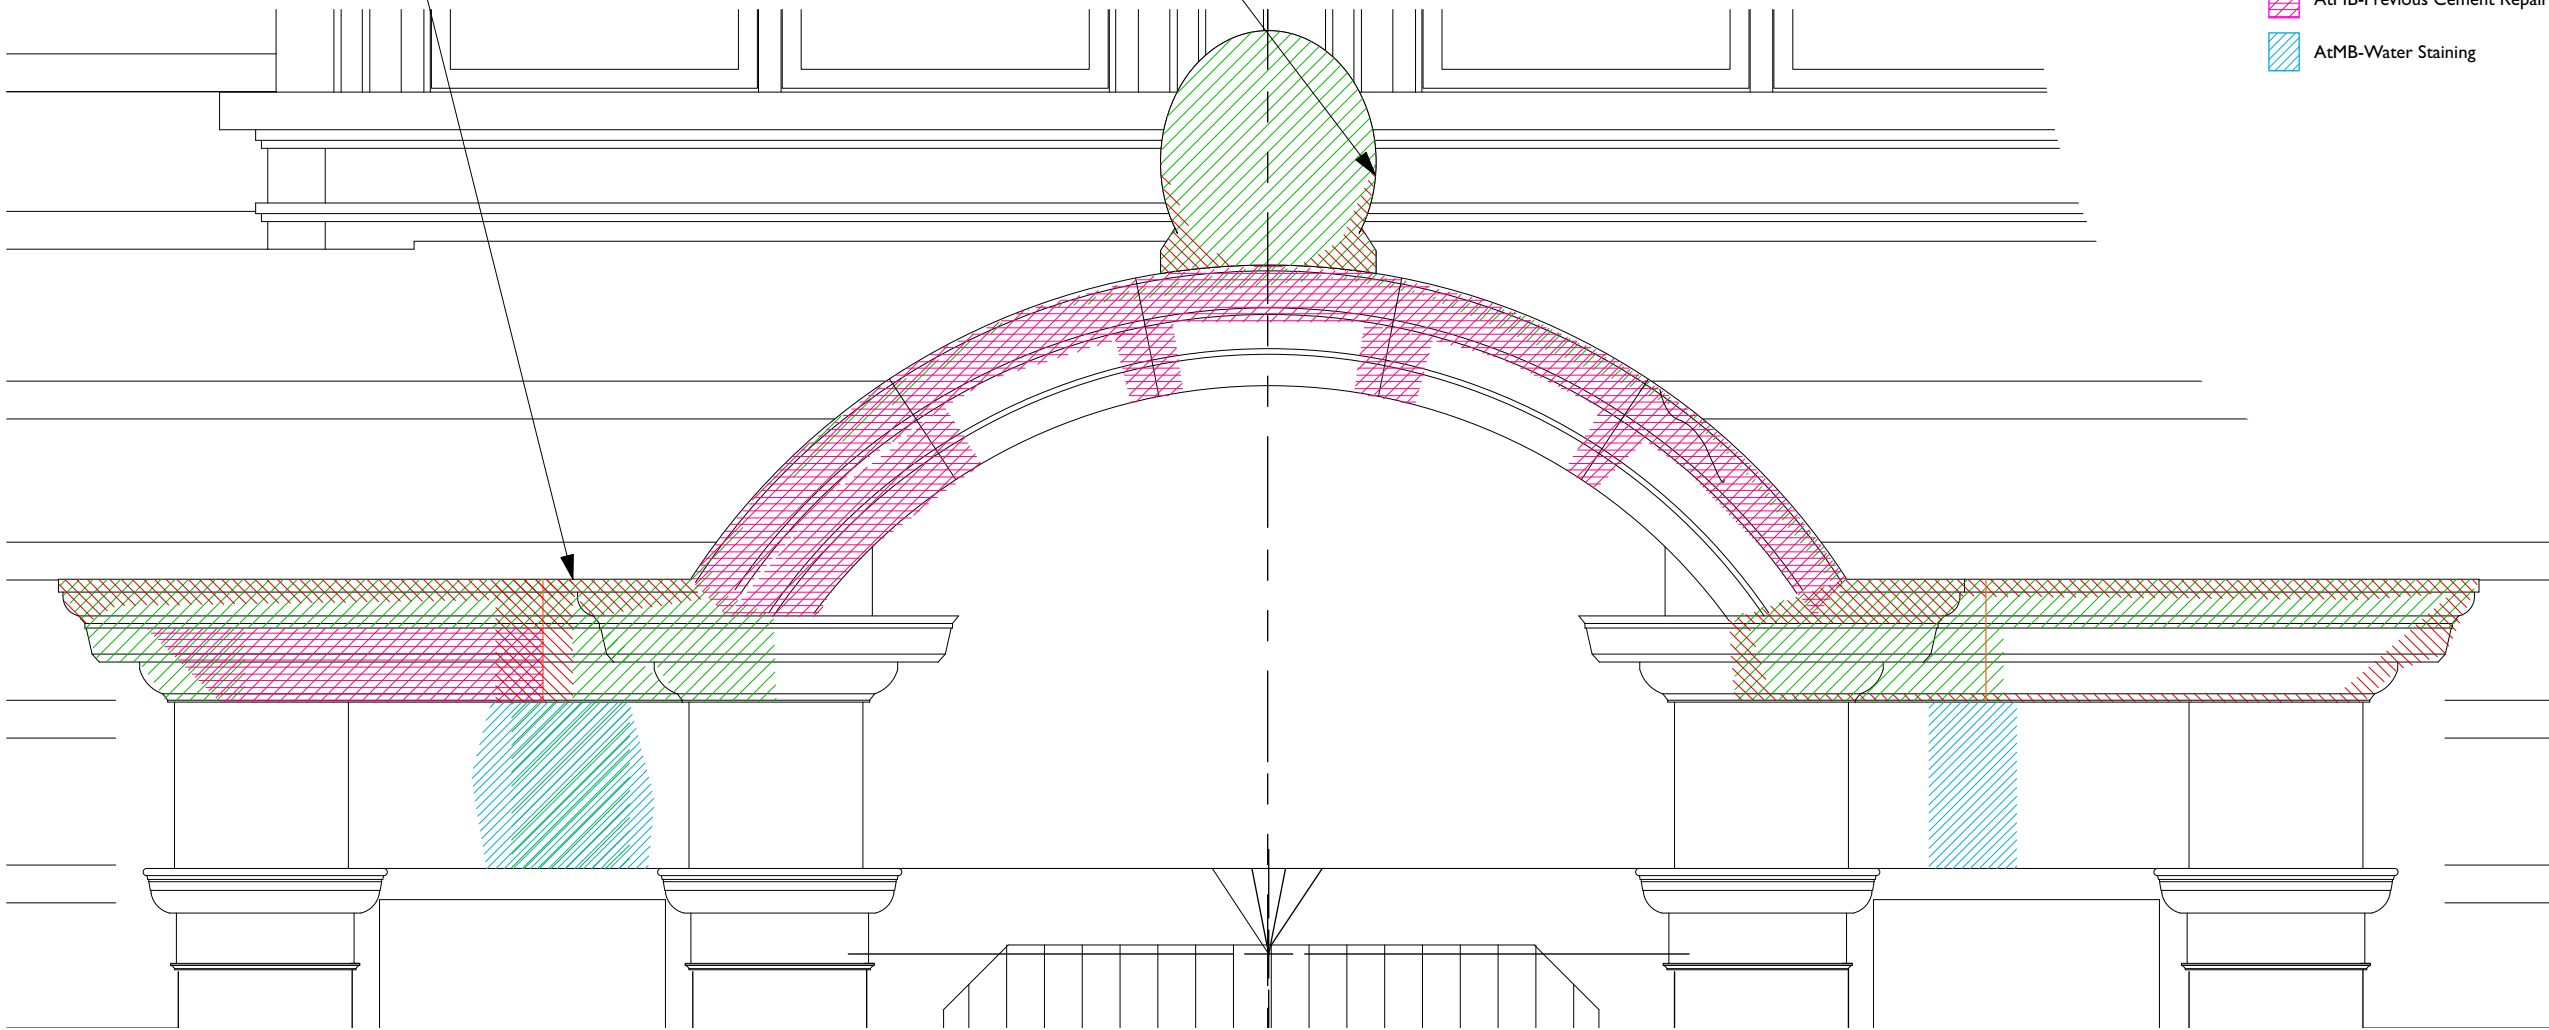

COPYRIGHT OF ATELIER MB LTD
DO NOT SCALE FROM THIS DRAWING
DIMENSIONS TO BE CHECKED ON SITE

NOTES:

Areas and extents of condition, primarily viewed from ground level only. Subject to review once high level access is arranged.

A Updated following scaffold level inspection. HW HW
Rev Note DRN CHK

86 Princess St

Water Ingress

Condition Survey 1 Of 2

scheme 1944
drwg no. E(401)
revision A

scale 1:20 @ A3
date first drawn Sept 21
drawn HW

SK sketch E existing P proposed T tender C construction F1 final issue

www.ateliermb.co.uk
t 0161 236 0051
e architect@ateliermb.co.uk