



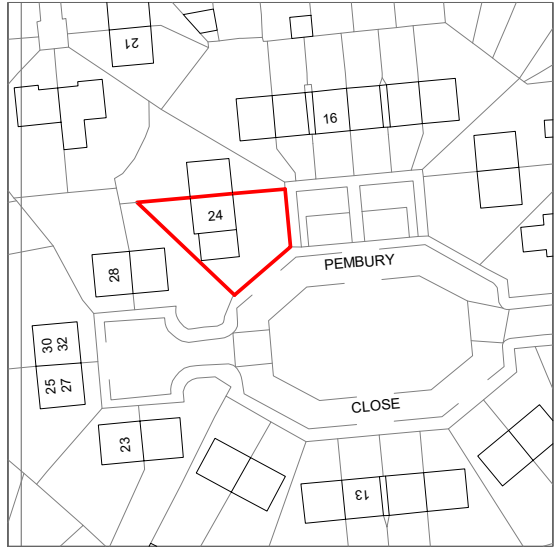


Site Location Plan
1 : 1250

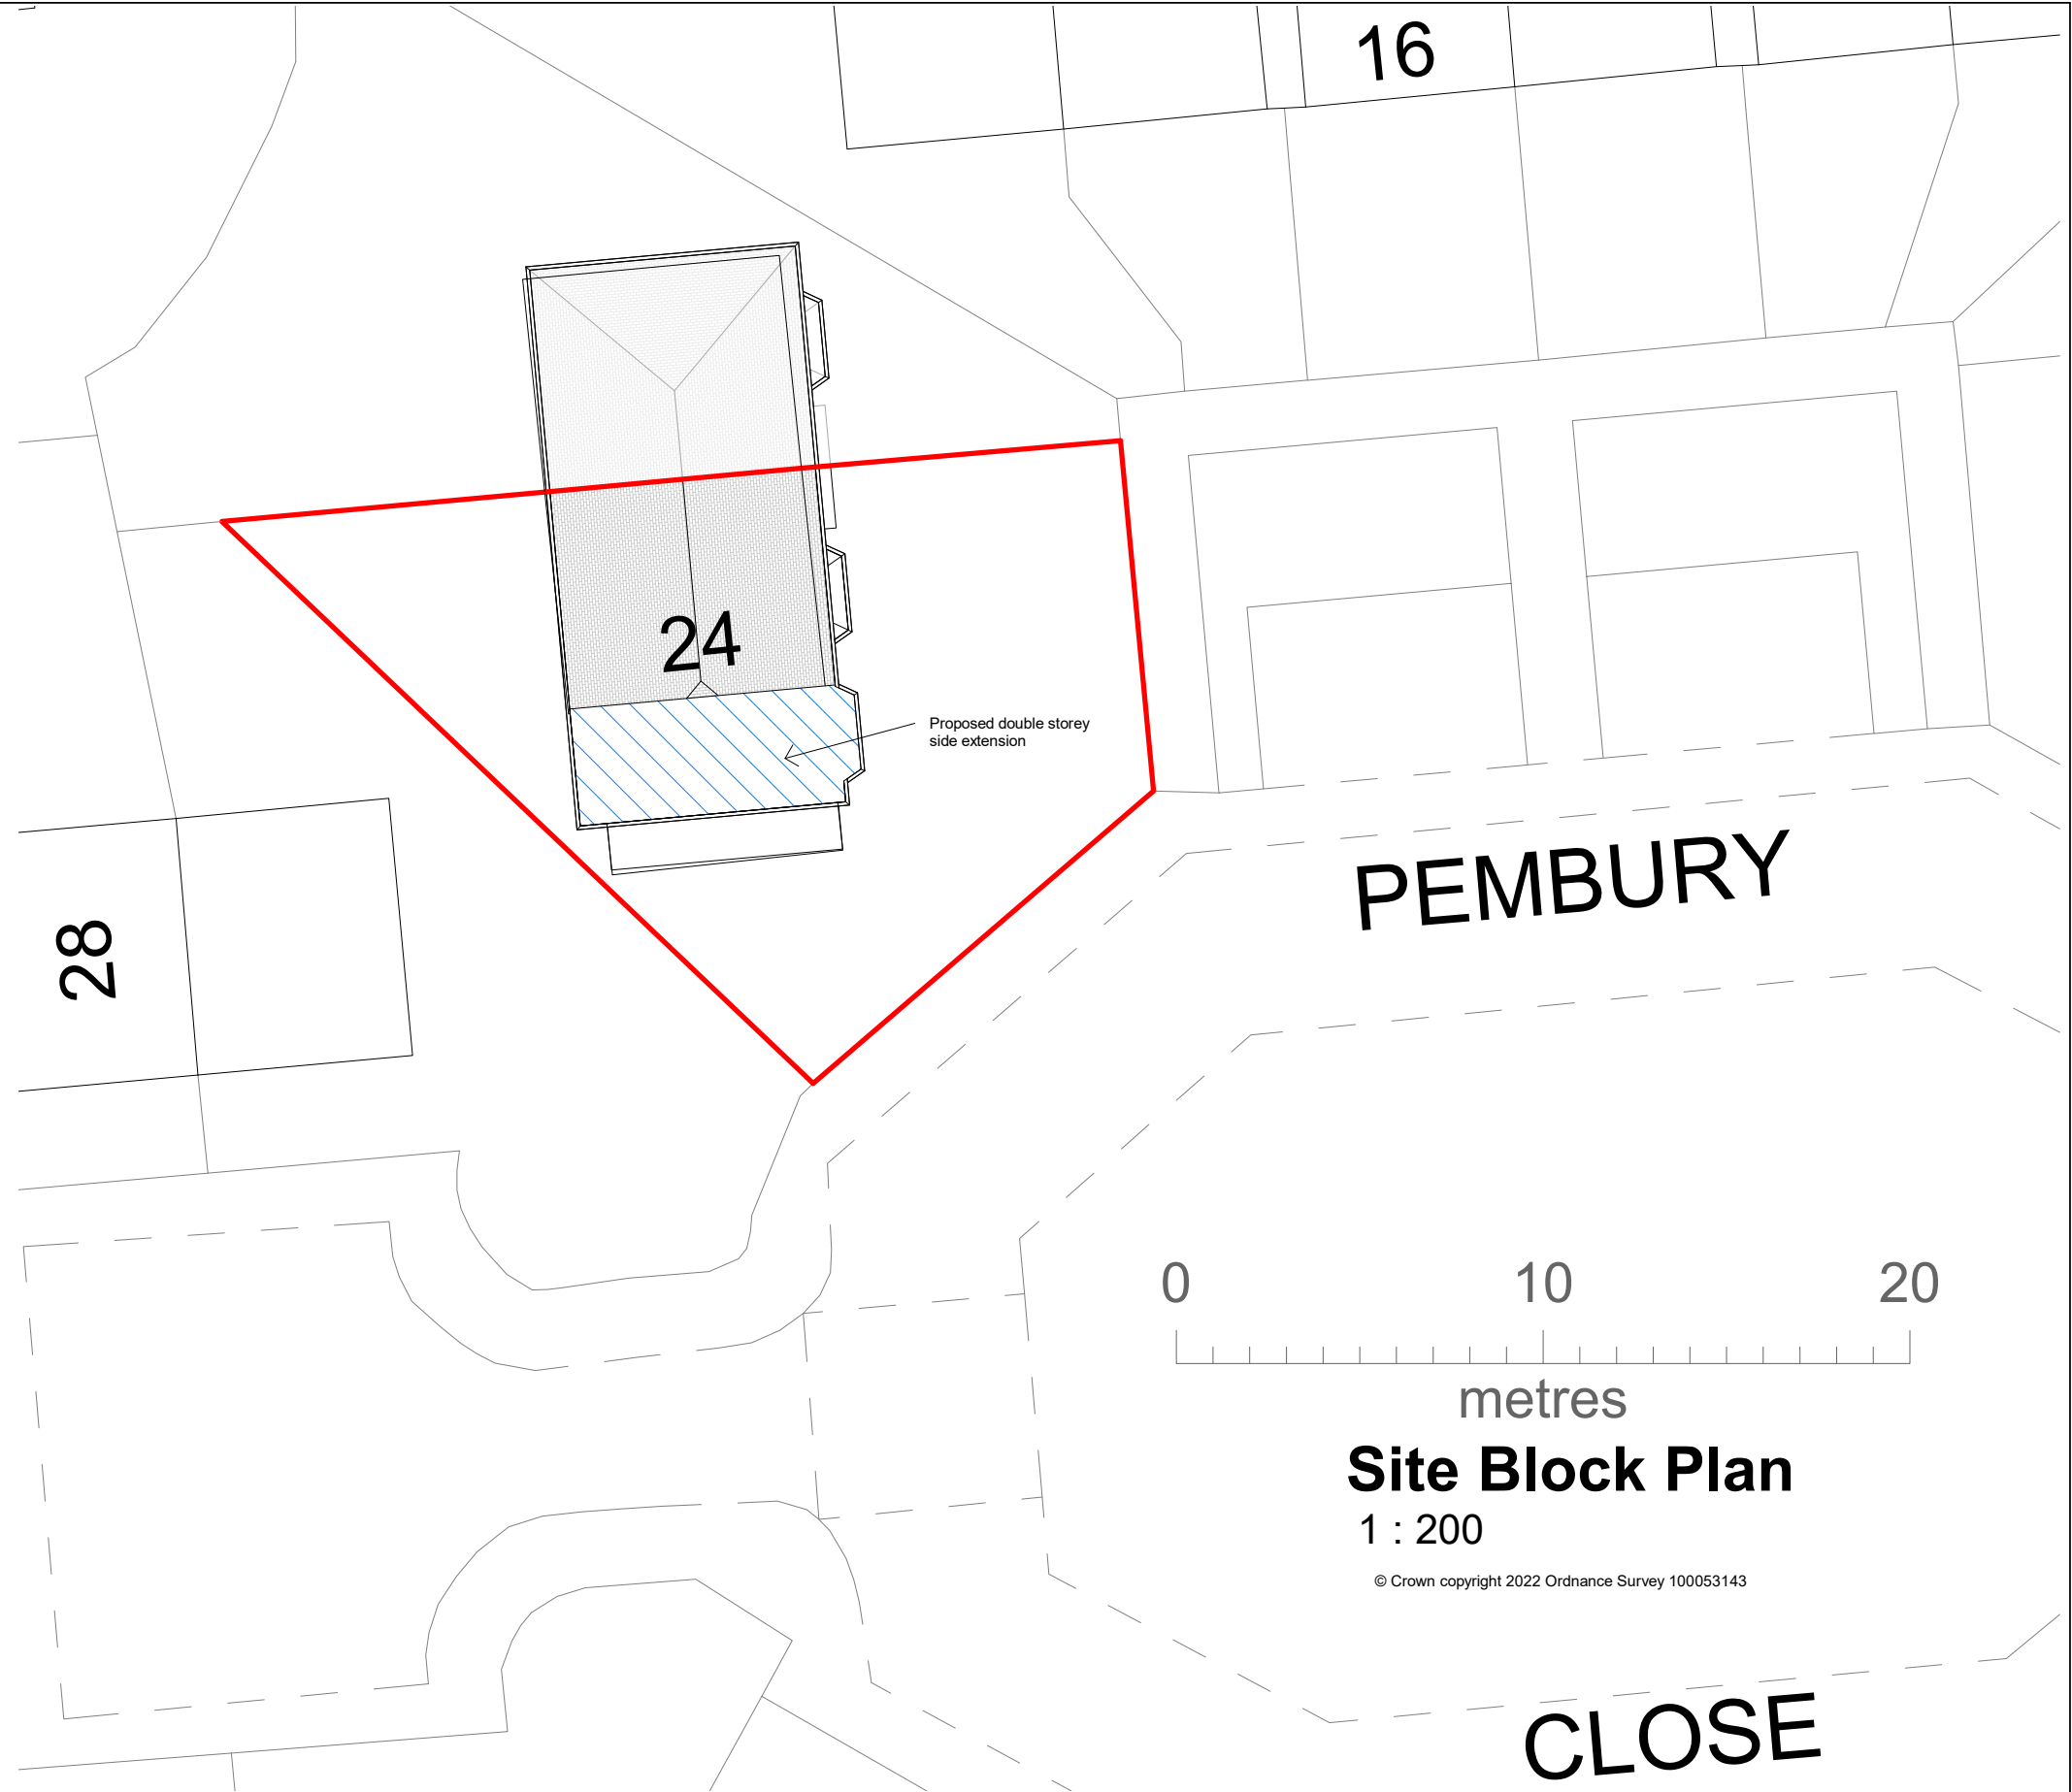

Site Block Plan
1 : 200

© Crown copyright 2022 Ordnance Survey 100053143

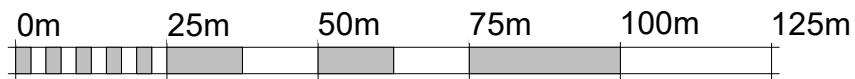

VISUAL SCALE 1:1250 @ A3

Party Wall Act 1996: Party wall agreements are the responsibility of the client. Drawings are for planning purposes only, not construction. Check that this drawing is the latest/final revision. Any dimensions shown are subject to site surveys and all measurements are to be checked on site prior to any construction or manufacture.

All dimensions are in millimetres unless stated otherwise. This drawing is subject to copyright. Drawings can only be used for the purpose they were commissioned & single licence granted, with the express permission of smarteplans. Refer any discrepancy to smarteplans immediately. **THIS PLAN HAS BEEN PREPARED FROM INFORMATION PROVIDED BY THE CLIENT & FROM ORDNANCE SURVEY PLANS AS SUCH SHOULD NOT BE RELIED UPON FOR ACCURACY OF SITE DIMENSIONS.** The client is responsible for defining the correct boundaries & site ownership, smarteplans cannot be held responsible for subsequent Land disputes or any material loss when obtaining information from this plan. It is the responsibility of the client to wait for planning & building regulations approval before commissioning any works.

SP.A SMARTePLANS® ARCHITECTURE 02468m 1:200 smarteplansuk.com N				PROJECT 24 Pembury Close Wythenshawe Manchester M22 9PU		CLIENT Kim Sheldon		
CODE	STATUS	SUITABILITY DESCRIPTION	PURPOSE OF ISSUE	SHEET Site Location Plans	Date 18/01/2023	Project number	Scale (@ A3) As indicated	
					Drawn by SMARTePLANS	DRWAING NUMBER	REV	
Checked by SP					A3-05			