


Colour Scheme and Text to be confirmed
Advertising on means of Enclosure

Perspex viewing holes at ~50m intervals

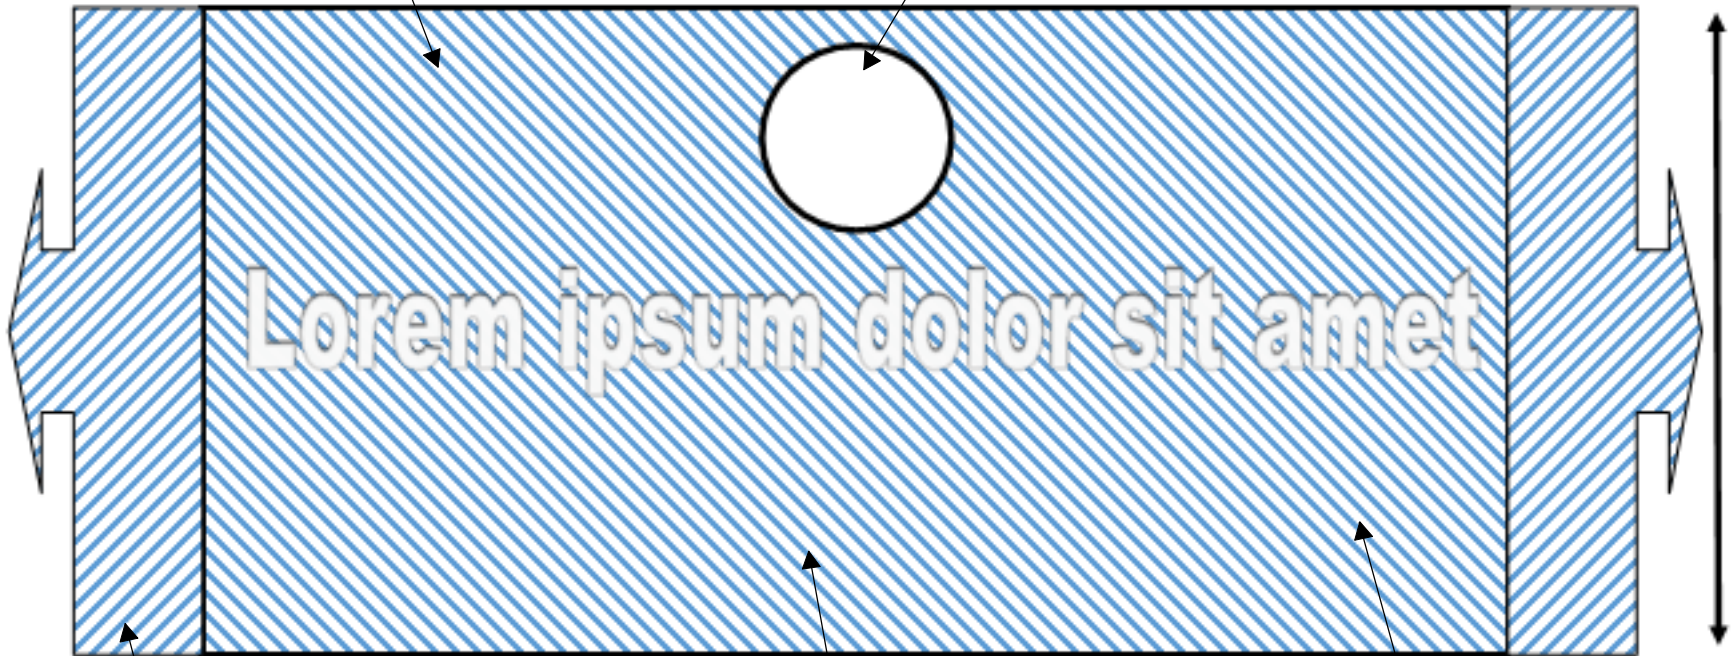

Height of Enclosure
1.8—2.0m


Advertising on means of Enclosure
(see location plan).
Circa 675m total length

No Illumination included on Enclosure.
Only pre-printed signage/banners to be
installed

~18mm thick timber Enclosure, erected
in 2-3m lengths supported by timber
posts



- Note
- 1. Enclosure required to facilitate enabling works for subsequent site development.
 - 2. Enclosure specification be confirmed but assumed standard 18mm thick timber panels
 - 3. Temporary works design required to ensure safety of Enclosure prior to erection.
 - 4. Image is for indicative purposes only. Content of means of advertisements to be confirmed

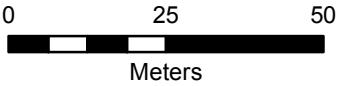

1 Capital Quarter,
Tyndall St, Cardiff CF10 4BZ,
UK
T +44 (0) 29 2076 9200

Client:

Rider Levett Bucknall UK Ltd

Project:

Owens Park Advertising – Site One

Title:

Enclosure Schematic Plan

Drawing No:	Figure 2	Drawn:	HS
Date:	31/05/2023	Checked:	HC
Scale:	1,200 @ A3	Approved:	RE