




1 - View of existing fence looking down footpath towards Chichester Road S.




2 - View of existing fence from footpath towards E&K building.



Image taken from Google Street View (Chichester Road)

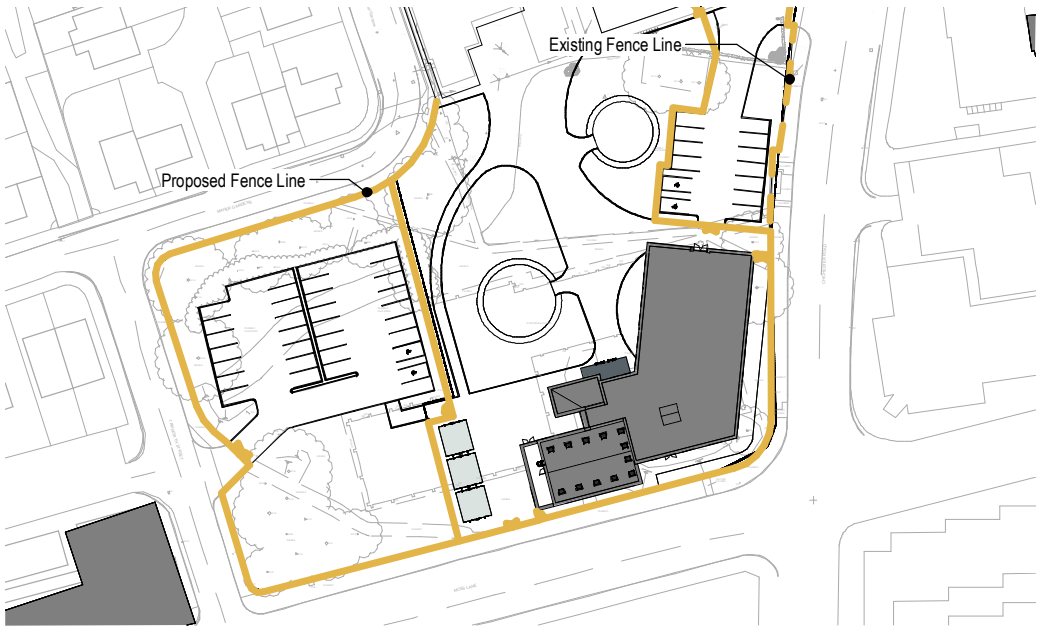

1 Proposed Fence Line
1 : 1250 Ref Sheet: 9006

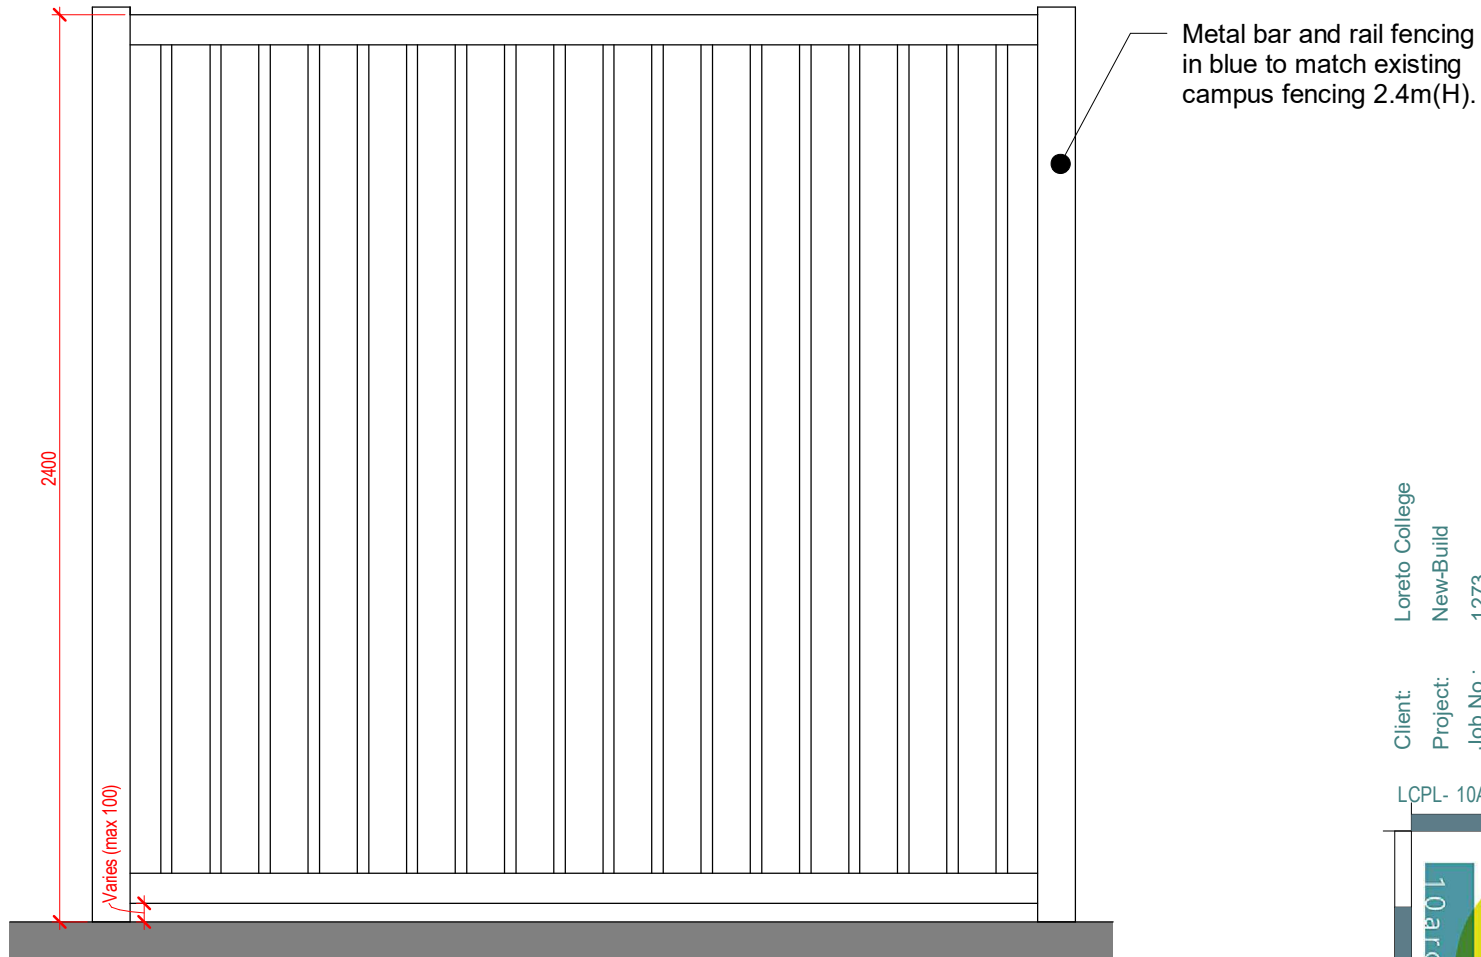

2 Typical Metal Fence Elevation - Proposed
1 : 20

Client:	Loreto College
Project:	New-Build
Job No.:	1273
Date :	21/04/23
BIM Model :	LCPL-10A-M3
QA:	AD DD
Scale :	As indicated@A3
Drawing:	Fence Elevations
Rev notes:	i124 - Planning Application

LCPL- 10A- V1- XX-DR- A- 9201