


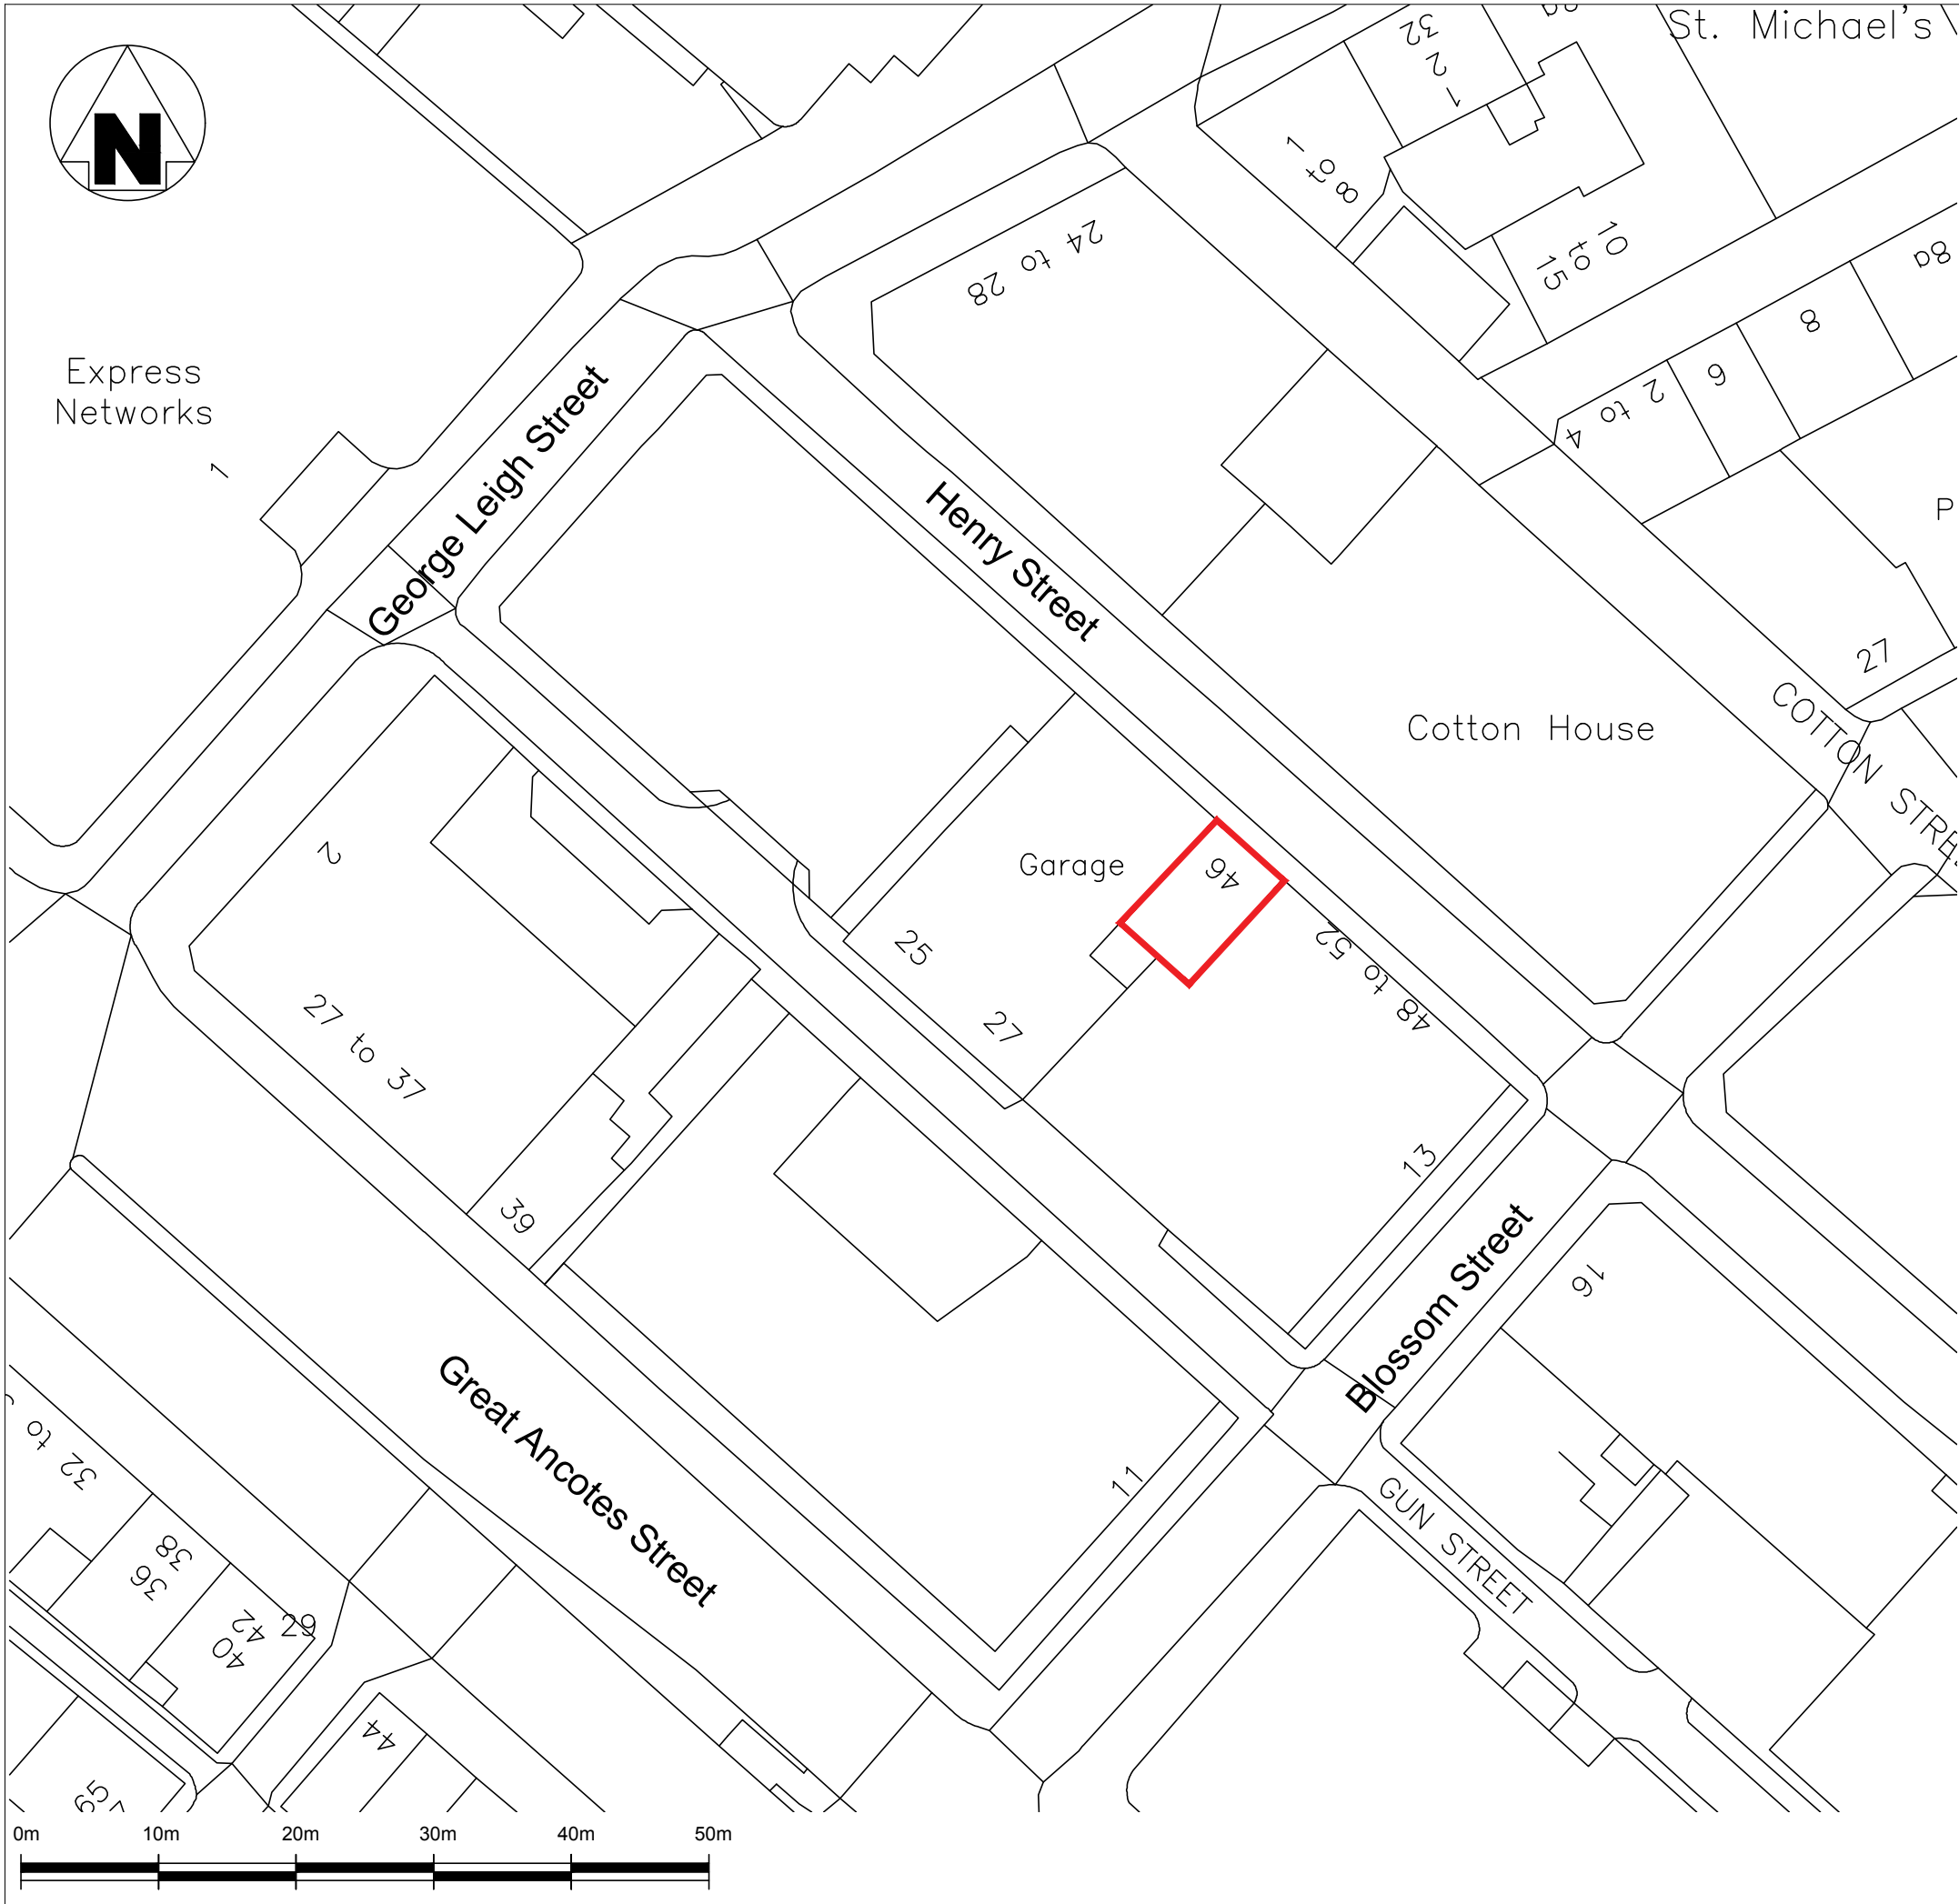

REVISIONS

This design is copyright ©



FRESH
FUEL

46 HENRY STREET, ANCOTES, M4 5DD

LOCATION
PLAN

Drawn: JE Scale: 1:500 @ A3
Date: JAN23 Checked:



E3Architecture

www.e3architecture.co.uk
0113 8730252
enquiries@e3architecture.co.uk
212 - 214 High Street, Boston Spa, LS23 6AD

Dwg No: 037/01(02)001 #