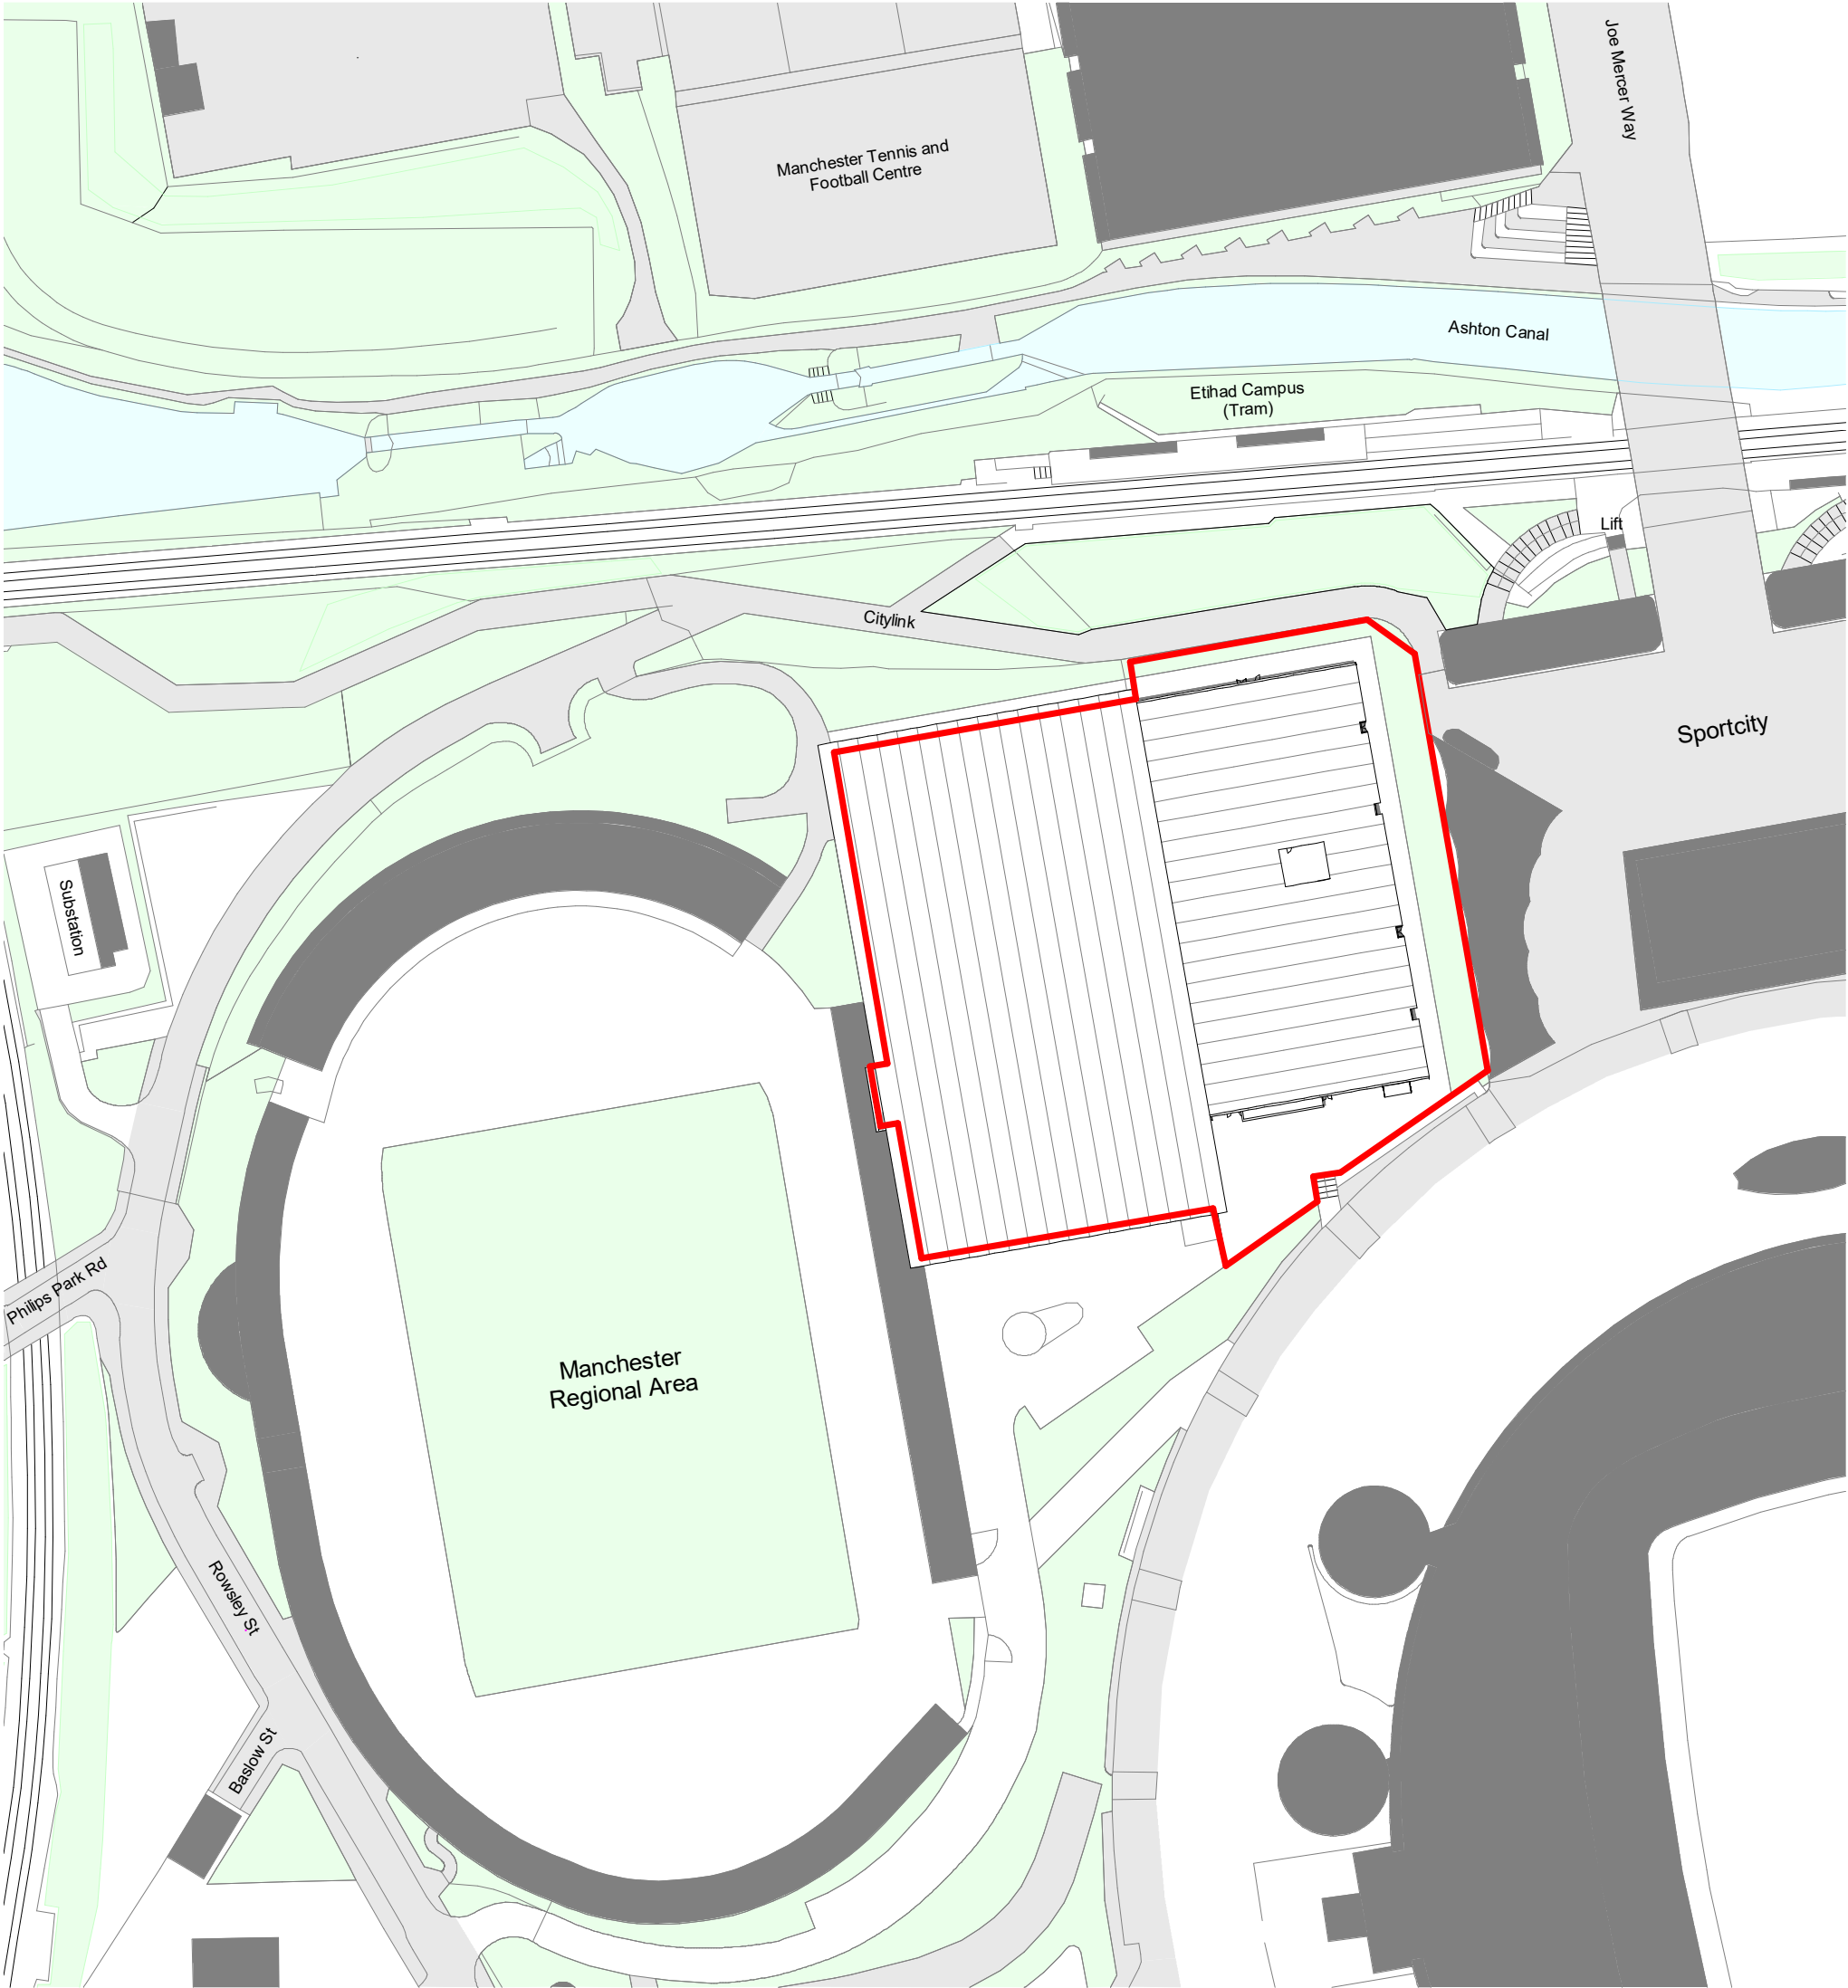


0 5 10 15 20 25 30 35 40 45 50 55 60 65 70

P1	Issued For Planning	07.03.2023	GG	ME
Rev	Description	Date	Dr by	App by
original by	date created	approved by		
MD	08/09/19	DL		

AHR
AHR Architects Ltd
5th Floor
55 Princess Street
Manchester
M2 4EW
United Kingdom

T +44(0)161 8287900
E manchester@ahr.co.uk
www.ahr.co.uk

client name		
Manchester City Council		
project		
House of Sport		
drawing		
Site Location Plan		
computer file		plot date
C:\Users\mark.evans\REVIT LOCAL FILES\HOS-AHR\XX-ZZ-M3-L-002_mark.evans.rvt		
project number	scale	
2019.00291.000	1 : 1250 @A3	
drawing number	rev	issue stat
HOS-AHR-00-SI-DR-A-90-001	P1	P1

This drawing is to be read in conjunction with all related drawings. All dimensions must be checked and verified on site before commencing any work or producing shop drawings. The originator should be notified immediately of any discrepancy. This drawing is copyright and remains the property of AHR.