




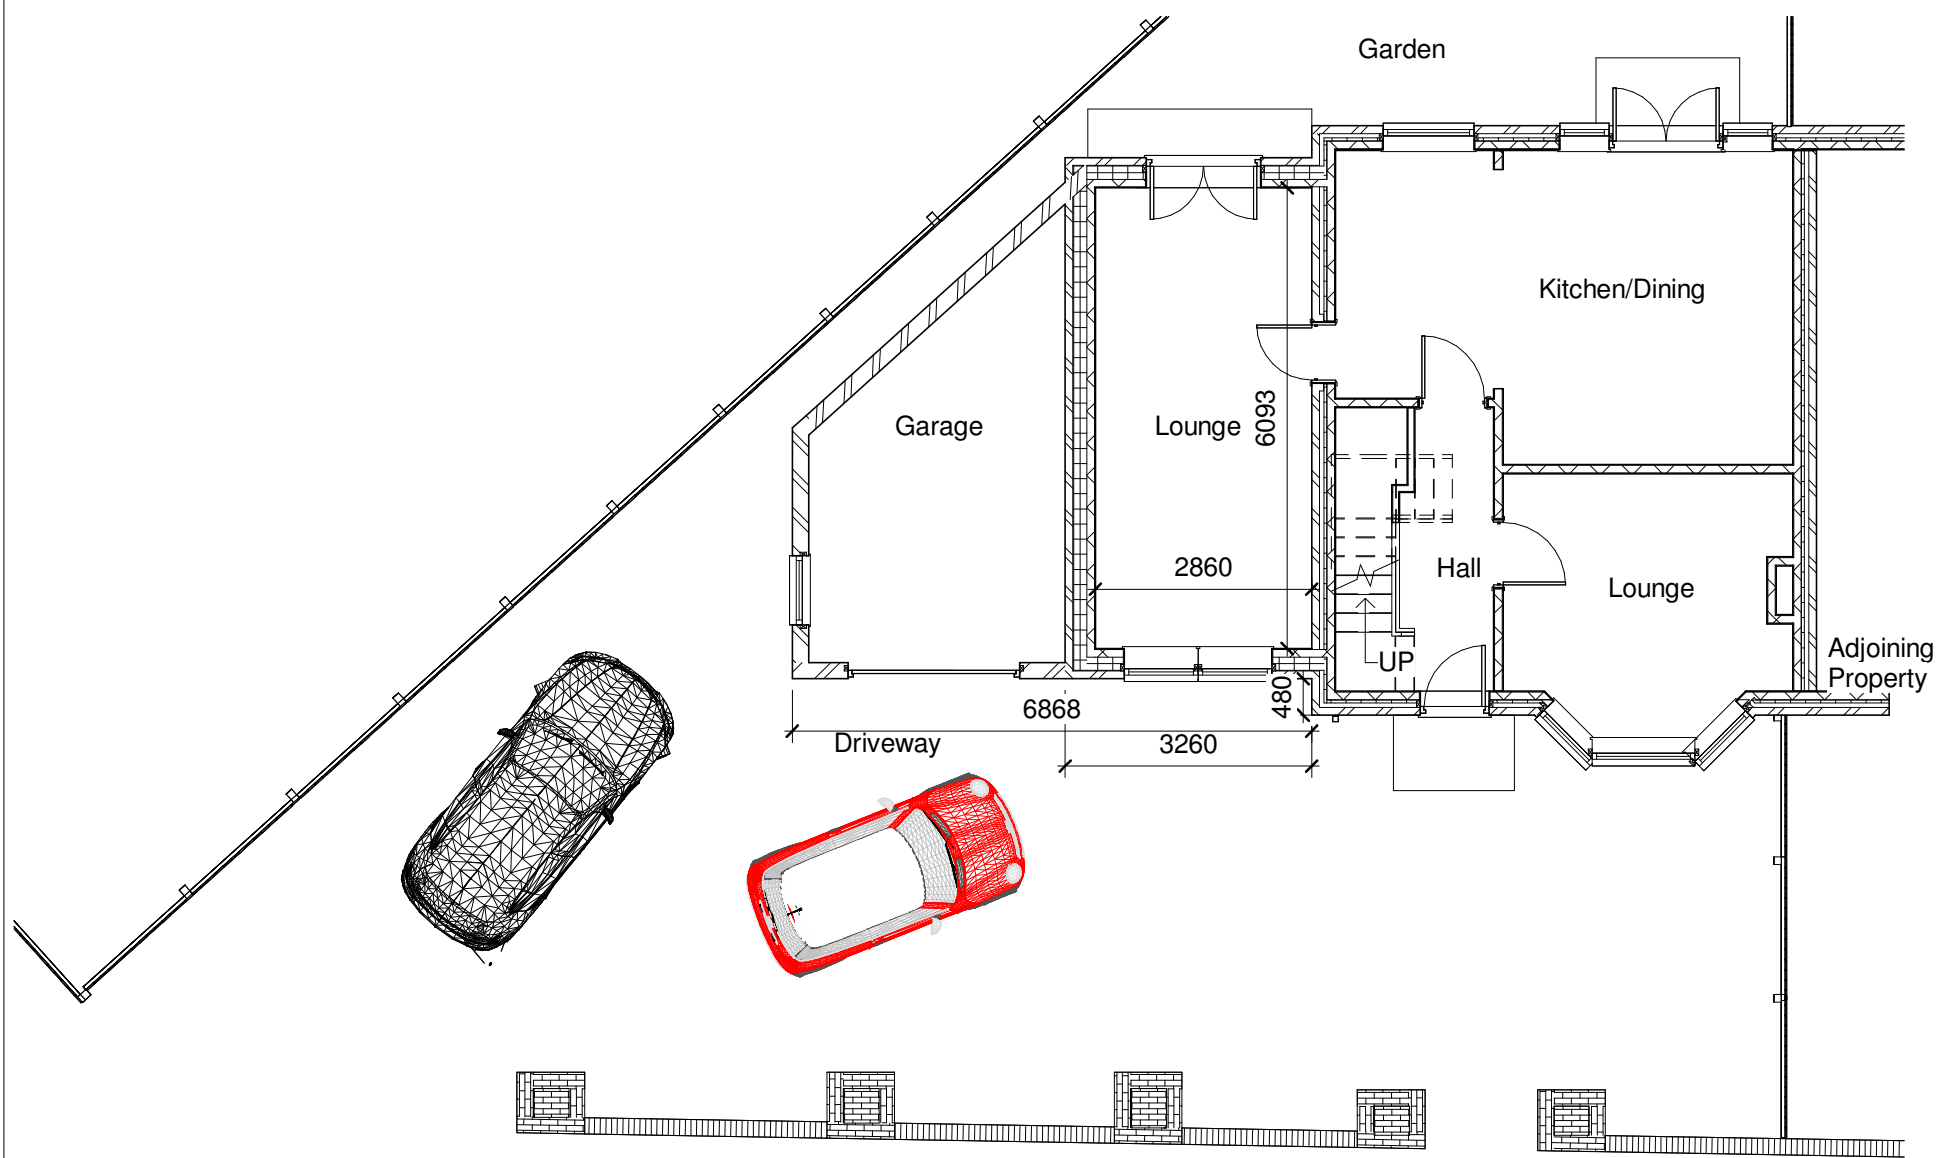

01 Proposed Ground Floor Plan
1 : 100

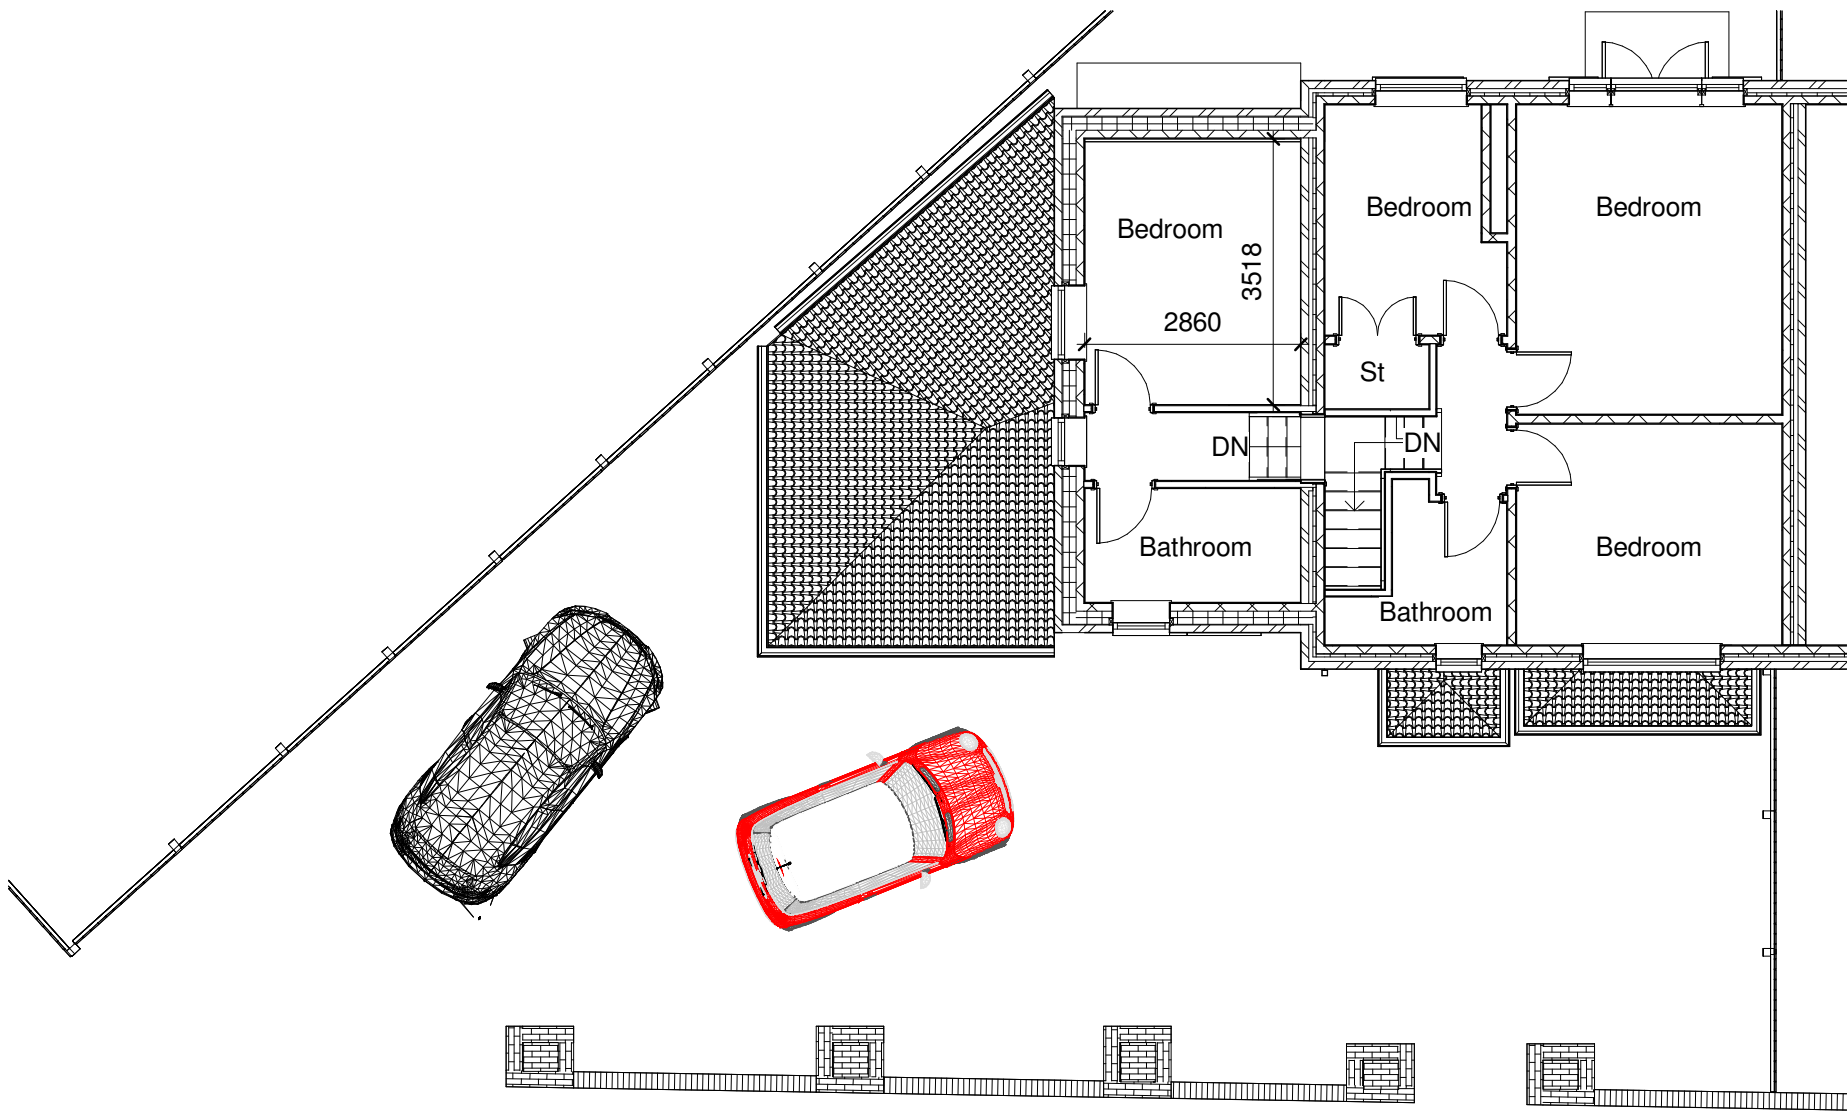

02 Proposed First Floor Plan
1 : 100

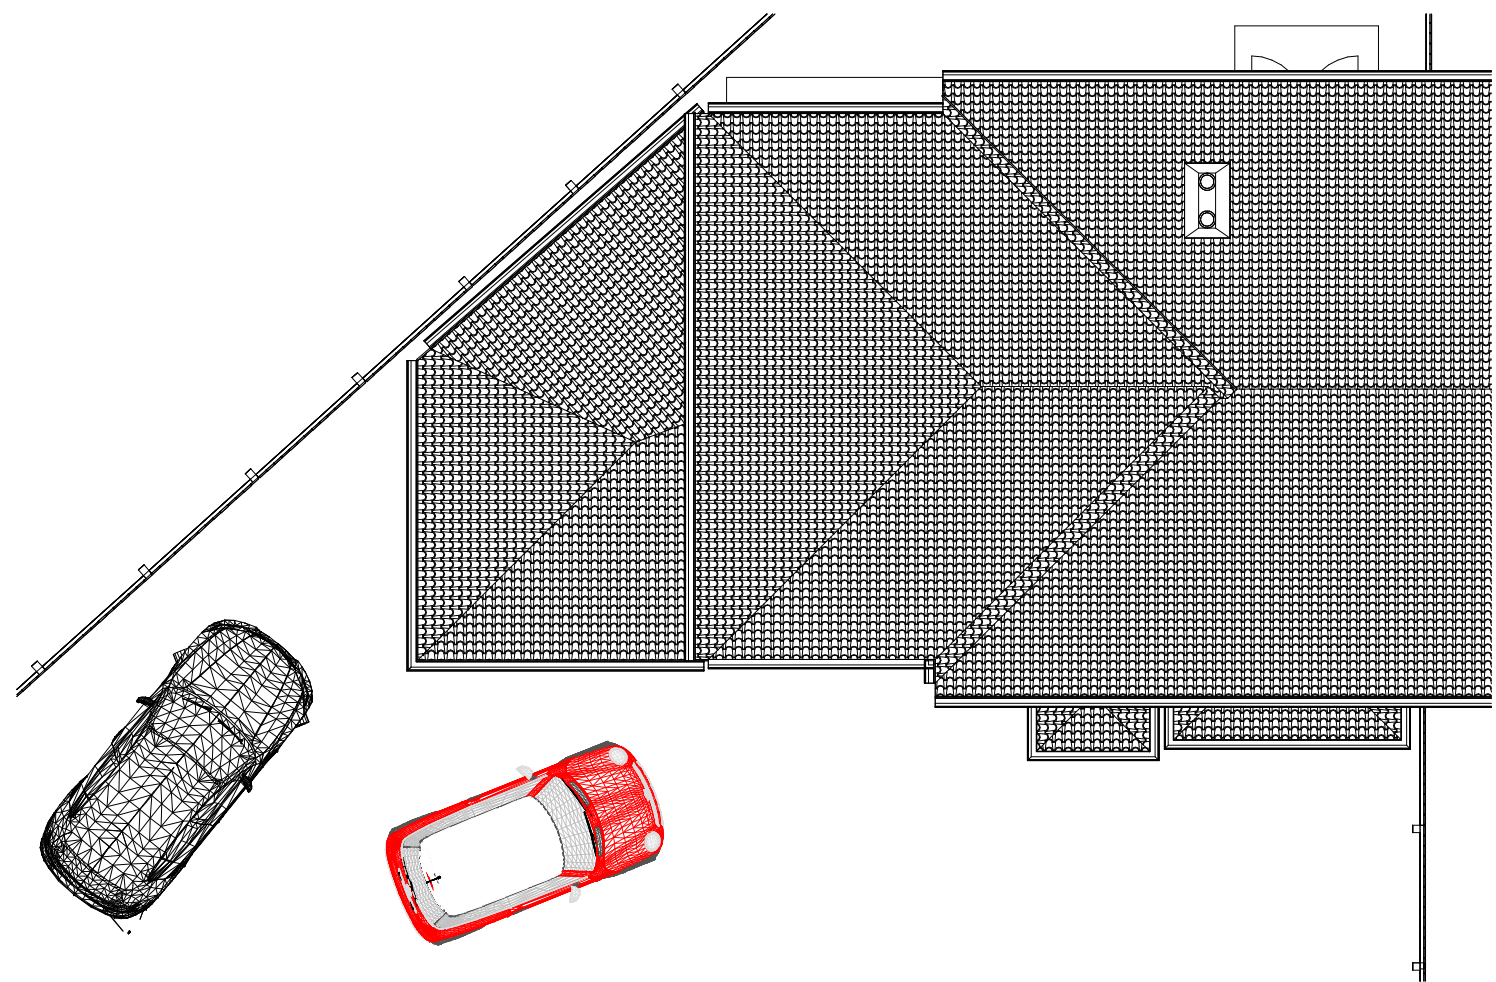


04 Proposed Roof Plan
1 : 100



Proposed Rear Elevation
1 : 100



Proposed Side Elevation
1 : 100

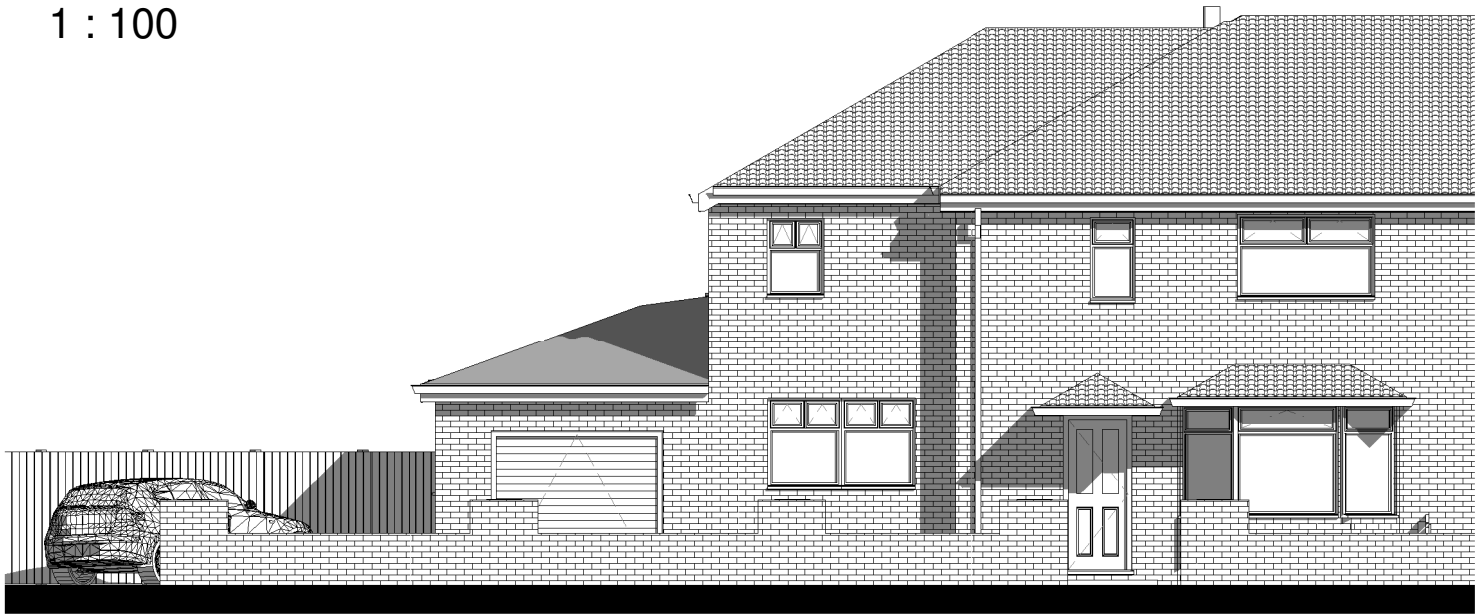

Proposed Front Elevation
1 : 100