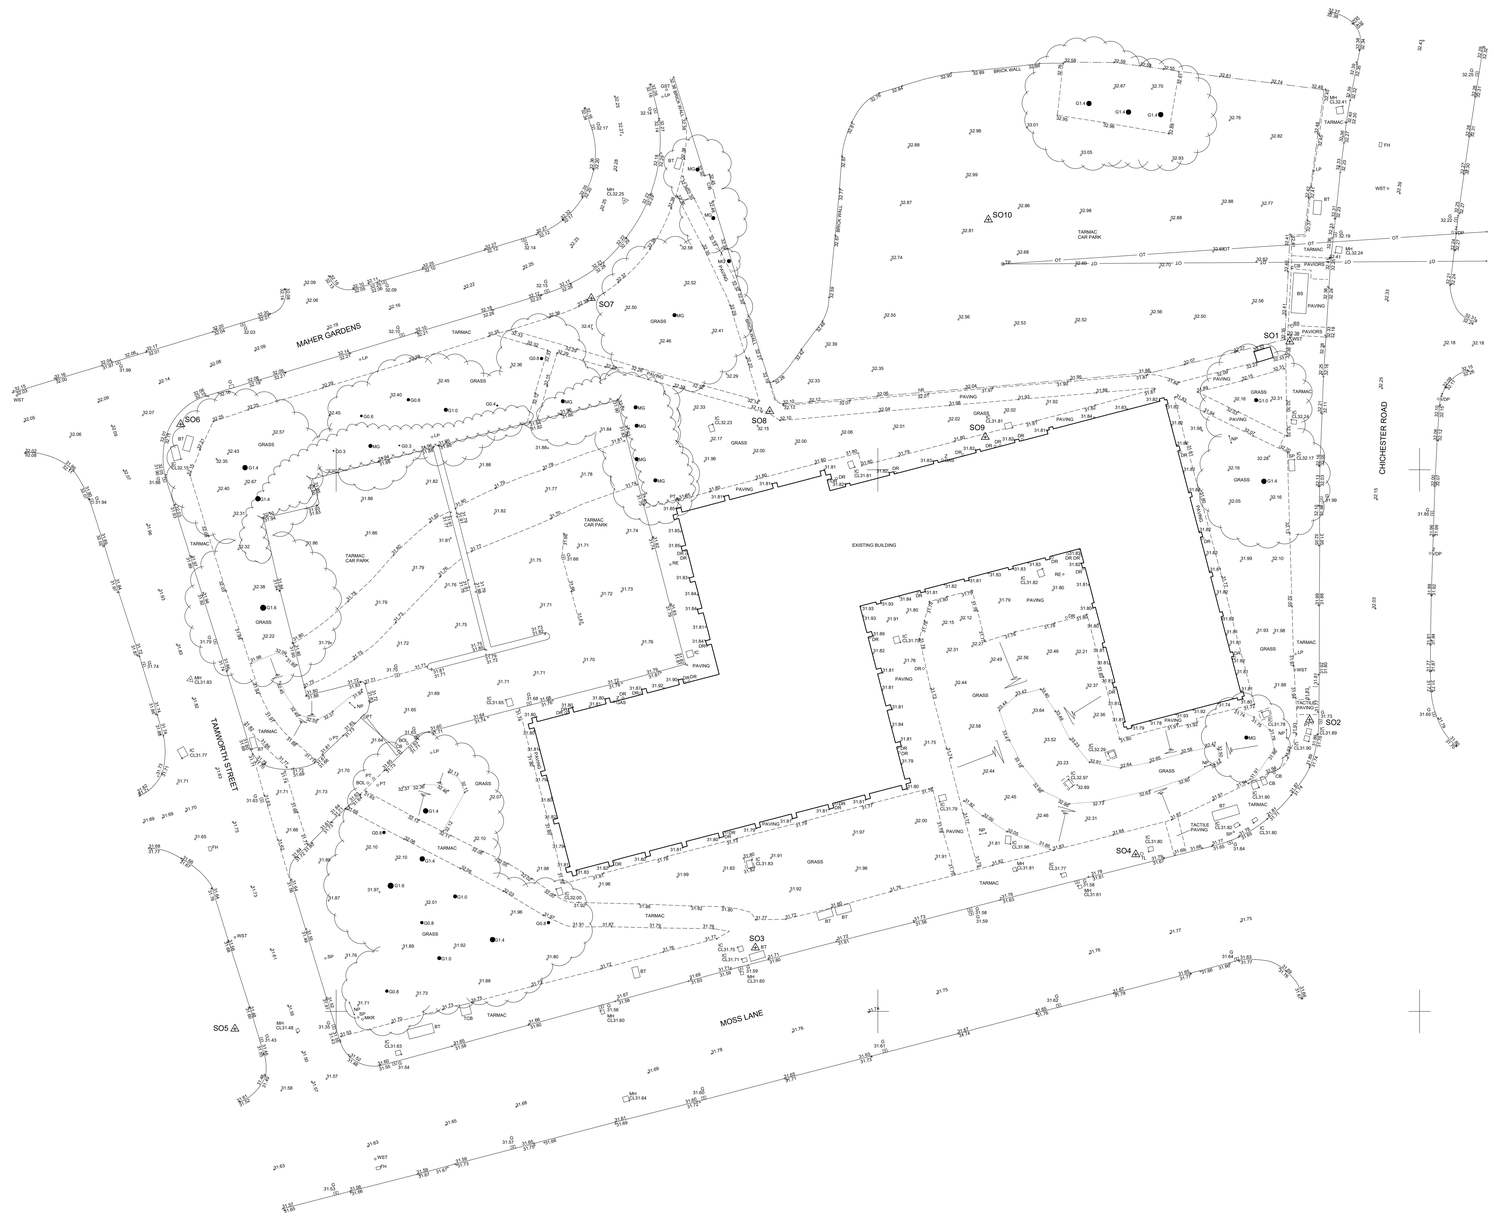

© Survey Operations Limited 2023

Reproduction in whole or in part by any means is prohibited without the prior permission of Survey Operations Limited.

N

Note:
The survey is plotted on a plane local Grid. Orientation to National Grid.
All levels relate to Ordnance Datum, achieved using the OS National GPS Network.

Survey Control Markers established for Mapping purposes only and should not be used for Construction without the written approval of Survey Operations Ltd.

Drainage information must be verified with local authority records before use

SURVEY STATIONS

Name	Easting	Northing	Height
SO1	383338.02	396011.83	32.37
SO2	383339.85	395976.92	31.86
SO3	383288.69	395935.88	31.74
SO4	383323.81	395964.49	31.81
SO5	383283.83	395935.49	31.81
SO6	383315.65	396004.21	32.17
SO7	383273.55	396015.84	32.38
SO8	383290.01	396005.41	32.14
SO9	383309.91	396003.02	31.82
SO10	383310.20	396023.09	32.84
SO4A	383315.09	395977.38	33.59
SO6A	383241.99	395981.17	31.94
SO6B	383264.05	395983.32	31.87

Survey Operations
Smith Street, Skelmersdale, Lancs. WN8 8LN
Tel: 01695 725662 Fax: 01695 51816
Email: mail@survops.co.uk - www.survops.co.uk

Client
10 Architect Ltd.

Drawing Title
Topographical Survey of Land at:
Loreto College
Chichester Road South
Manchester

Scale(s)	1:200	Surveyor	MP
Date	Mar 23	Drawn	DS
Job Number	22L033	Checked	SO

Sheet Size & Drg Number & Revision
A0 22L033/001