



All Dimensions should be checked on site.
Do not scale this drawing for fabrication.
Any drawing errors should be brought to the attention of the architect.
COPYRIGHT DaC Design


REVISIONS:	
REV:	DETAILS OF REVISION
	DATE

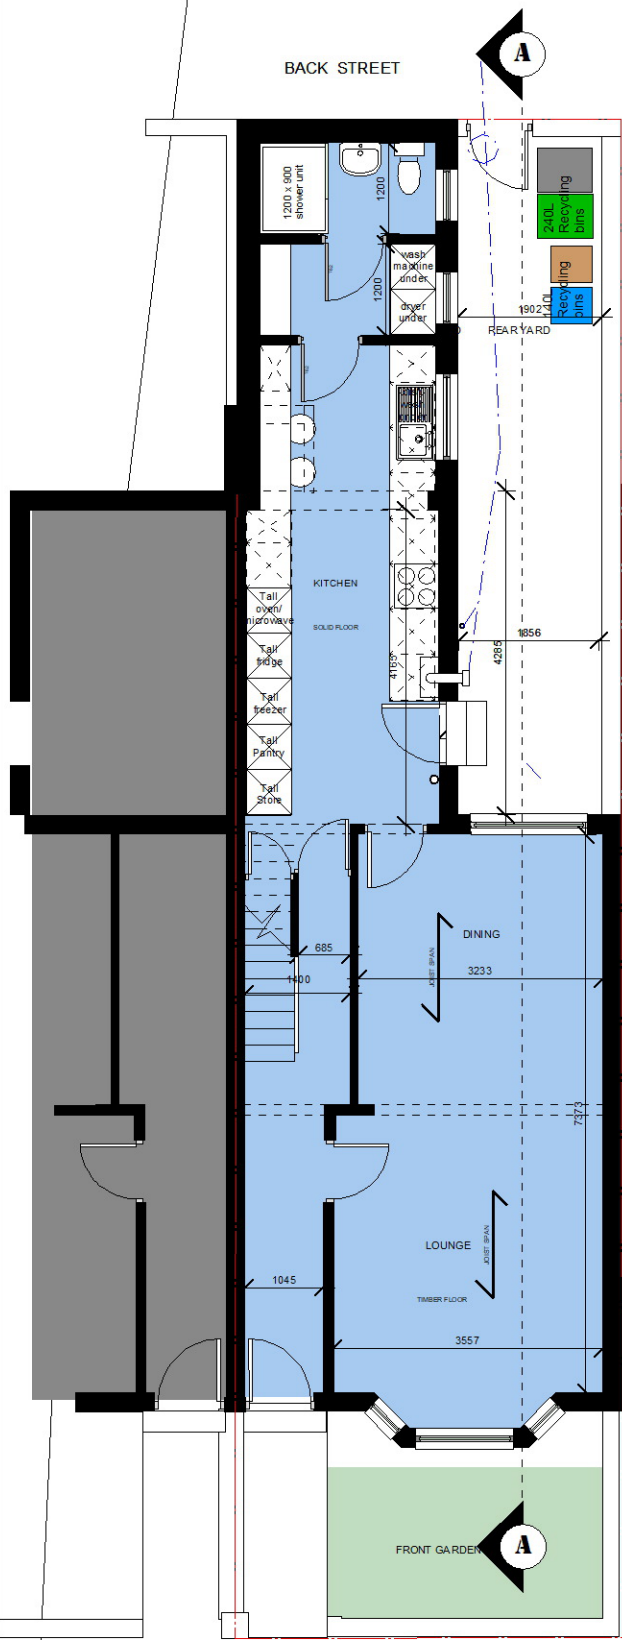

GROUND FLOOR PLAN
55M₂

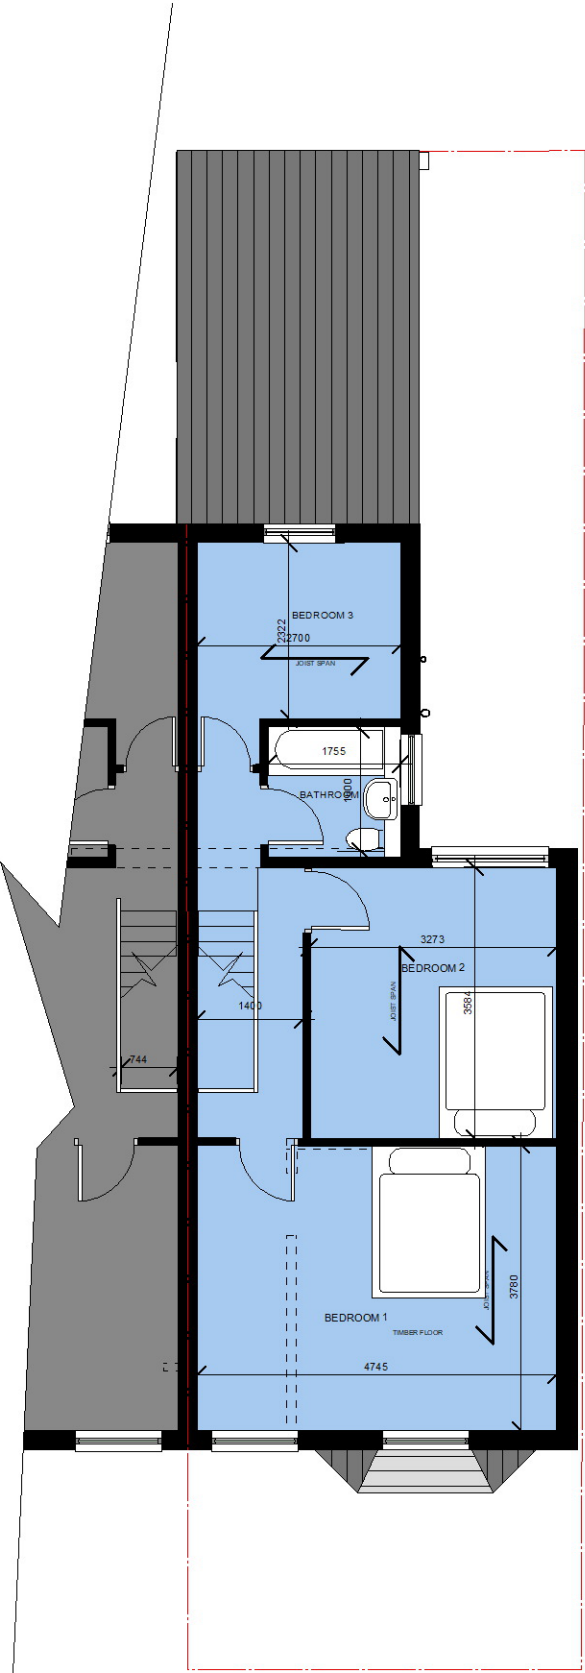

FIRST FLOOR PLAN
49M₂

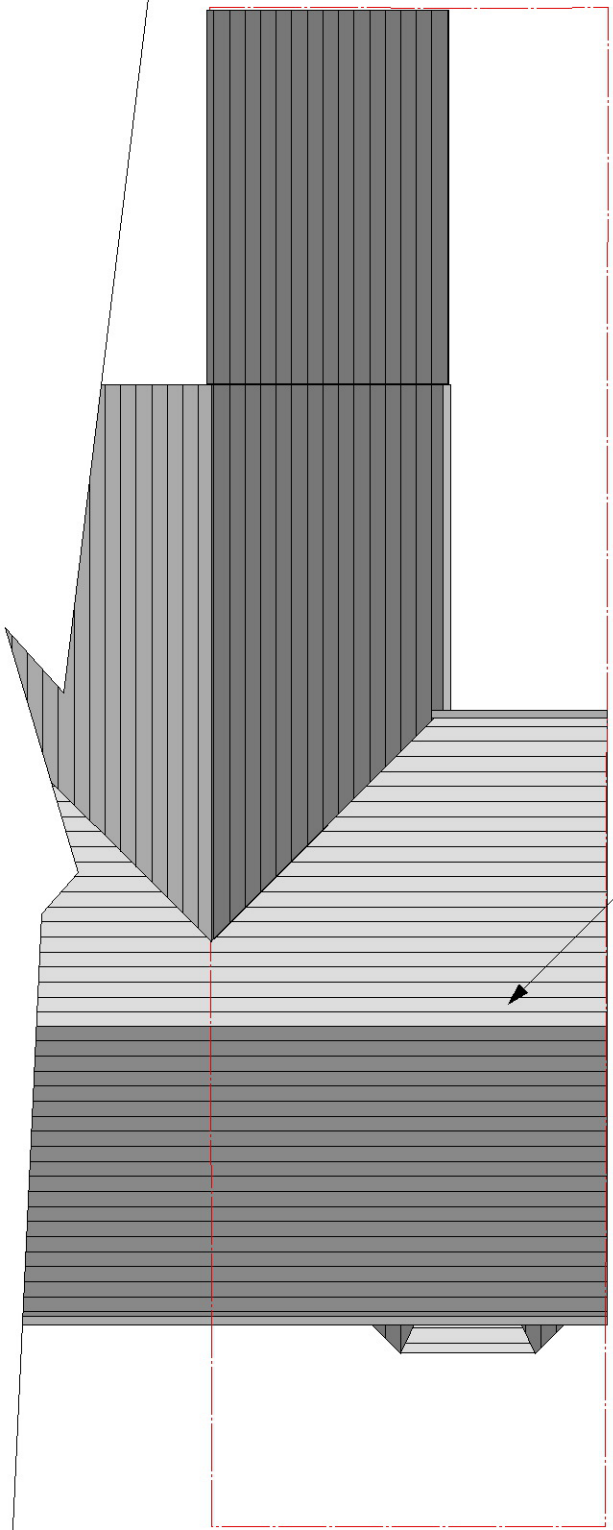

ROOF PLAN

REV A: Existing rear extension added - Jan 23

P02A

DRAWING: **FLOOR PLANS - AS EXISTING**
JOB TITLE: **DORMER EXTENSION _ 2 Slade Grove, Longsight, M13 0QF**

CLIENT: **Mr M Kadar**
SCALE: **1:100 @ A3**
DATE: **Dec 2022**

0m 2m 4m 5m
SCALE

D@C DESIGN
ARCHITECTURE & PLANNING
0776 452 3545 0161 425 3934