


Hough End Leisure Centre

Artificial Turf Pitch



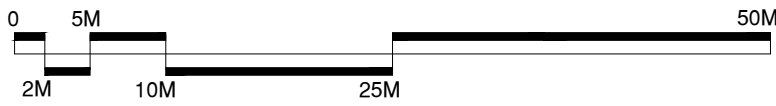

CONSULTANTS
Surfacing Standards Limited
14 Park House, Corby
Northants, NN17 3JZ
01538 400 012

- DO NOT SCALE FROM DRAWING. ALL DIMENSIONS TO BE CHECKED ON SITE PRIOR TO COMMENCEMENT OF WORKS.
- THIS DRAWING IS COPYRIGHT TO SURFACING STANDARDS LTD
- ALL PERSONNEL SHOULD BE AWARE OF THE HEALTH AND SAFETY PLAN WHICH IS RETAINED IN THE SITE MANAGERS OFFICE





- Artificial Turf Playing Area
- Footpaths & Hard Standing Areas
- Natural Batters Down to Existing Surrounding Levels
- Natural Batters Down to AGP Levels
- 4.5m High Fence Line with 3.5m High Acoustic Fence Line
- 4.5m High Fence Line
- 2m High Fence Line
- 1.2m High Fence Line
- Topsoil Bunds with Wildflower Planting Mix

02	CONSULTATION ISSUE - Dugouts Removed	ME	WB	07/06/22
01	CONSULTATION ISSUE	ME	WB	07/03/22
00	CONSULTATION ISSUE	ME	WB	07/03/22
REV	DESCRIPTION	REV	CK	DATE



Surfacing Standards Limited
SPORTS PITCH CONSULTANTS



AUTHOR
ME

TITLE
Hough End Leisure Centre
Artificial Turf Pitch
Consultation Plan

PROJECT LANO/CLS 015	SCALE 1:500	SIZE 02
DRAWING No 00	REVISION 01	